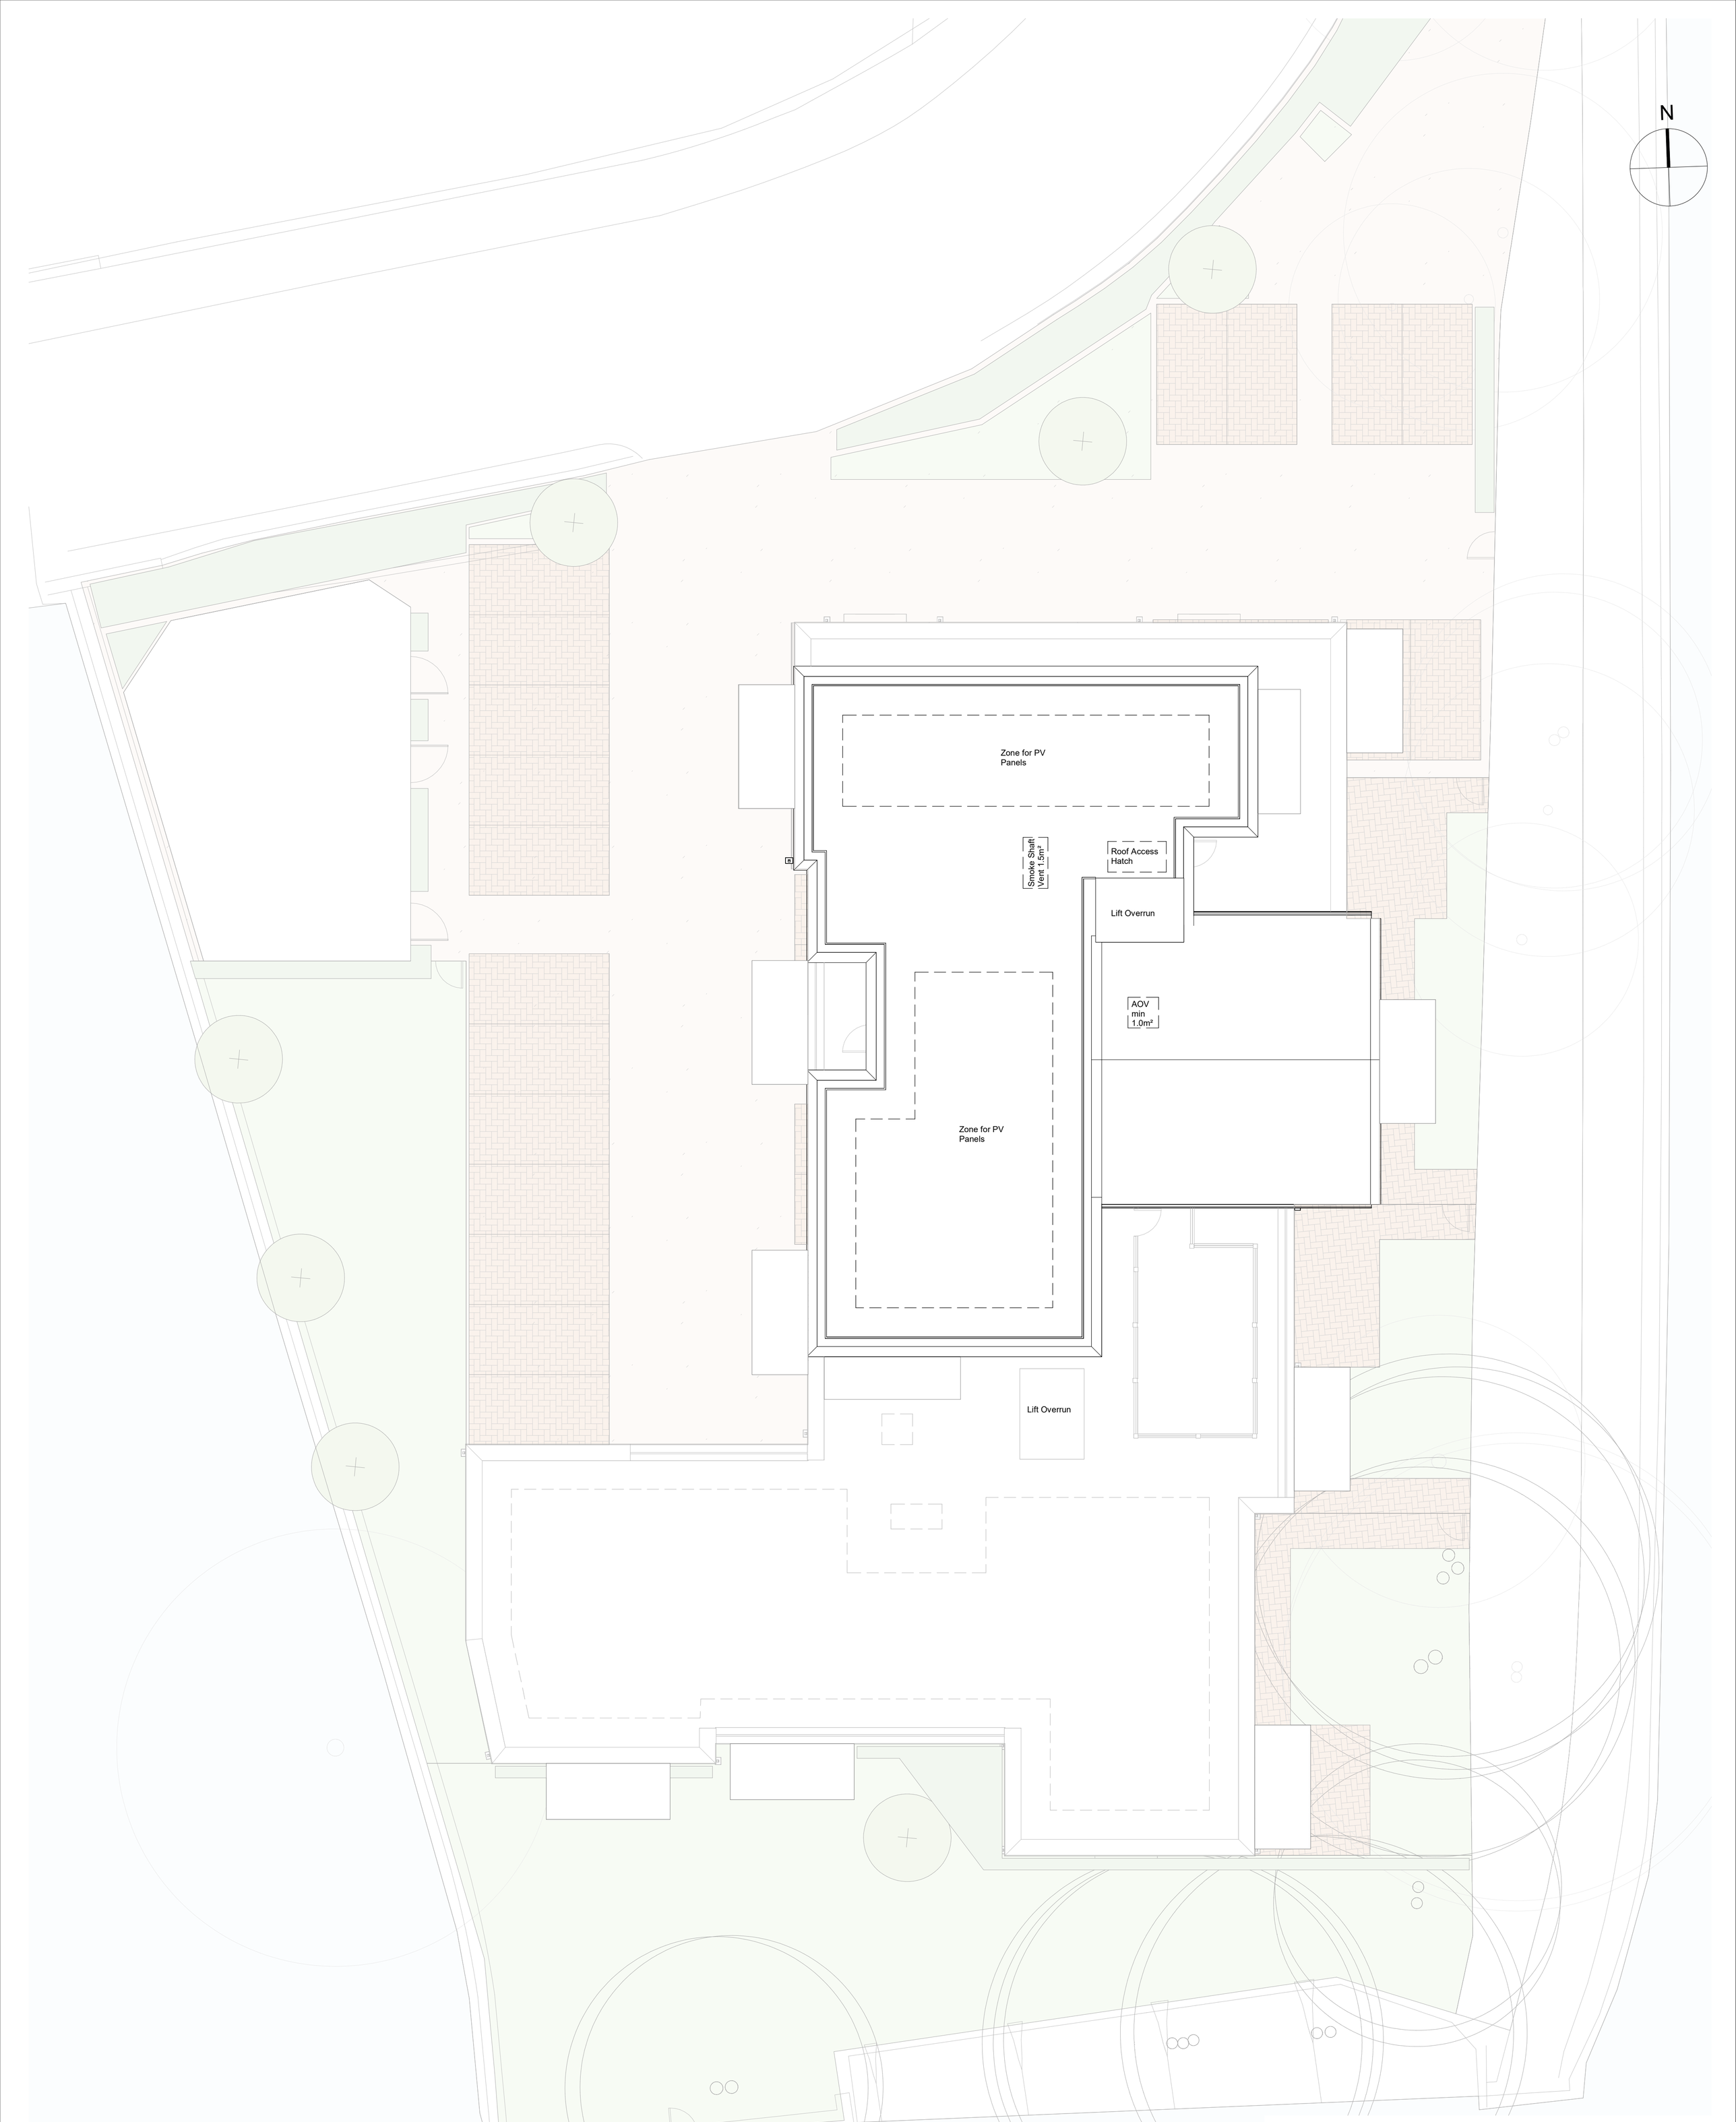

1 Roof Plan
Scale - 1 : 100

Issue	Date	Description	Drawn	Checked

Scale @ A1 1 : 100

0 1 2 3 4 5 m

Weir House, UB8
Roof Plan

Project	Originator	Volume	Level	Type	Role	Number	Revision
26001 -	MEPK -	ZZ -	05 -	D -	A -	PL105	

Studio 35 10 Hornsey St London N7 8EL | T:020 7700 2736 | london@mepk.co.uk | www.mepk.co.uk

MEPK architects