
adara



EXISTING BLOCK PLAN

SCALE 1:200

0 1 2 3 4 5 6 7 8 9 10 [m]

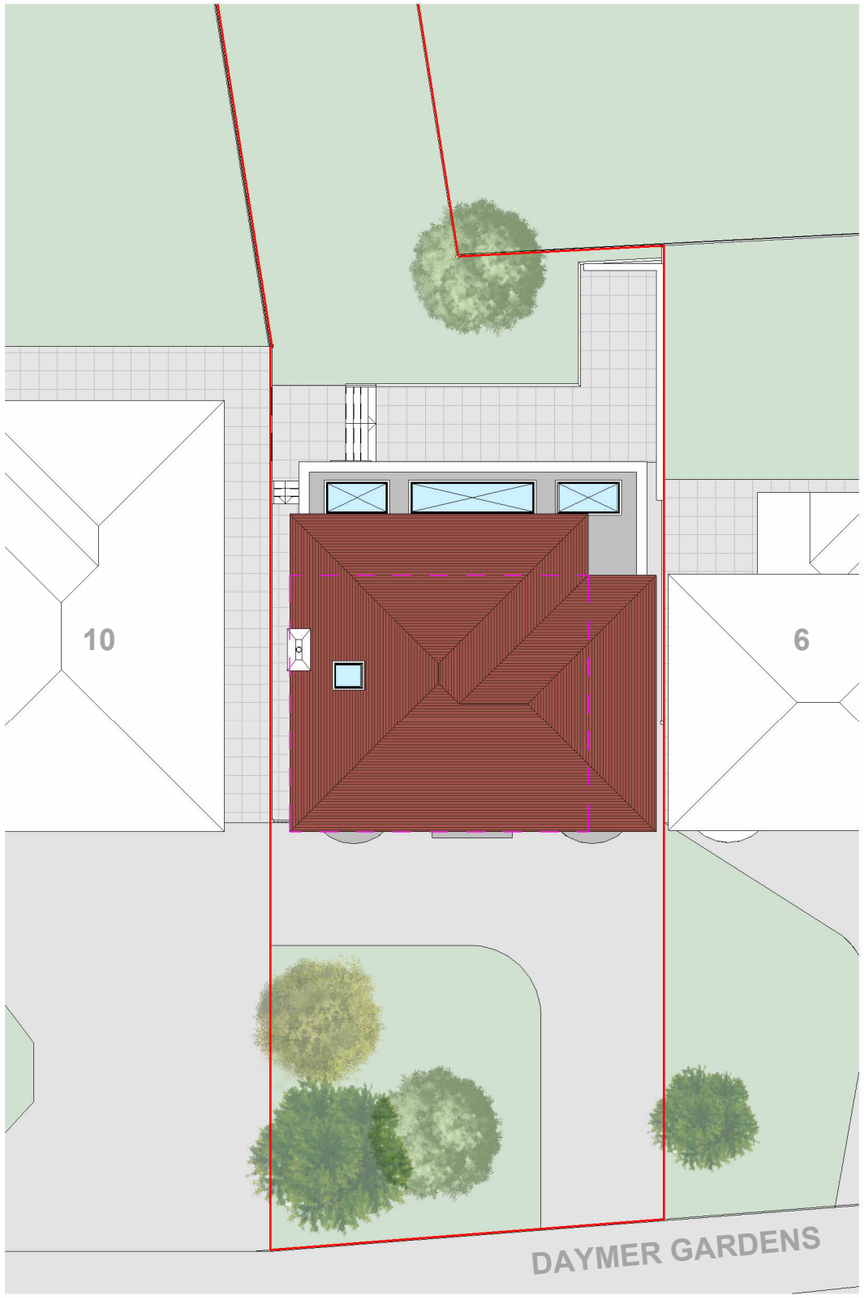

PROPOSED BLOCK PLAN

SCALE 1:200

0 1 2 3 4 5 6 7 8 9 10 [m]



EXISTING BIRCH TREE

Outline of existing

Rev	Description	Date

Notes

- All dimensions to be checked on site prior to consturction.
- Drawings for planning purposes only. Not to be used for construction.

DRAWING TITLE

Existing and Proposed Block Plan

CLIENT

Jigna + Hari Patel

PROJECT ADDRESS

8 Daymer Gardens, Pinner, HA5 2HP

SCALE	**DRAWN BY**
1 : 200 at A3	GW
DATE	**CHECKED BY**
November 2026	DD

DRAWING NO. 8DA - P-001


adara



EXISTING GROUND FLOOR PLAN

SCALE 1:100

0 1 2 3 4 5 m

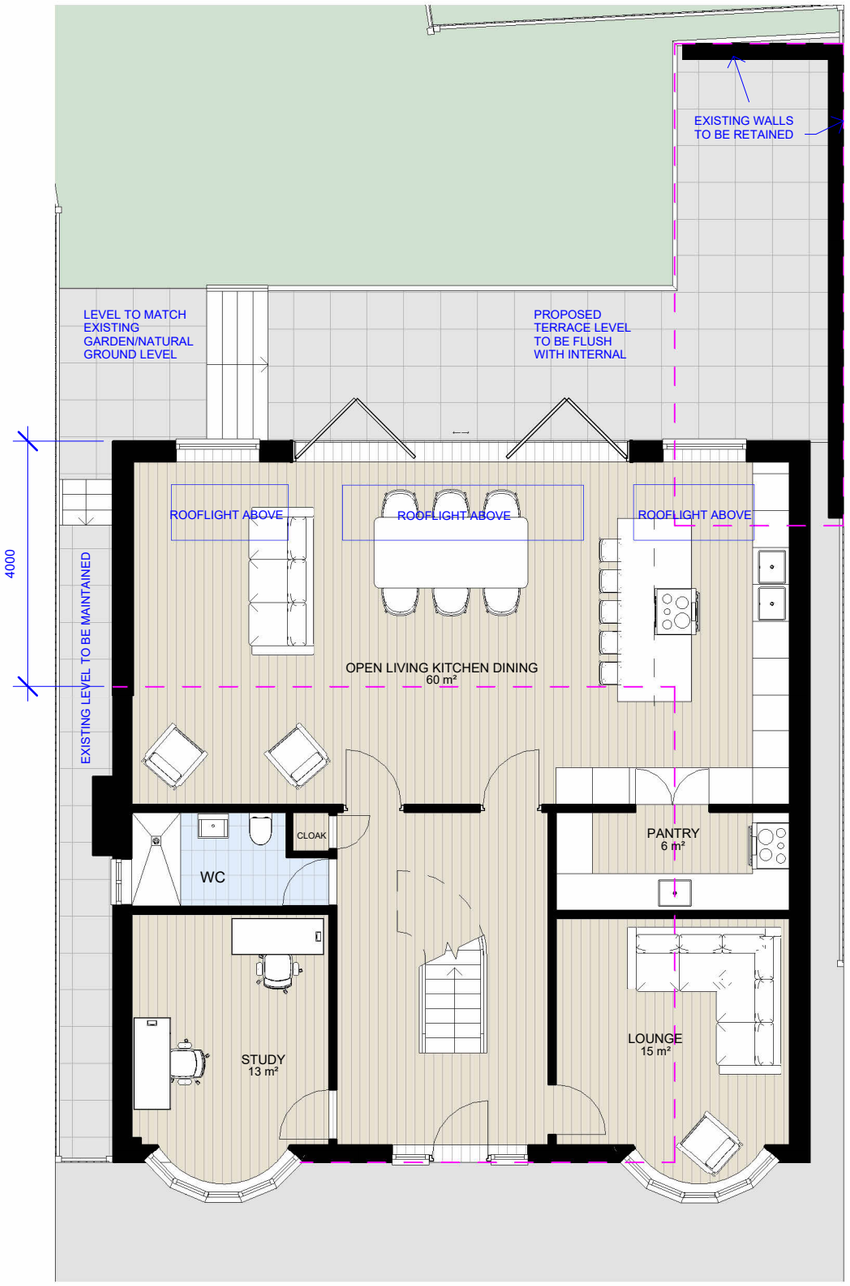

PROPOSED GROUND FLOOR PLAN

SCALE 1:100

0 1 2 3 4 5 m

Outline of the existing ground floor

Rev	Description	Date

Notes

- All dimensions to be checked on site prior to consturction.
- Drawings for planning purposes only. Not to be used for construction.

DRAWING TITLE

Existing and Proposed Ground Floor Plan

CLIENT

Jigna + Hari Patel

PROJECT ADDRESS

8 Daymer Gardens, Pinner, HA5 2HP

SCALE	**DRAWN BY**
1 : 100 at A3	GW
DATE	**CHECKED BY**
November 2026	DD

DRAWING NO. 8DA - P-100


adara



EXISTING FIRST FLOOR PLAN

SCALE 1:200

0 1 2 3 4 5 6 7 8 9 10 [m]

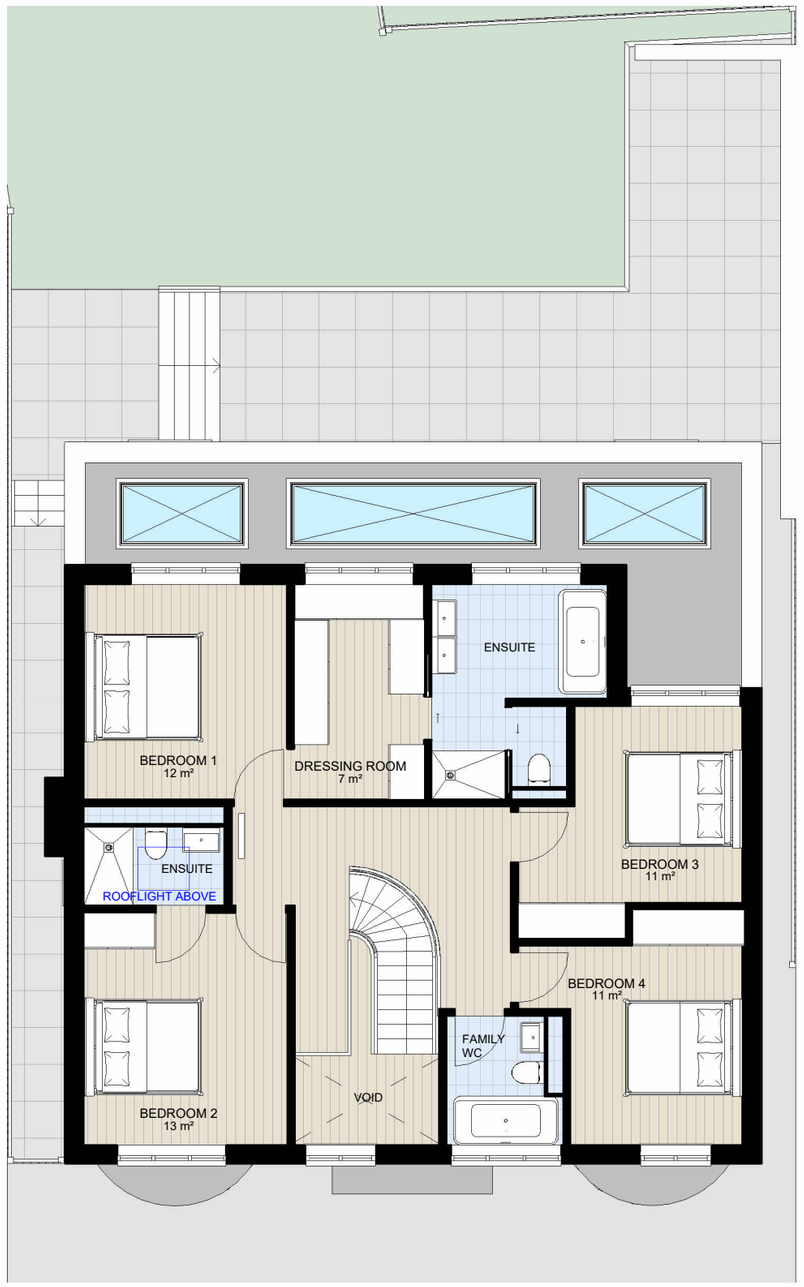

PROPOSED FIRST FLOOR PLAN

SCALE 1:200

0 1 2 3 4 5 6 7 8 9 10 [m]

Rev	Description	Date

Notes

- All dimensions to be checked on site prior to consturction.
- Drawings for planning purposes only. Not to be used for construction.

DRAWING TITLE

Existing and Proposed First Floor Plan

CLIENT

Jigna + Hari Patel


PROJECT ADDRESS

8 Daymer Gardens, Pinner, HA5 2HP

SCALE	**DRAWN BY**
1 : 100 at A3	GW
DATE	**CHECKED BY**
November 2026	DD

DRAWING NO. 8DA - P-101


adara

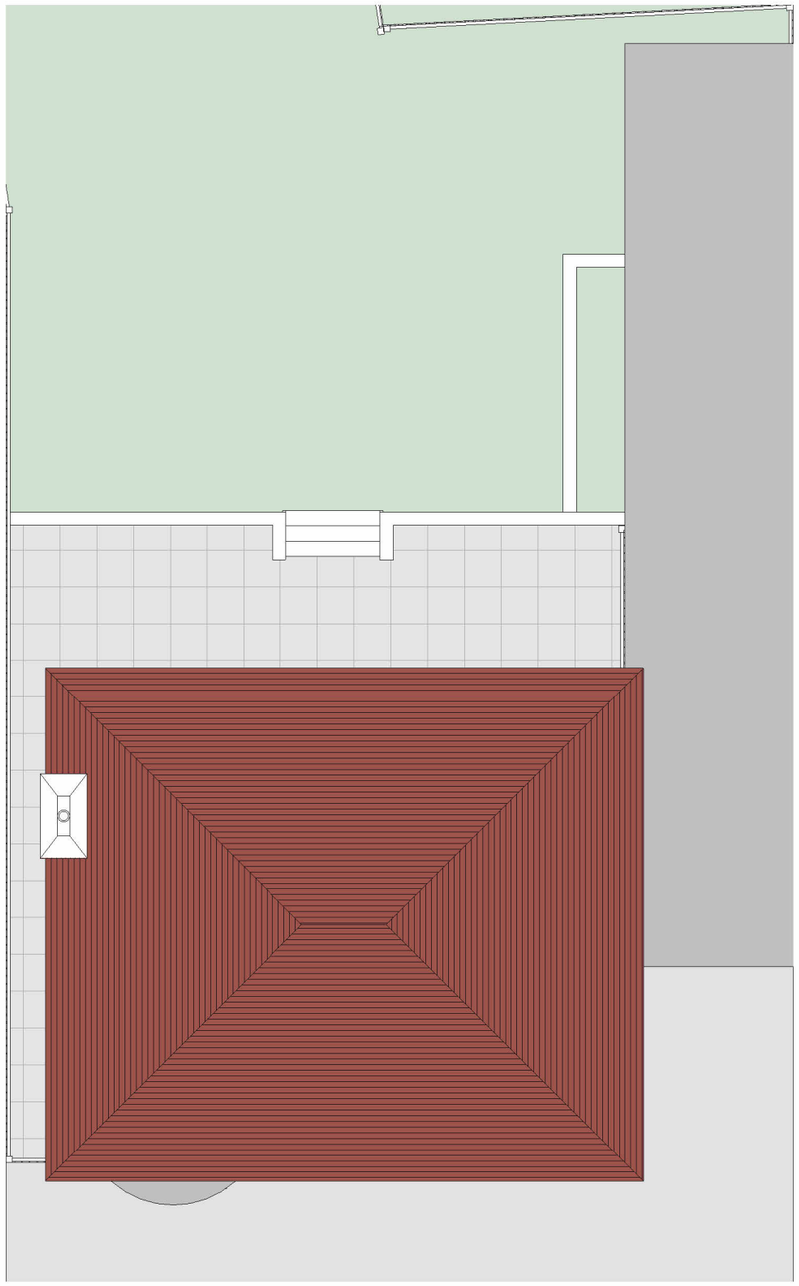

EXISTING ROOF PLAN

SCALE 1:100

0 1 2 3 4 5 m

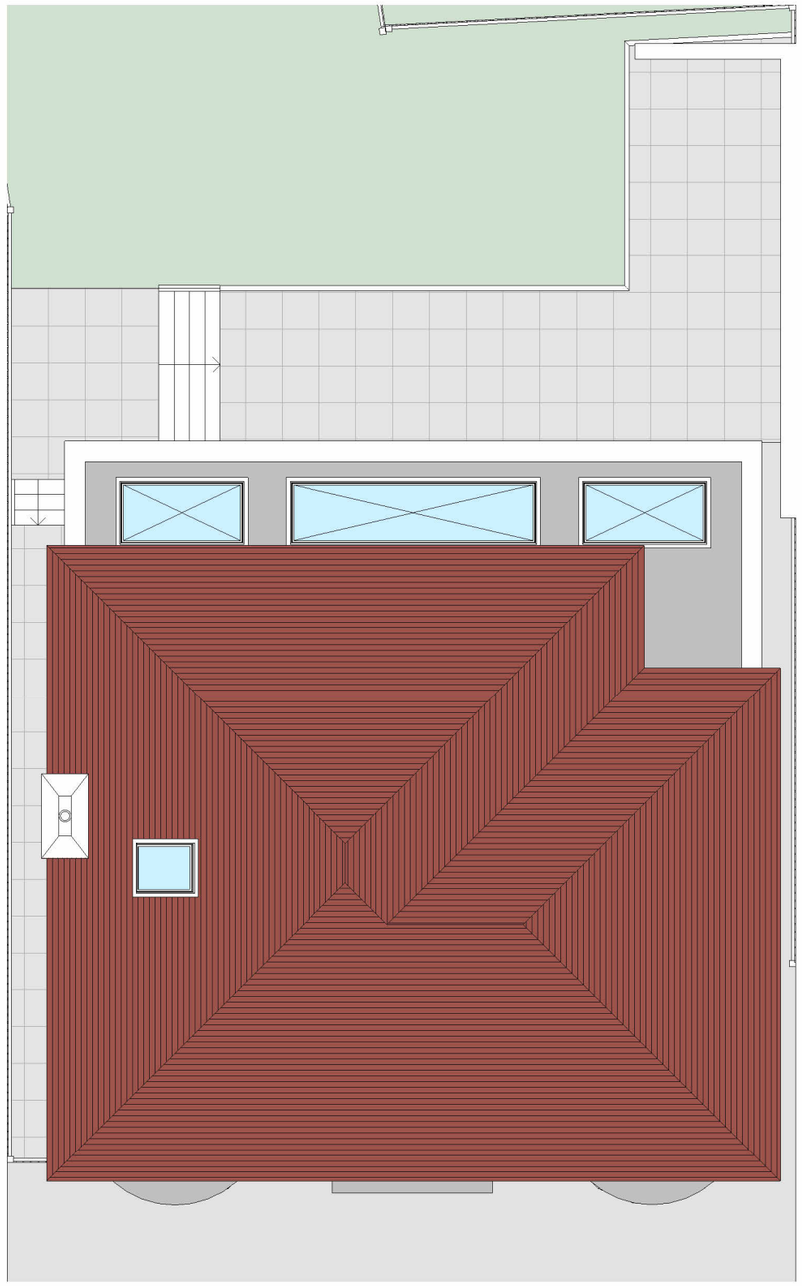

PROPOSED ROOF PLAN

SCALE 1:100

0 1 2 3 4 5 m

Rev	Description	Date

Notes

- All dimensions to be checked on site prior to consturction.
- Drawings for planning purposes only. Not to be used for construction.

DRAWING TITLE

Existing and Proposed Roof Plan

CLIENT

Jigna + Hari Patel

PROJECT ADDRESS

8 Daymer Gardens, Pinner, HA5 2HP

SCALE	**DRAWN BY**
1 : 100 at A3	GW
DATE	**CHECKED BY**
November 2026	DD

DRAWING NO. 8DA - P-102

adara



EXISTING FRONT ELEVATION

SCALE 1:100

0 1 2 3 4 5 m



PROPOSED FRONT ELEVATION

SCALE 1:100

0 1 2 3 4 5 m

Rev	Description	Date

Notes

- All dimensions to be checked on site prior to consturction.
- Drawings for planning purposes only. Not to be used for construction.

DRAWING TITLE

Existing and Proposed Front Elevation

CLIENT

Jigna + Hari Patel

PROJECT ADDRESS

8 Daymer Gardens, Pinner, HA5 2HP

SCALE	**DRAWN BY**
1 : 100 at A3	GW
DATE	**CHECKED BY**
November 2026	DD

DRAWING NO. 8DA - P-103

adara



EXISTING REAR ELEVATION

SCALE 1:100

0 1 2 3 4 5 m



EXISTING WALL TO BE RETAINED

PROPOSED REAR ELEVATION

SCALE 1:100

0 1 2 3 4 5 m

PROPOSED TERRACE LEVEL

Rev	Description	Date

Notes

- All dimensions to be checked on site prior to consturction.
- Drawings for planning purposes only. Not to be used for construction.

DRAWING TITLE

Existing and Proposed Rear Elevation

CLIENT

Jigna + Hari Patel


PROJECT ADDRESS

8 Daymer Gardens, Pinner, HA5 2HP

SCALE	**DRAWN BY**
1 : 100 at A3	GW
DATE	**CHECKED BY**
November 2026	DD

DRAWING NO. 8DA - P-104


adara

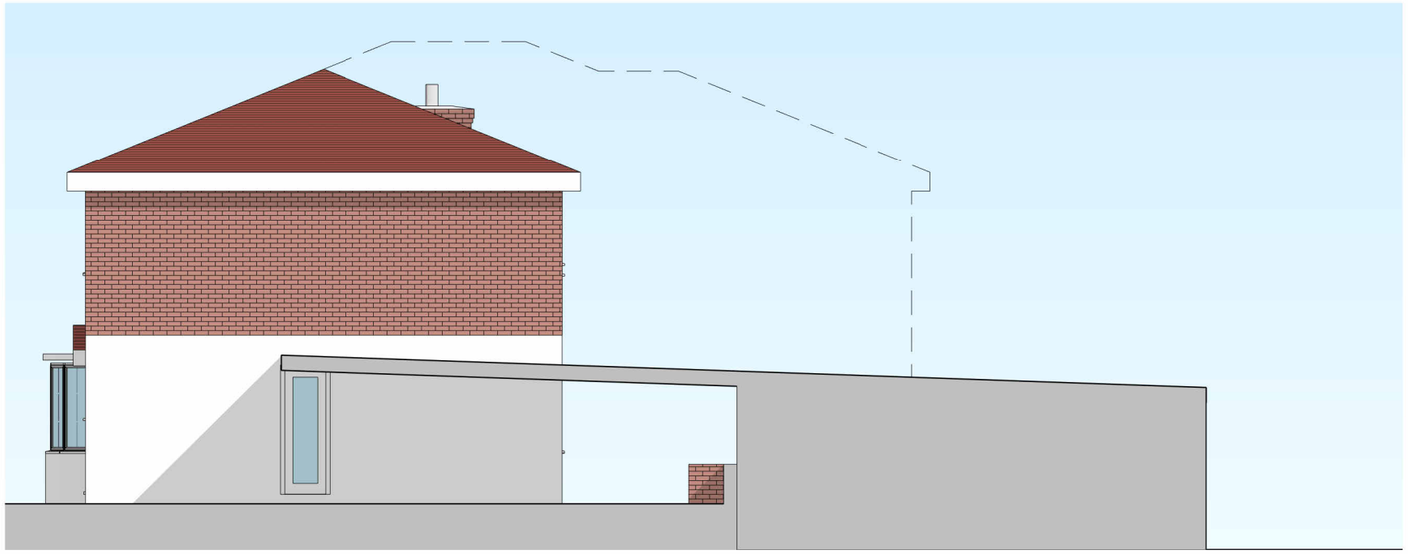

EXISTING SIDE ELEVATION

SCALE 1:100

0 1 2 3 4 5 m

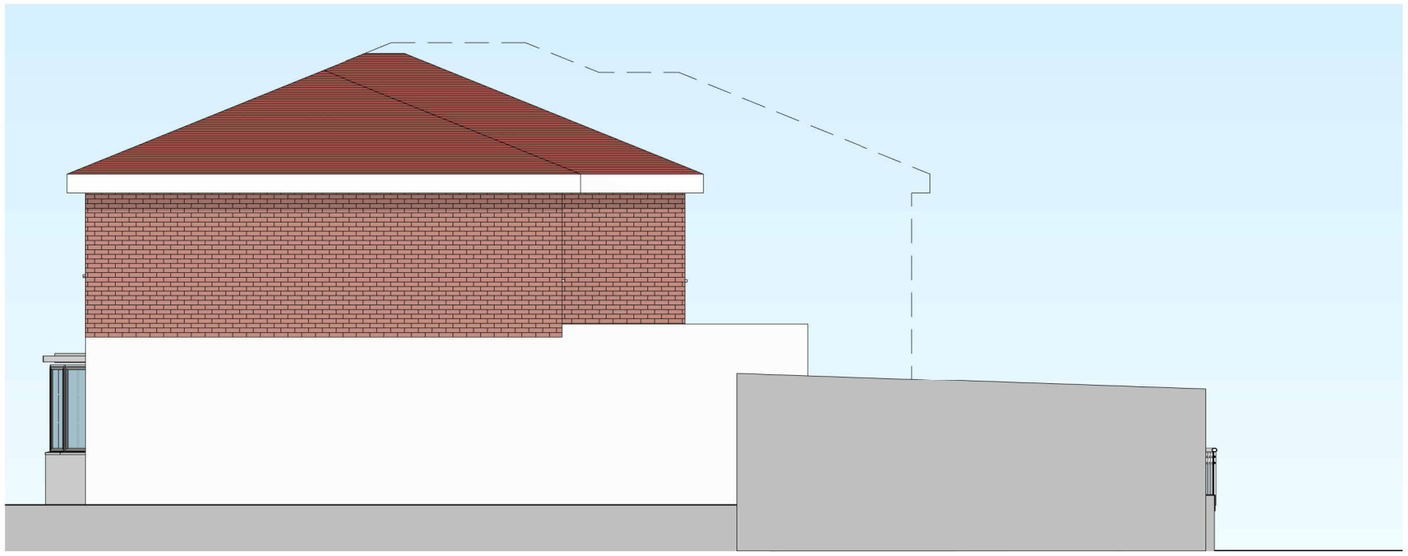

PROPOSED SIDE ELEVATION

SCALE 1:100

0 1 2 3 4 5 m

Rev	Description	Date

Notes

- All dimensions to be checked on site prior to consturction.
- Drawings for planning purposes only. Not to be used for construction.

DRAWING TITLE

Existing and Proposed Side Elevation

CLIENT

Jigna + Hari Patel


PROJECT ADDRESS

8 Daymer Gardens, Pinner, HA5 2HP

SCALE	**DRAWN BY**
1 : 100 at A3	GW
DATE	**CHECKED BY**
November 2026	DD

DRAWING NO. 8DA - P-105

adara

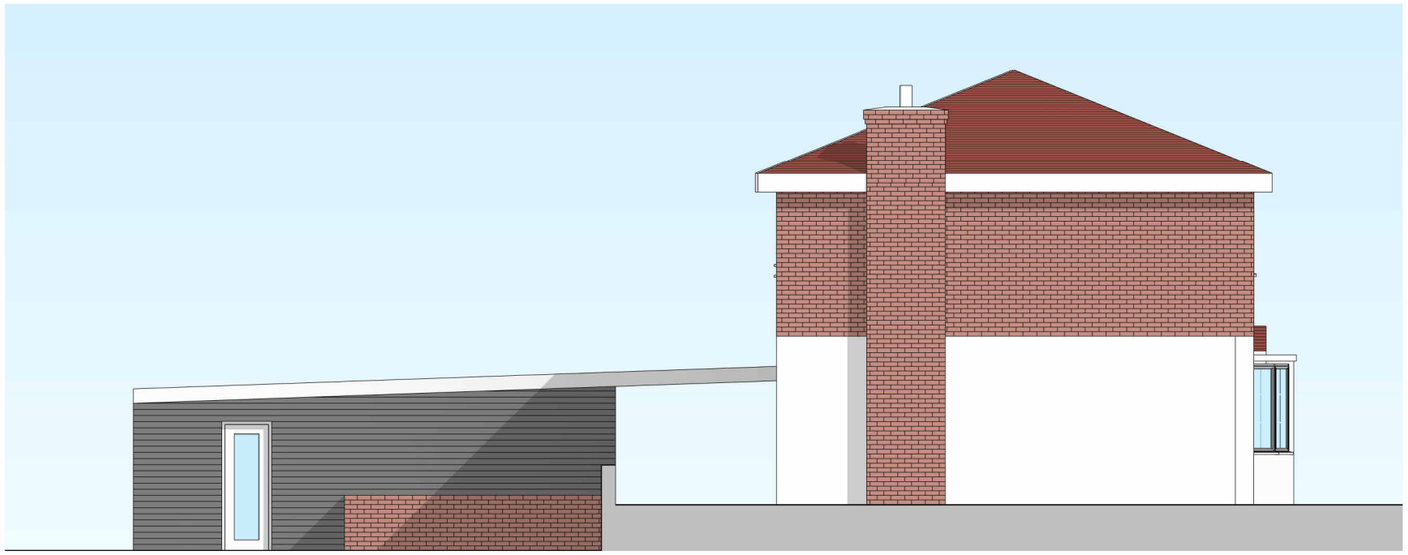

EXISTING SIDE ELEVATION

SCALE 1:100

0 1 2 3 4 5 m



PROPOSED SIDE ELEVATION

SCALE 1:100

0 1 2 3 4 5 m

Rev	Description	Date

Notes

- All dimensions to be checked on site prior to consturction.
- Drawings for planning purposes only. Not to be used for construction.

DRAWING TITLE

Existing and Proposed Side Elevation

CLIENT

Jigna + Hari Patel


PROJECT ADDRESS

8 Daymer Gardens, Pinner, HA5 2HP

SCALE	**DRAWN BY**
1 : 100 at A3	GW
DATE	**CHECKED BY**
November 2026	DD

DRAWING NO. 8DA - P-106


adara

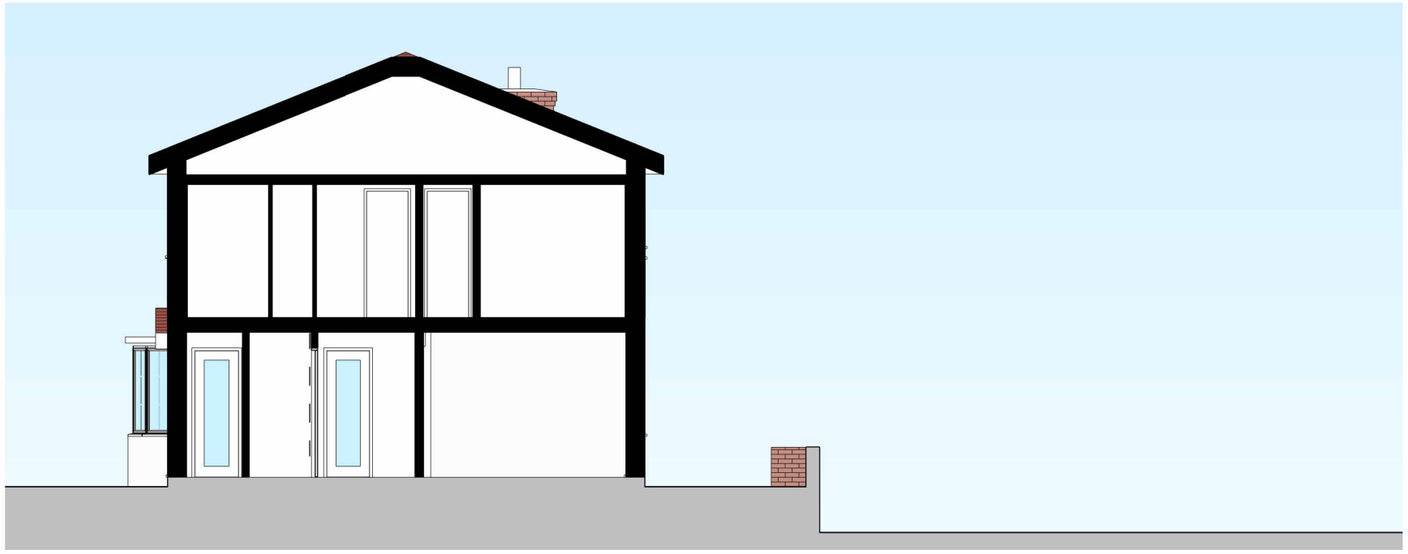

EXISTING SECTION AA

SCALE 1:100

0 1 2 3 4 5 m

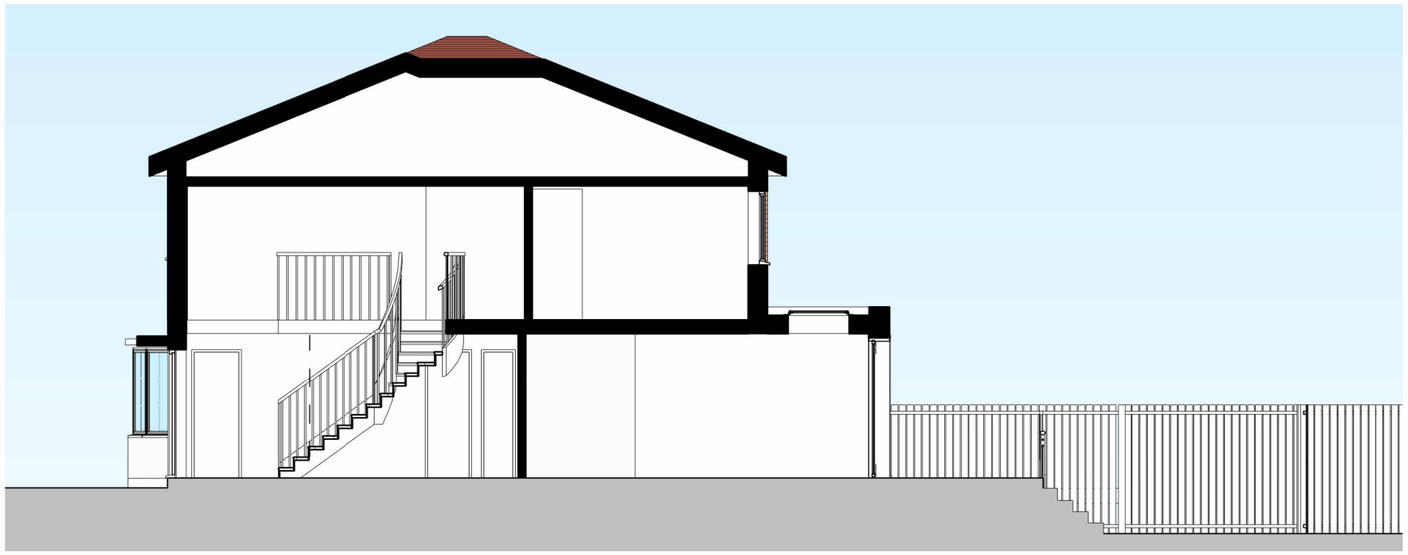

PROPOSED SECTION AA

SCALE 1:100

0 1 2 3 4 5 m

Rev	Description	Date

Notes

- All dimensions to be checked on site prior to consturction.
- Drawings for planning purposes only. Not to be used for construction.

DRAWING TITLE

Existing and Proposed Section AA

CLIENT

Jigna + Hari Patel

PROJECT ADDRESS

8 Daymer Gardens, Pinner, HA5 2HP

SCALE	**DRAWN BY**
1 : 100 at A3	GW
DATE	**CHECKED BY**
November 2026	DD

DRAWING NO. 8DA - P-107

adara



EXISTING 3D FRONT VIEW



PROPOSED 3D FRONT VIEW

Rev	Description	Date

Notes

- All dimensions to be checked on site prior to consturction.
- Drawings for planning purposes only. Not to be used for construction.

DRAWING TITLE

Existing and Proposed 3D Front View

CLIENT

Jigna + Hari Patel


PROJECT ADDRESS

8 Daymer Gardens, Pinner, HA5 2HP


SCALE	**DRAWN BY**
at A3	GW
DATE	**CHECKED BY**
November 2026	DD

DRAWING NO. 8DA - P-200

adara

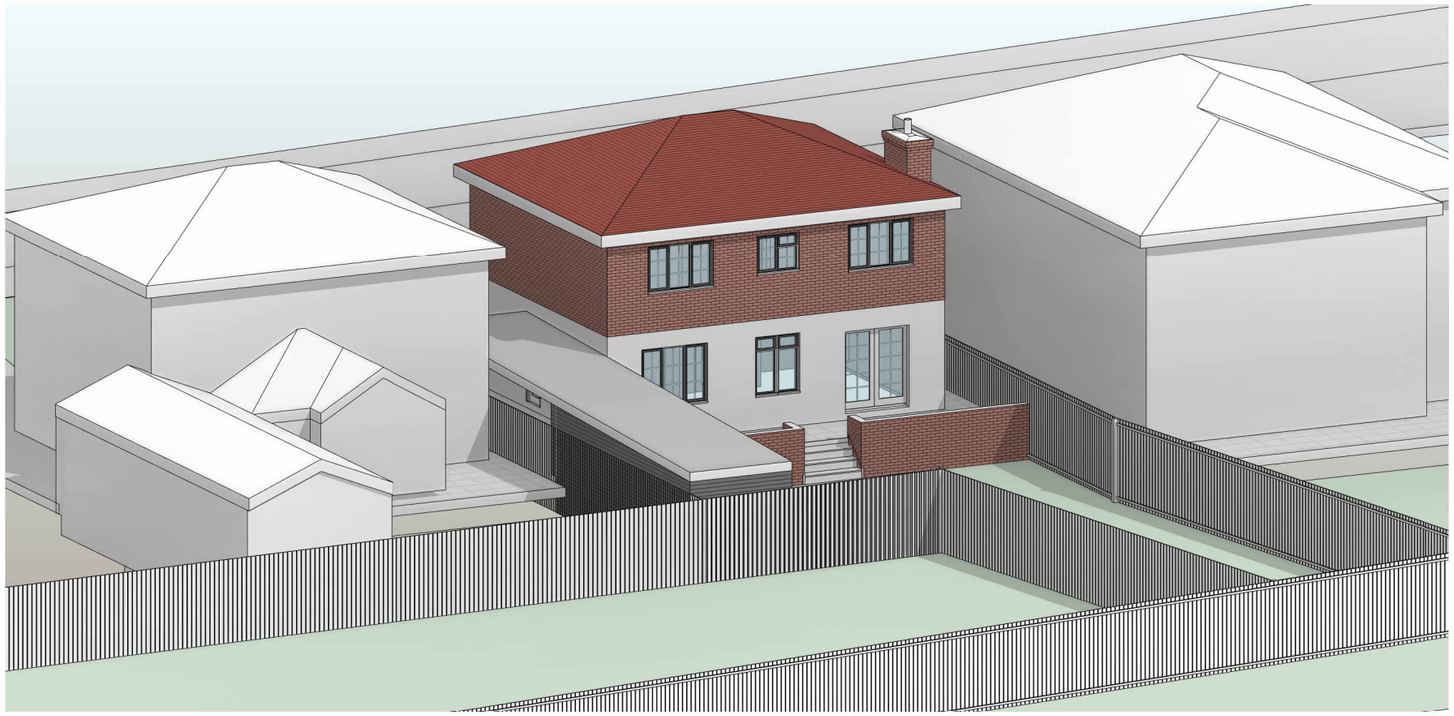

EXISTING 3D REAR VIEW

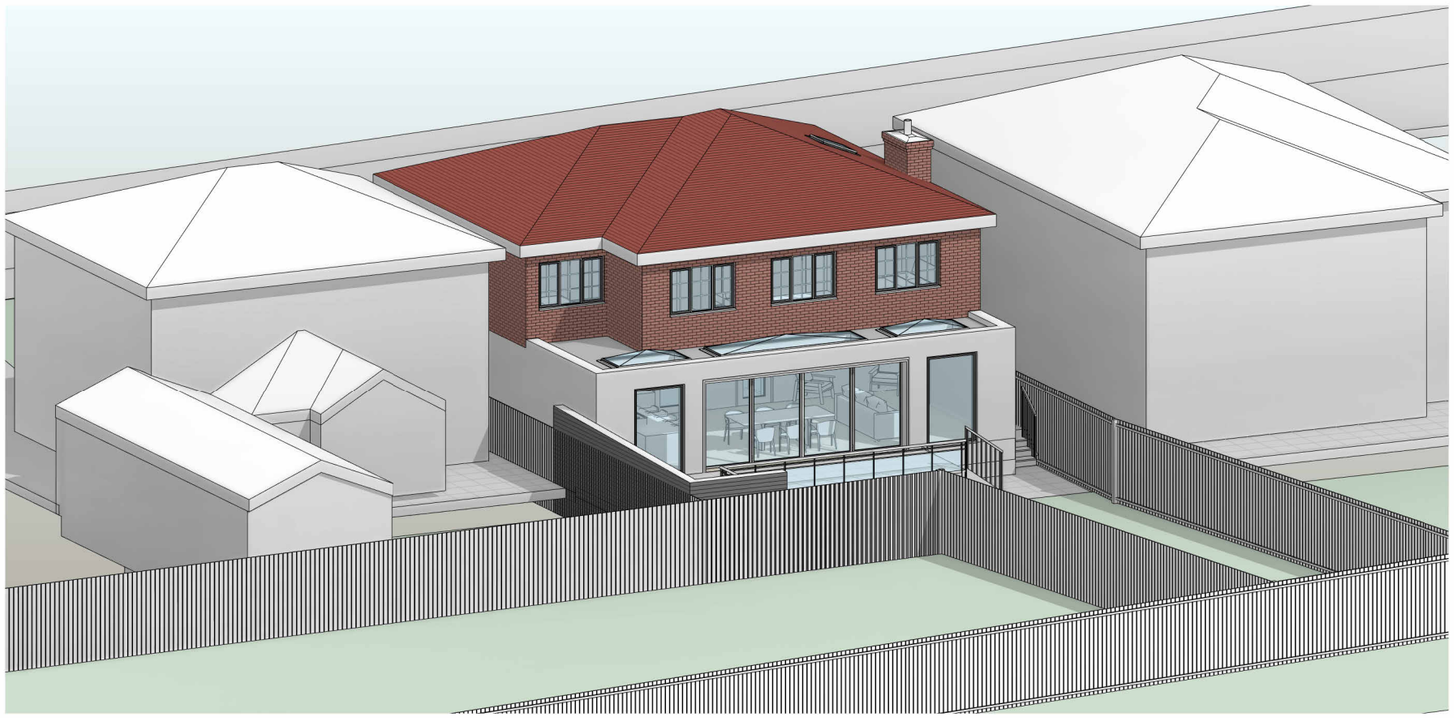

PROPOSED 3D REAR VIEW

Rev	Description	Date

Notes

- All dimensions to be checked on site prior to consturction.
- Drawings for planning purposes only. Not to be used for construction.

DRAWING TITLE

Existing and Proposed 3D Rear View

CLIENT

Jigna + Hari Patel

PROJECT ADDRESS

8 Daymer Gardens, Pinner, HA5 2HP

SCALE	**DRAWN BY**
at A3	GW
DATE	**CHECKED BY**
November 2026	DD

DRAWING NO. 8DA - P-201

adara



EXISTING 3D REAR VIEW



PROPOSED 3D REAR VIEW

Rev	Description	Date

Notes

- All dimensions to be checked on site prior to consturction.
- Drawings for planning purposes only. Not to be used for construction.

DRAWING TITLE

Existing and Proposed 3D Rear View 2

CLIENT

Jigna + Hari Patel

PROJECT ADDRESS

8 Daymer Gardens, Pinner, HA5 2HP

SCALE	**DRAWN BY**
at A3	GW
DATE	**CHECKED BY**
November 2026	DD

DRAWING NO. 8DA - P-202

adara



PROPOSED INTERIOR 3D VIEW - GROUND FLOOR

Rev	Description	Date

Notes

- All dimensions to be checked on site prior to consturction.
- Drawings for planning purposes only. Not to be used for construction.

DRAWING TITLE

3D Interior Ground Floor

CLIENT

Jigna + Hari Patel

PROJECT ADDRESS

8 Daymer Gardens, Pinner, HA5 2HP

SCALE	**DRAWN BY**
at A3	GW
DATE	**CHECKED BY**
November 2026	DD

DRAWING NO. 8DA - P-203

adara



PROPOSED INTERIOR 3D VIEW - FIRST FLOOR

Rev	Description	Date

Notes

- All dimensions to be checked on site prior to consturction.
- Drawings for planning purposes only. Not to be used for construction.

DRAWING TITLE

3D Interior First Floor

CLIENT

Jigna + Hari Patel

PROJECT ADDRESS

8 Daymer Gardens, Pinner, HA5 2HP

SCALE	**DRAWN BY**
at A3	GW
DATE	**CHECKED BY**
November 2026	DD

DRAWING NO. 8DA - P-204