


LOCATION PLAN.

SUPPLIED BY CENTREMAPS.
C.C. LICENCE NUMBER 100019980.
CENTRE COORDINATES 507088E 177854N.

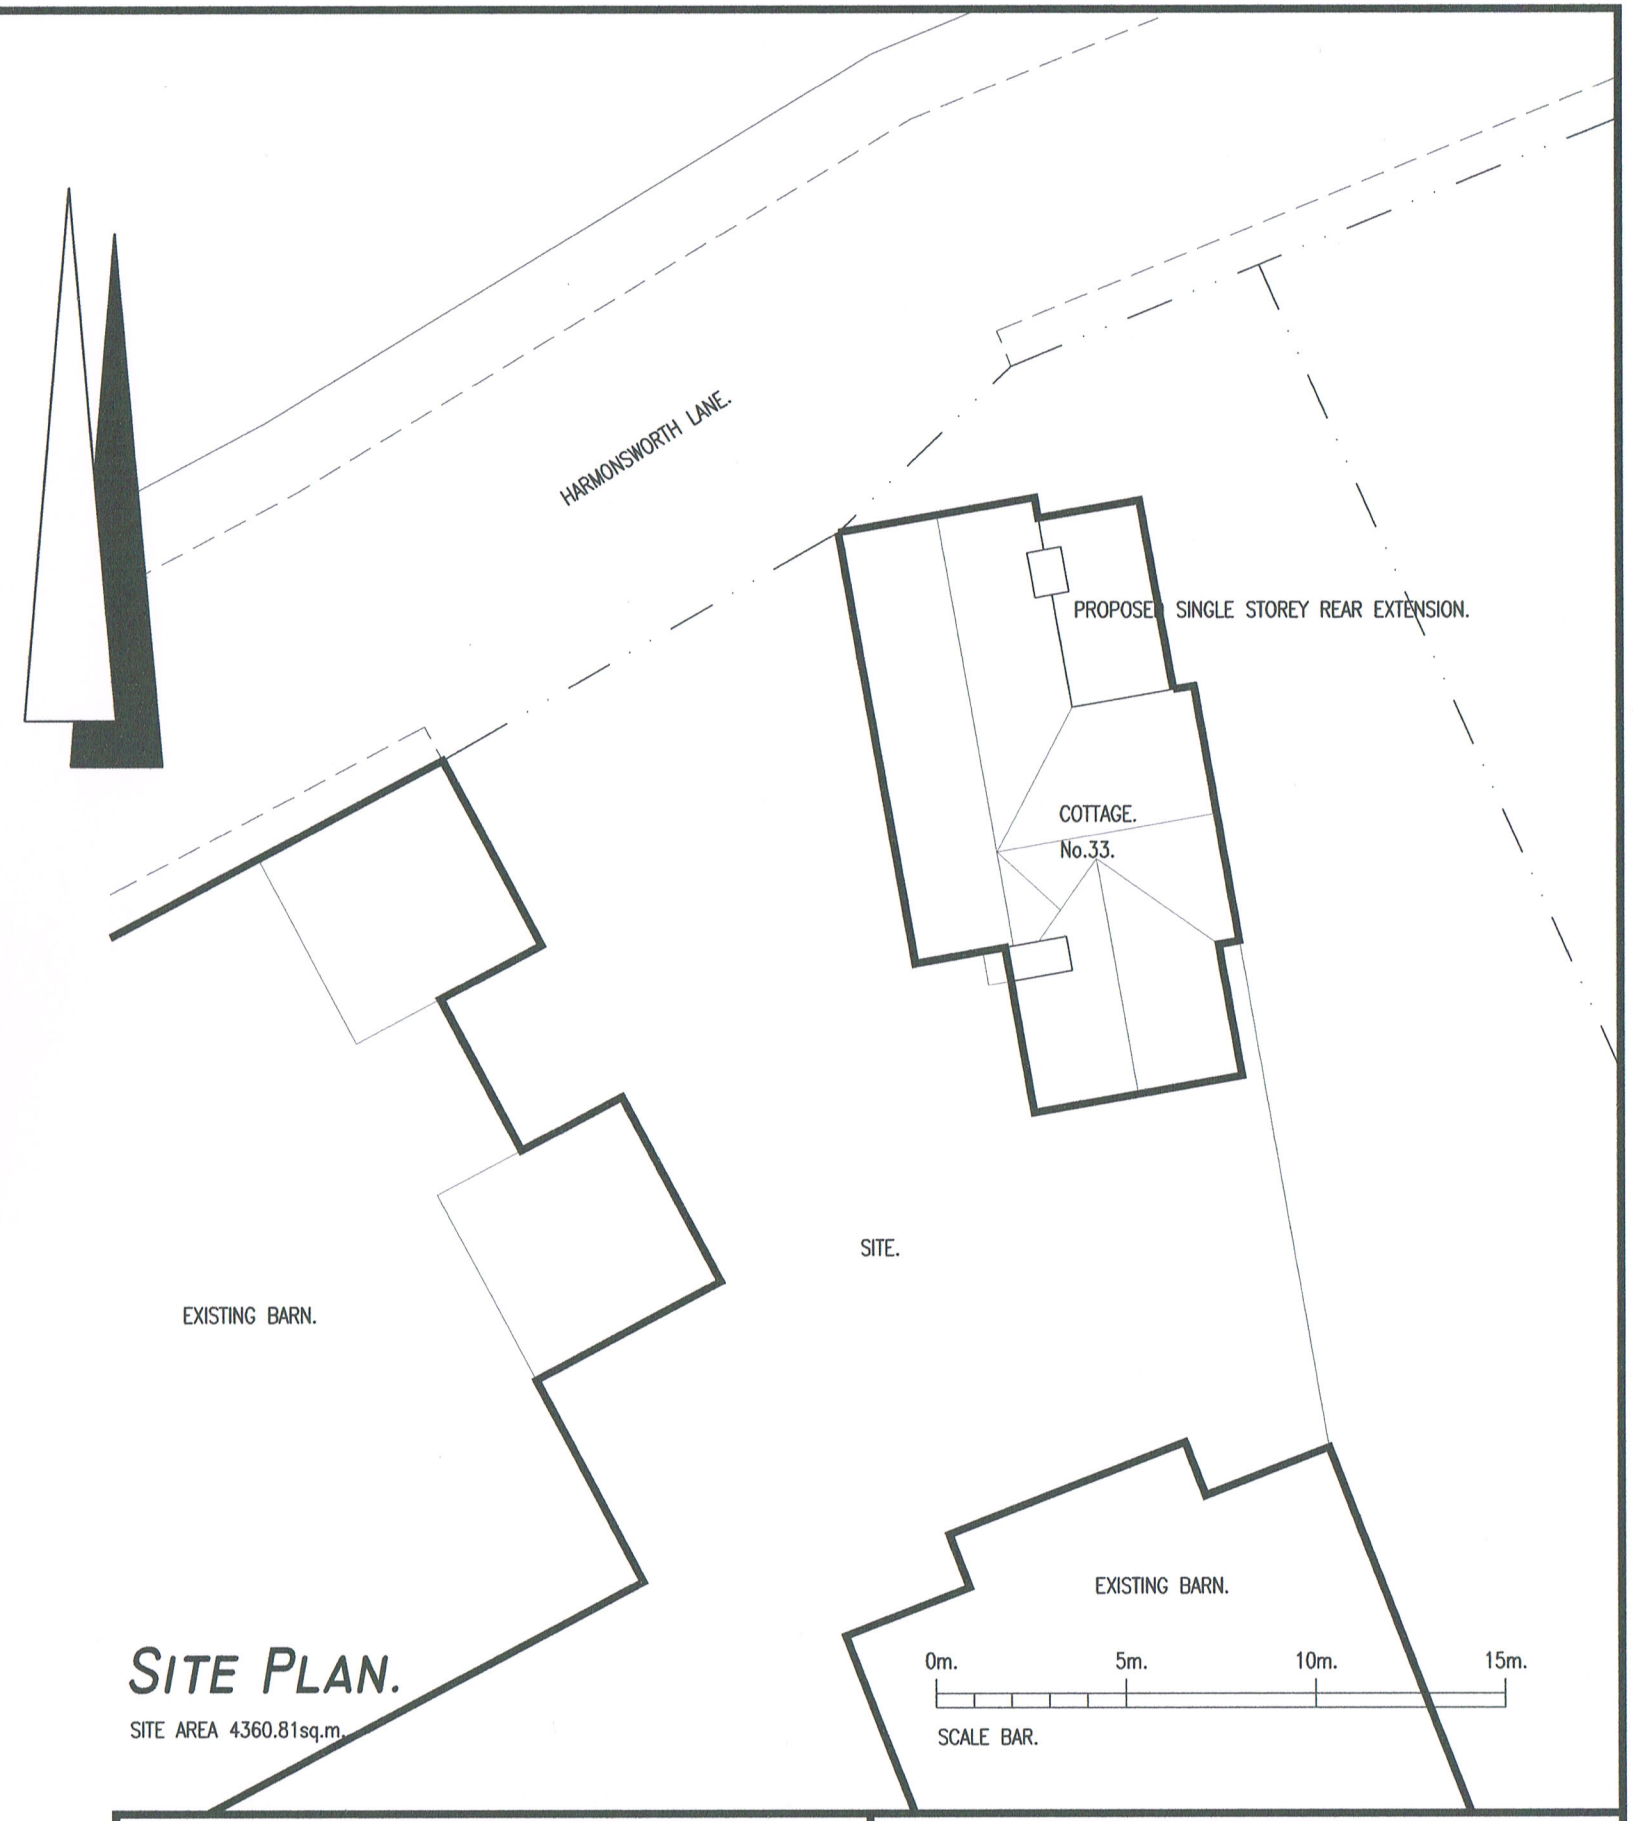

SITE PLAN.

SITE AREA 4360.81sq.m.

SCHEDULE:

PROPOSED SINGLE STOREY REAR EXTENSION TO PROVIDE A UTILITY AND BOOT ROOM.
EXISTING PARKING SPACES REMAIN UNALTERED.
EXISTING BOUNDARY TREATMENTS TO REMAIN.
ALL FW. DRAINAGE IS EXISTING.
ALL SW. DRAINAGE TO SOAKAWAYS TO LABC REQUIREMENTS
TRADITIONAL CONSTRUCTION WITH LIME RENDERED WALLS TO LPA APPROVAL.
ROOF TILES TO MATCH EXISTING TO LPA APPROVAL.
SASH TIMBER DOUBLE GLAZED WINDOWS.
BLACK PAINTED C.I. RAINWATER DOWNPIPES AND GUTTERS.
EXISTING HEATING SYSTEM TO BE EXTENDED BY SPECIALIST.

Drawing: LOCATION PLAN AND SITE PLAN.			
Client: MR. M. EDWARDS.			
Project: PROPOSED SINGLE STOREY REAR EXTENSION, LANZ FARM, 33 HARMONDSWORTH LANE, WEST DRAYTON, HILLINGDON. UB7 0JQ.			
Scale: 1:1250&1:200.	Drawn by:	File name: HN/062.	
Set up size: A3.	Checked by:	Date: 17.02.2021.	

HANA & COMPANY LIMITED.
DEMENTIA SPACES AND ARCHITECTURE.
16 BELVOIR ROAD, BOTTESFORD,
NOTTINGHAM. NG13 0BG.
TEL. 01949 843287. E.MAIL HANA.CO@BTINTERNET.COM
MOB. 07812 670186. E.MAIL MJBUNN@BTINTERNET.COM

Drawing Number: HN/062/121.