

notes

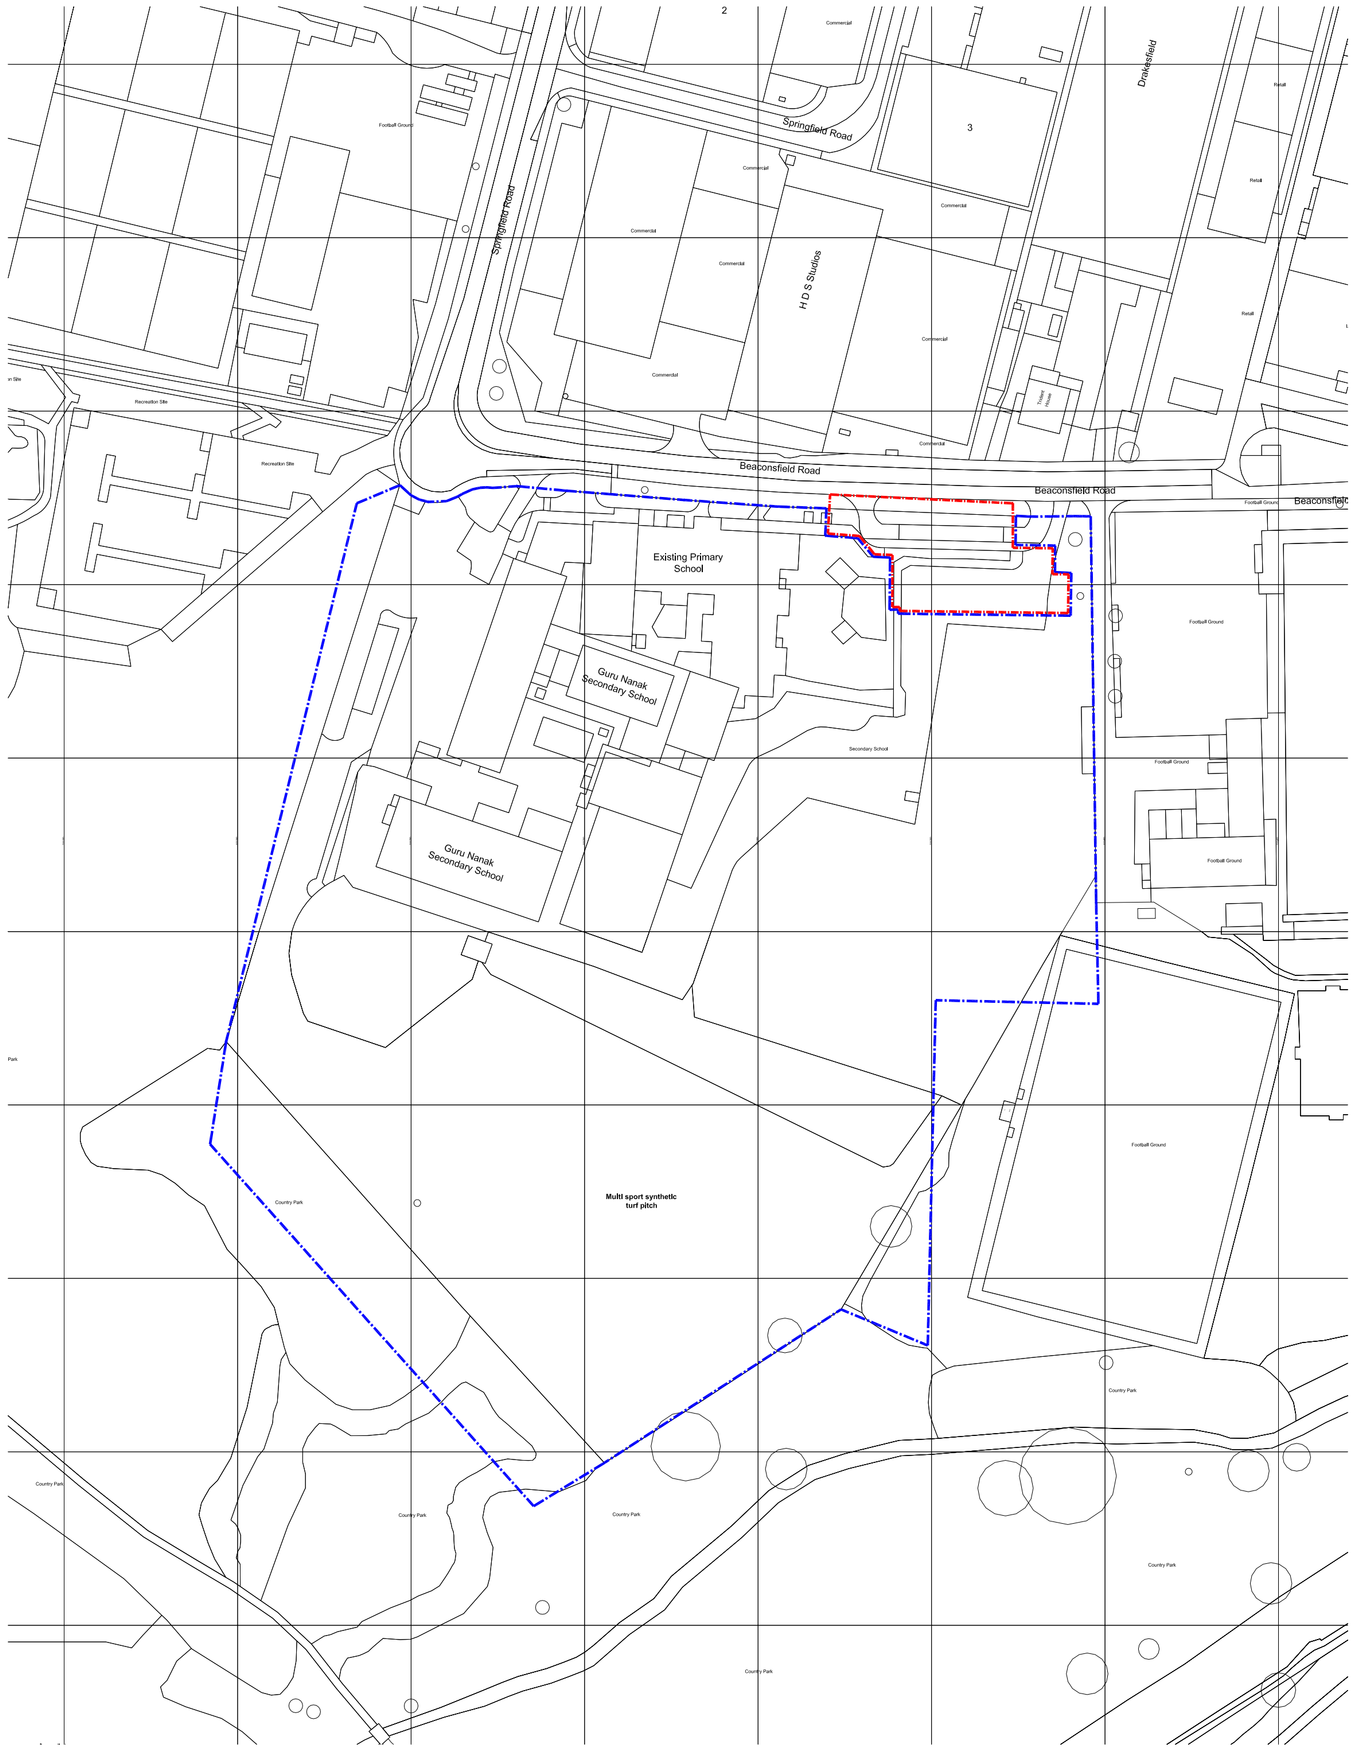

Location plan
1:1250

Planning

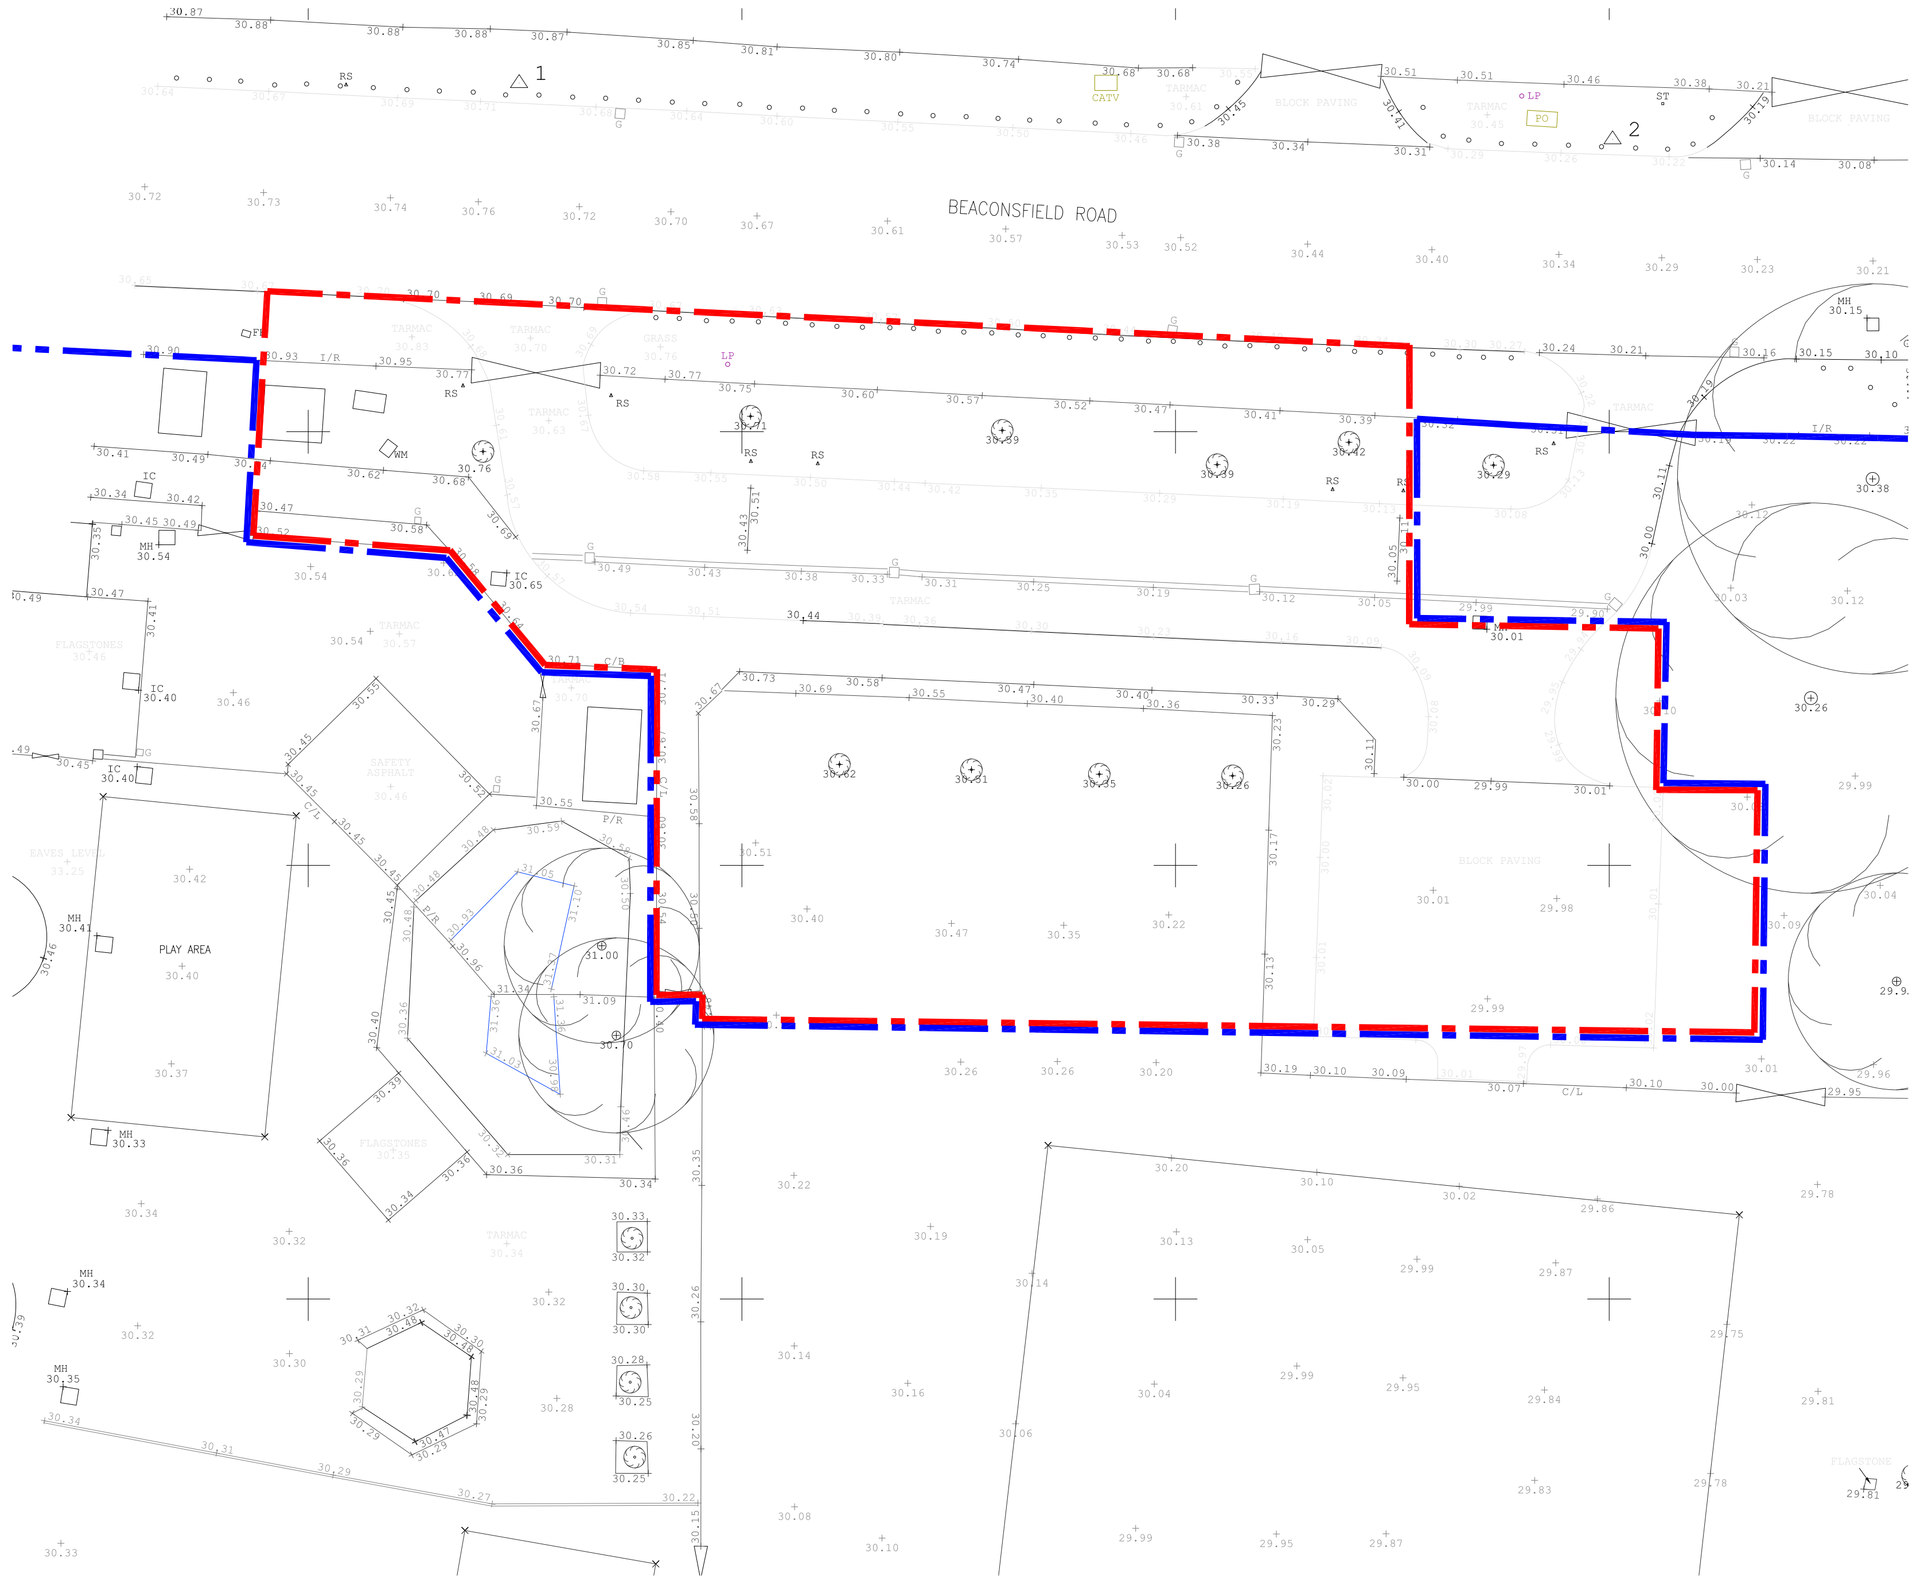

Existing site plan
1:200

N

A 13/06/13 Pedestrian gates and fence position adjacent to retained existing tree amended to suit comments from Hillingdon Council therefore redline boundary adjusted to suit,

rev date drawn by comments

client
Nanaksar Primary School

project
Nanaksar Primary School

drawing
Site Location Plan

drawing number
P01315 - P650

scale
1:200/1250 @ A1

revision
A

drawn by
RSB

date
10/05/13

cad reference

bluesky architects

Building 1000 Kings Reach Yew Street Stockport SK4 2HG

t 0161 4750220
f 0161 4771748
w www.blueskyinspired.co.uk