




EXISTING FRONT ELEVATION

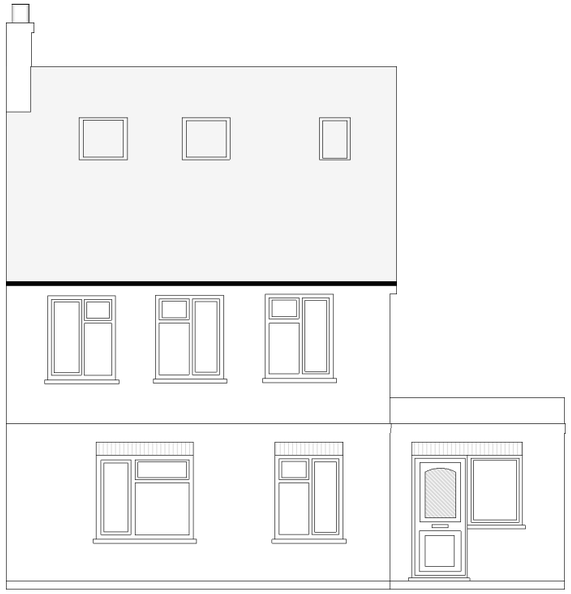


EXISTING REAR ELEVATION

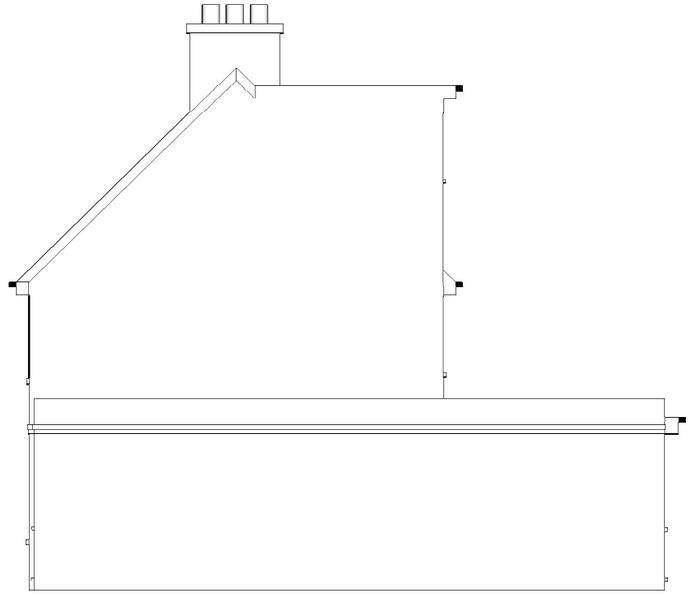

EXISTING SOUTHERN ELEVATION

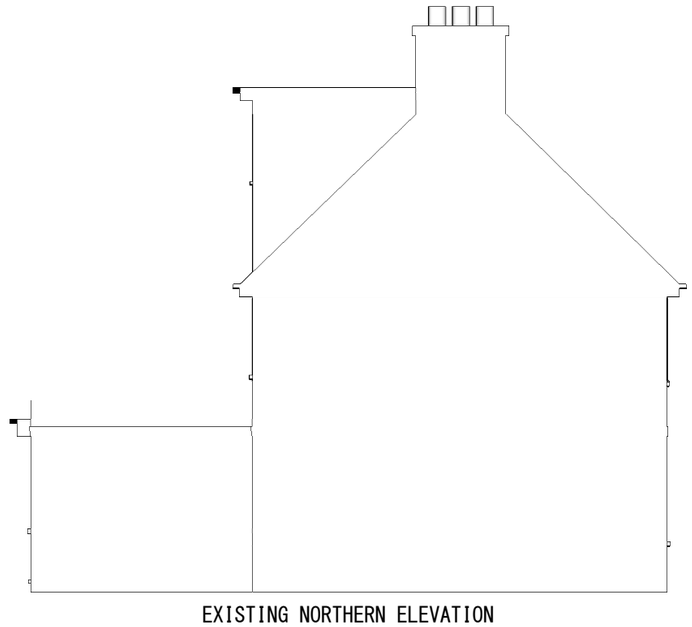


EXISTING NORTHERN ELEVATION

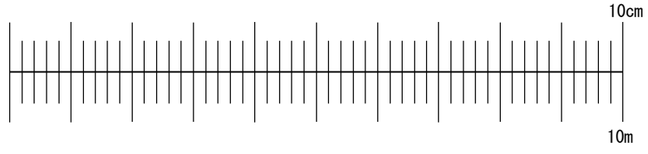


Application for Householder Planning Permission
for works or extension to a dwelling.
Town and Country Planning Act 1990.
This drawing for planning application only.
This drawing is © EnGage Reliance Ltd 2018-2021 Copyright.
Plans, drawings and material submitted to the council are protected by the Copyright Acts (Section 47, 1988 Act).
You may only use material which is downloaded or printed for consultation purposes.
Further copies must not be made without prior permission of the copyright owner.


Stage: Planning	Job Title: Second Storey Side and Rear Extension (Proposal B2)	Job Number: 58RL	Drawing Number: 01
	Client: Alexandre Vorobiev	Scale: 1:100 @ A3	Revision Suffix:
Drawing Title: Existing Elevations	Site Address: 58 Royal Lane, West Drayton, UB7 8DN	Date: 05/01/2021	Drawn By: AA / Checked By: –

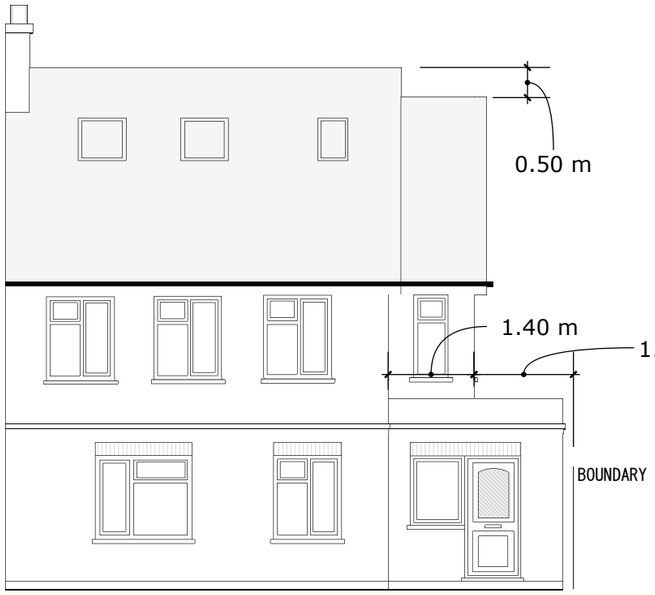


PROPOSED FRONT ELEVATION

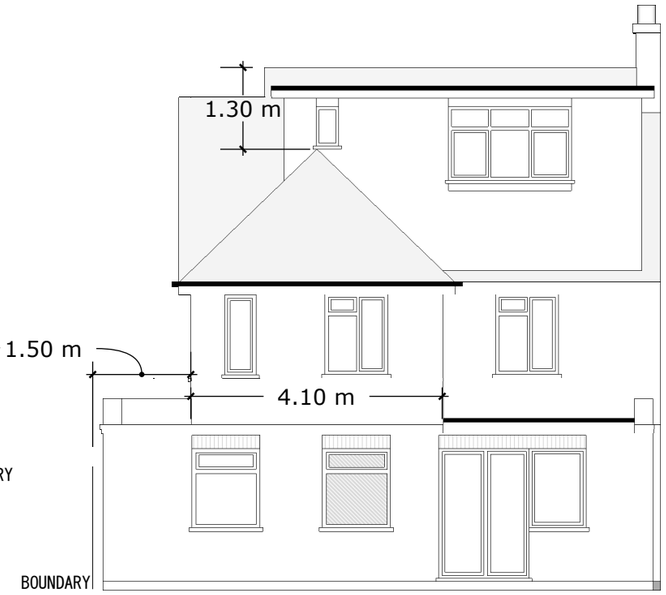

PROPOSED REAR ELEVATION

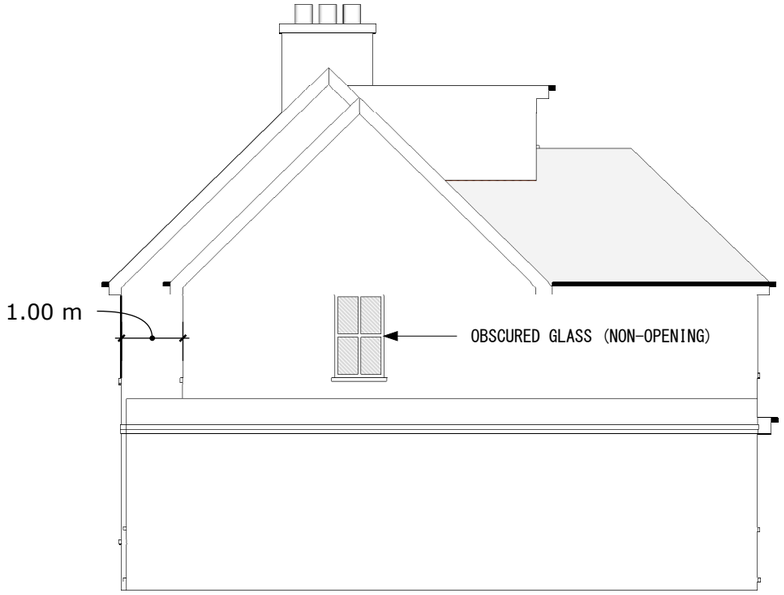


PROPOSED SOUTHERN ELEVATION

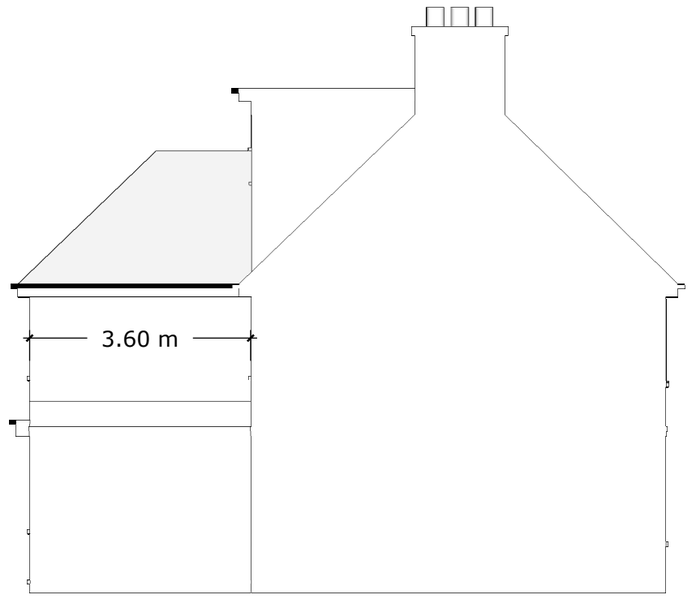


PROPOSED NORTHERN ELEVATION

Application for Householder Planning Permission
for works or extension to a dwelling.
Town and Country Planning Act 1990.
This drawing for planning application only.
This drawing is © EnGage Reliance Ltd 2018-2021 Copyright.
Plans, drawings and material submitted to the council are protected by the Copyright Acts (Section 47, 1988 Act).
You may only use material which is downloaded or printed for consultation purposes.
Further copies must not be made without prior permission of the copyright owner.


Stage: Planning	Job Title: Second Storey Side and Rear Extension (Proposal B2)	Job Number: 58RL	Drawing Number: 02
	Client: Alexandre Vorobiev	Scale: 1:100 @ A3	Revision Suffix:
Drawing Title: Proposed Elevations	Site Address: 58 Royal Lane, West Drayton, UB7 8DN	Date: 05/01/2021	Drawn By: AA / Checked By: –

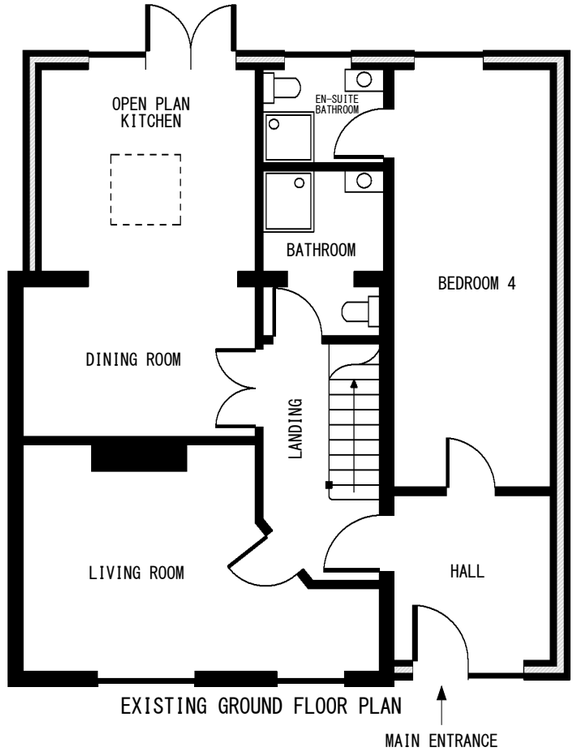


EXISTING GROUND FLOOR PLAN

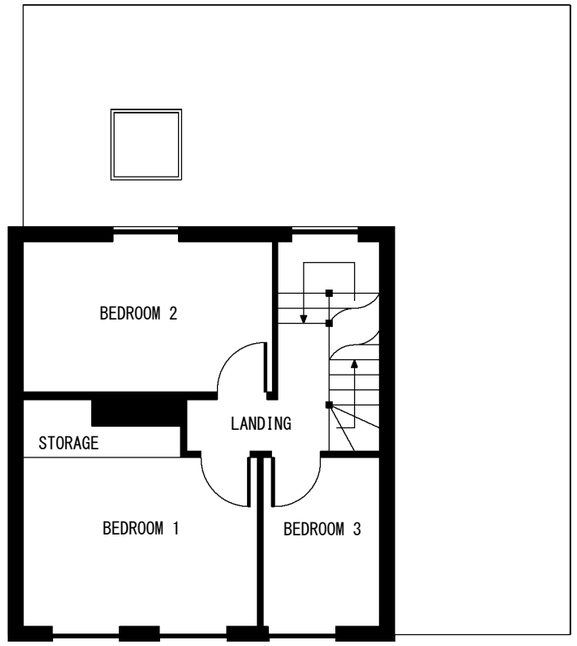


EXISTING FIRST FLOOR PLAN

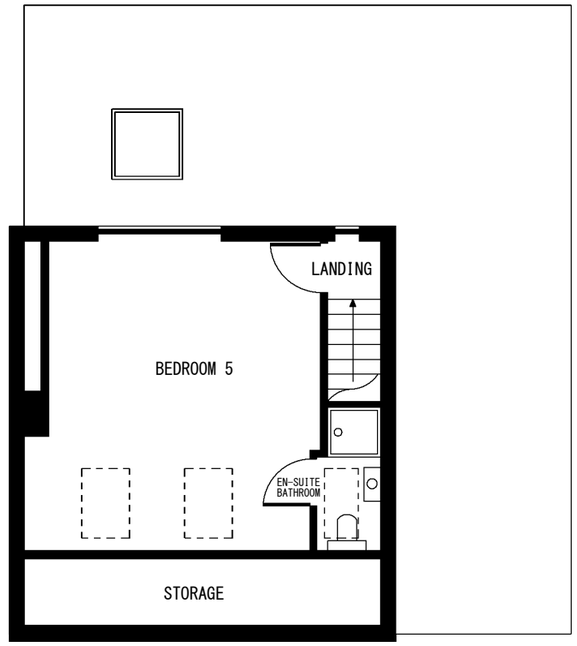

EXISTING LOFT FLOOR PLAN

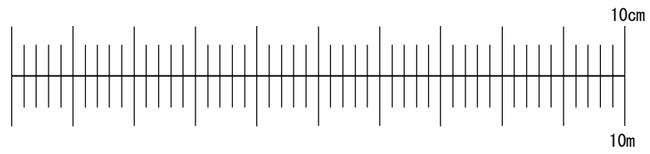


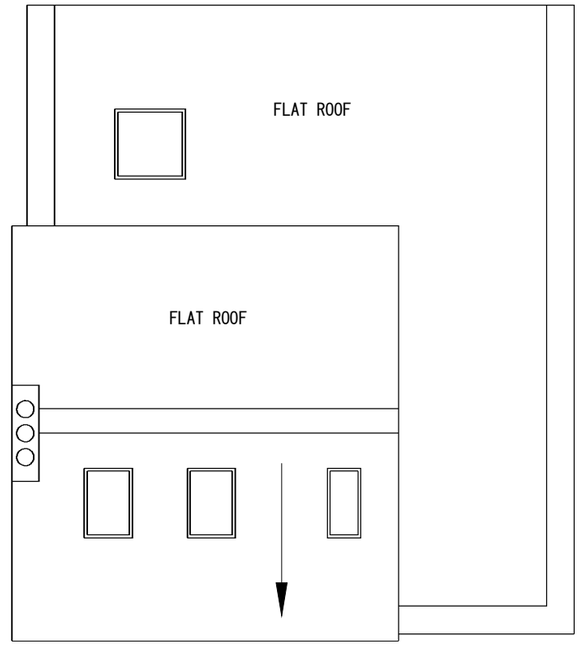


EXISTING ROOF PLAN

Application for Householder Planning Permission
for works or extension to a dwelling.
Town and Country Planning Act 1990.
This drawing for planning application only.
This drawing is © EnGage Reliance Ltd 2018-2021 Copyright.
Plans, drawings and material submitted to the council are protected by the Copyright Acts (Section 47, 1988 Act).
You may only use material which is downloaded or printed for consultation purposes.
Further copies must not be made without prior permission of the copyright owner.


Stage: Planning	Job Title: Second Storey Side and Rear Extension (Proposal B2)	Job Number: 58RL	Drawing Number: 03
	Client: Alexandre Vorobiev	Scale: 1:100 @ A3	Revision Suffix:
Drawing Title: Existing Floor Plans	Site Address: 58 Royal Lane, West Drayton, UB7 8DN	Date: 05/01/2021	Drawn By: AA / Checked By: –

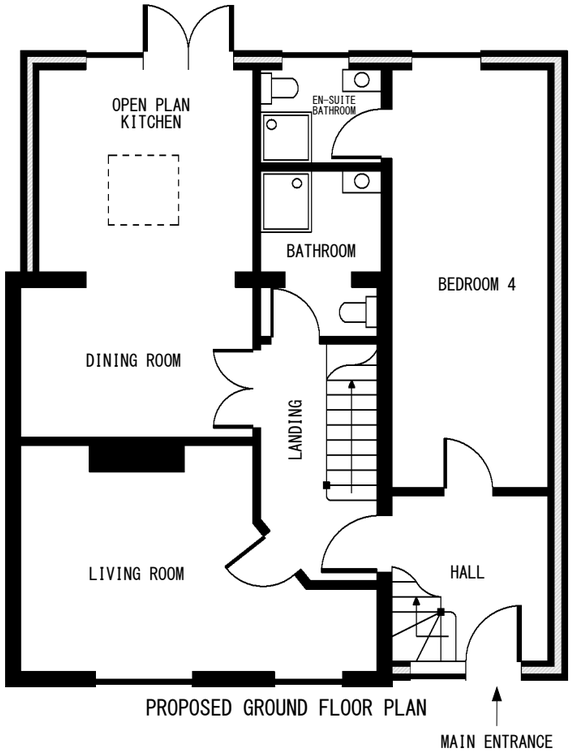


PROPOSED GROUND FLOOR PLAN

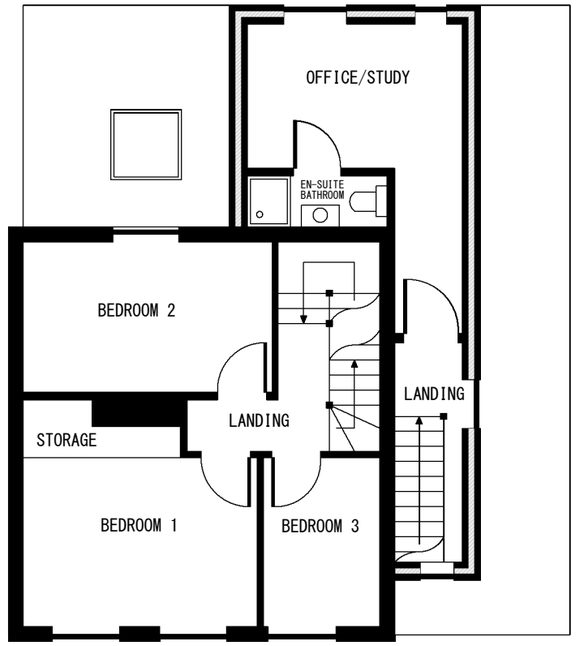


PROPOSED FIRST FLOOR PLAN

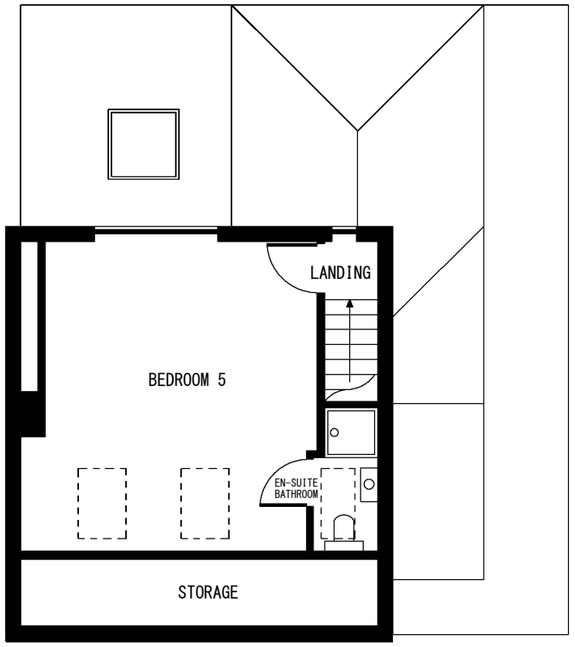

PROPOSED LOFT FLOOR PLAN

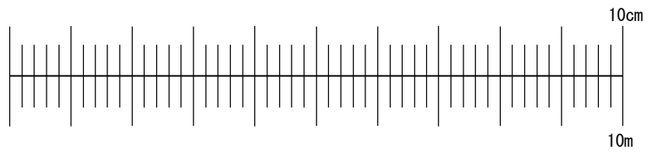


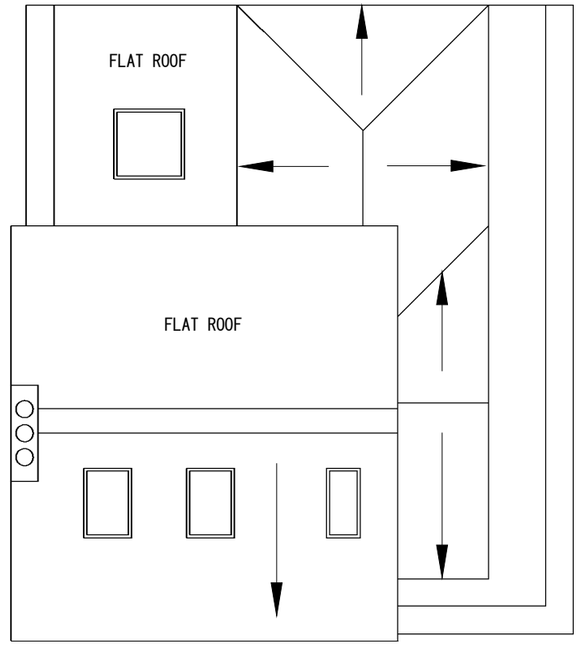


PROPOSED ROOF PLAN

Application for Householder Planning Permission
for works or extension to a dwelling.
Town and Country Planning Act 1990.
This drawing for planning application only.
This drawing is © EnGage Reliance Ltd 2018-2021 Copyright.
Plans, drawings and material submitted to the council are protected by
the Copyright Acts (Section 47, 1988 Act).
You may only use material which is downloaded or printed for consultation purposes.
Further copies must not be made without prior permission of the copyright owner.


Stage: Planning	Job Title: Second Storey Side and Rear Extension (Proposal B2)	Job Number: 58RL	Drawing Number: 04
	Client: Alexandre Vorobiev	Scale: 1:100 @ A3	Revision Suffix:
Drawing Title: Proposed Floor Plans	Site Address: 58 Royal Lane, West Drayton, UB7 8DN	Date: 05/01/2021	Drawn By: AA / Checked By: –

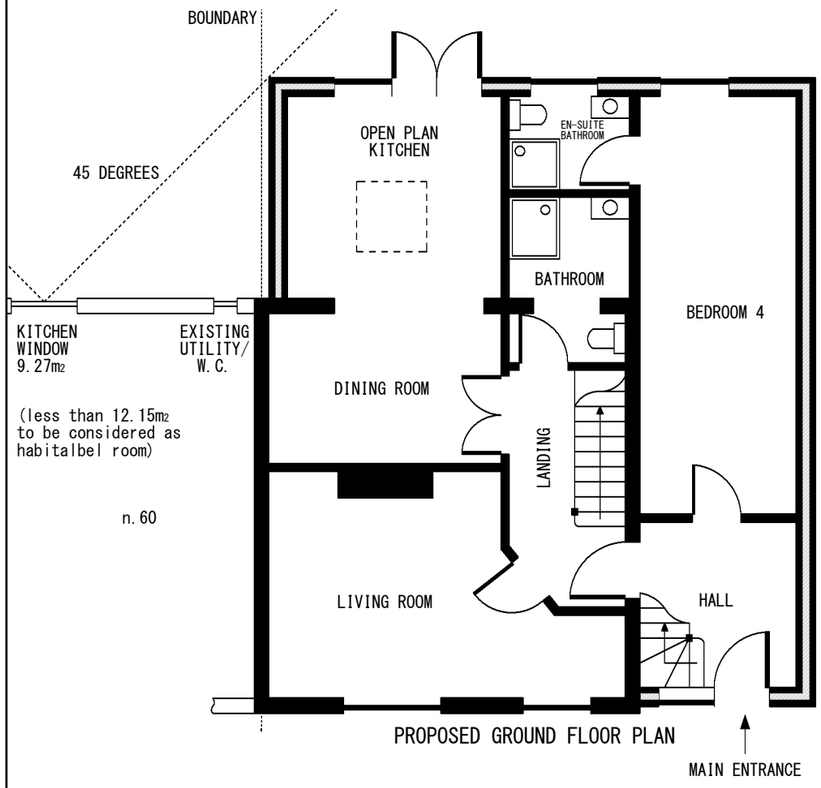

PROPOSED GROUND FLOOR PLAN

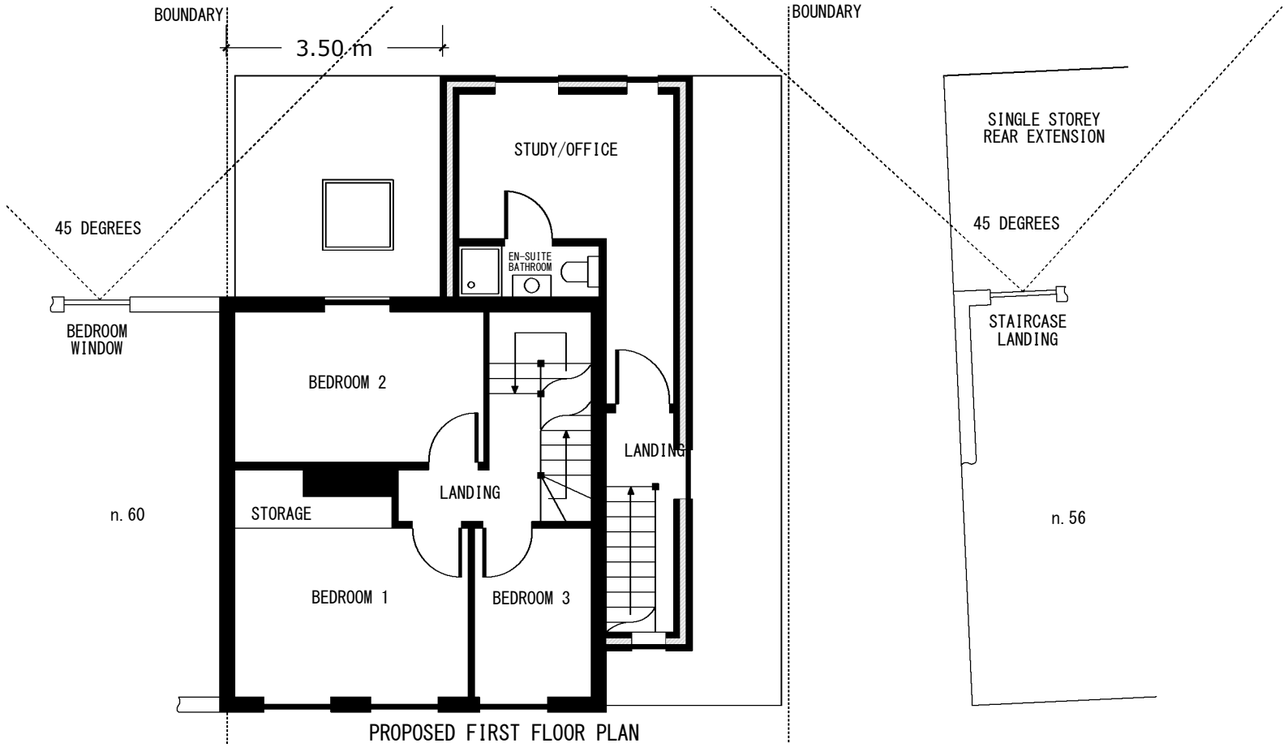

PROPOSED FIRST FLOOR PLAN

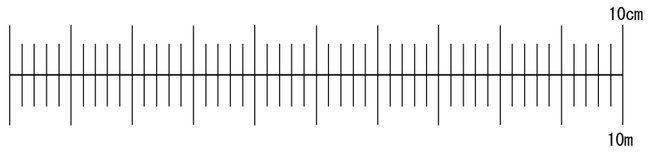





PROPOSED REAR ELEVATION

Application for Householder Planning Permission
for works or extension to a dwelling.
Town and Country Planning Act 1990.
This drawing for planning application only.
This drawing is © EnGage Reliance Ltd 2018-2021 Copyright.
Plans, drawings and material submitted to the council are protected by
the Copyright Acts (Section 47, 1988 Act).
You may only use material which is downloaded or printed for consultation purposes.
Further copies must not be made without prior permission of the copyright owner.

Stage: Planning	Job Title: Second Storey Side and Rear Extension (Proposal B2)	Job Number: 58RL	Drawing Number: 05
	Client: Alexandre Vorobiev	Scale: 1:100 @ A3	Revision Suffix:
Drawing Title: 45 Degree Rule	Site Address: 58 Royal Lane, West Drayton, UB7 8DN	Date: 05/01/2021	Drawn By: AA / Checked By: –

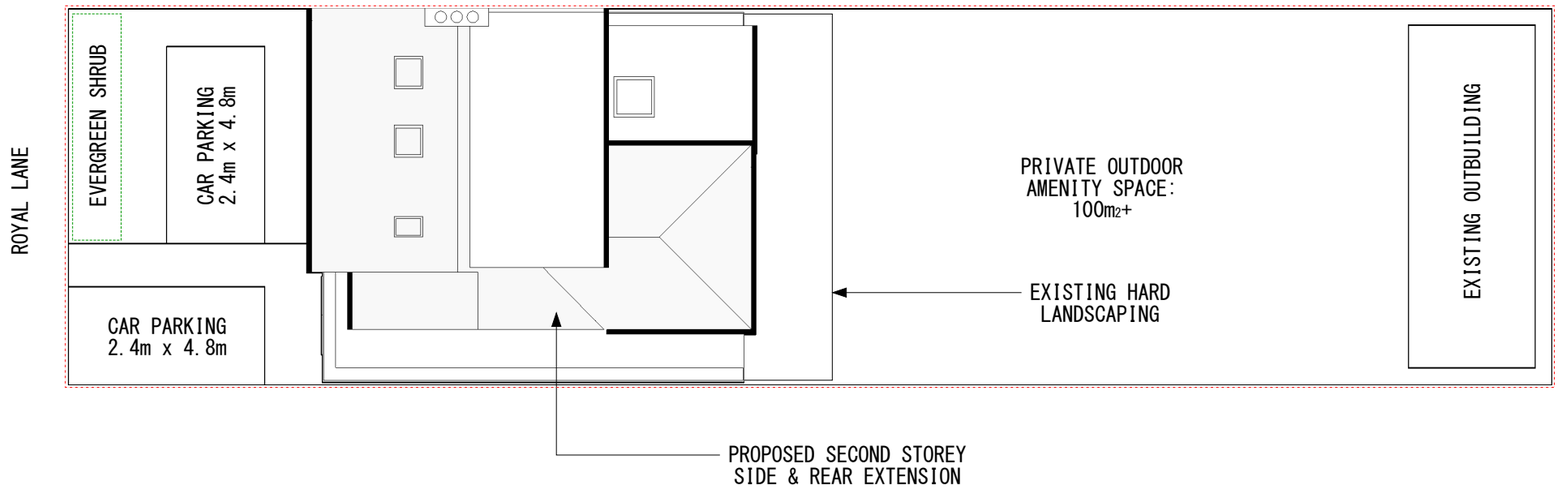

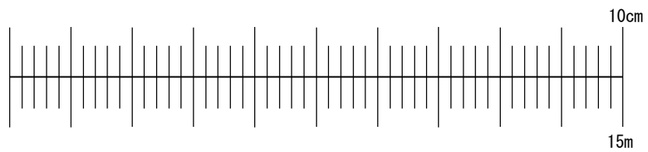

Application for Householder Planning Permission
for works or extension to a dwelling.
Town and Country Planning Act 1990.
This drawing for planning application only.
This drawing is © EnGage Reliance Ltd 2018-2021 Copyright.
Plans, drawings and material submitted to the council are protected by the Copyright Acts (Section 47, 1988 Act).
You may only use material which is downloaded or printed for consultation purposes.
Further copies must not be made without prior permission of the copyright owner.

Stage: Planning	Job Title: Second Storey Side and Rear Extension (Proposal B2)	Job Number: 58RL	Drawing Number: 06
	Client: Alexandre Vorobiev	Scale: 1:150 @ A3	Revision Suffix:
Drawing Title: Proposed Block Plan	Site Address: 58 Royal Lane, West Drayton, UB7 8DN	Date: 05/01/2021	Drawn By: AA / Checked By: –