
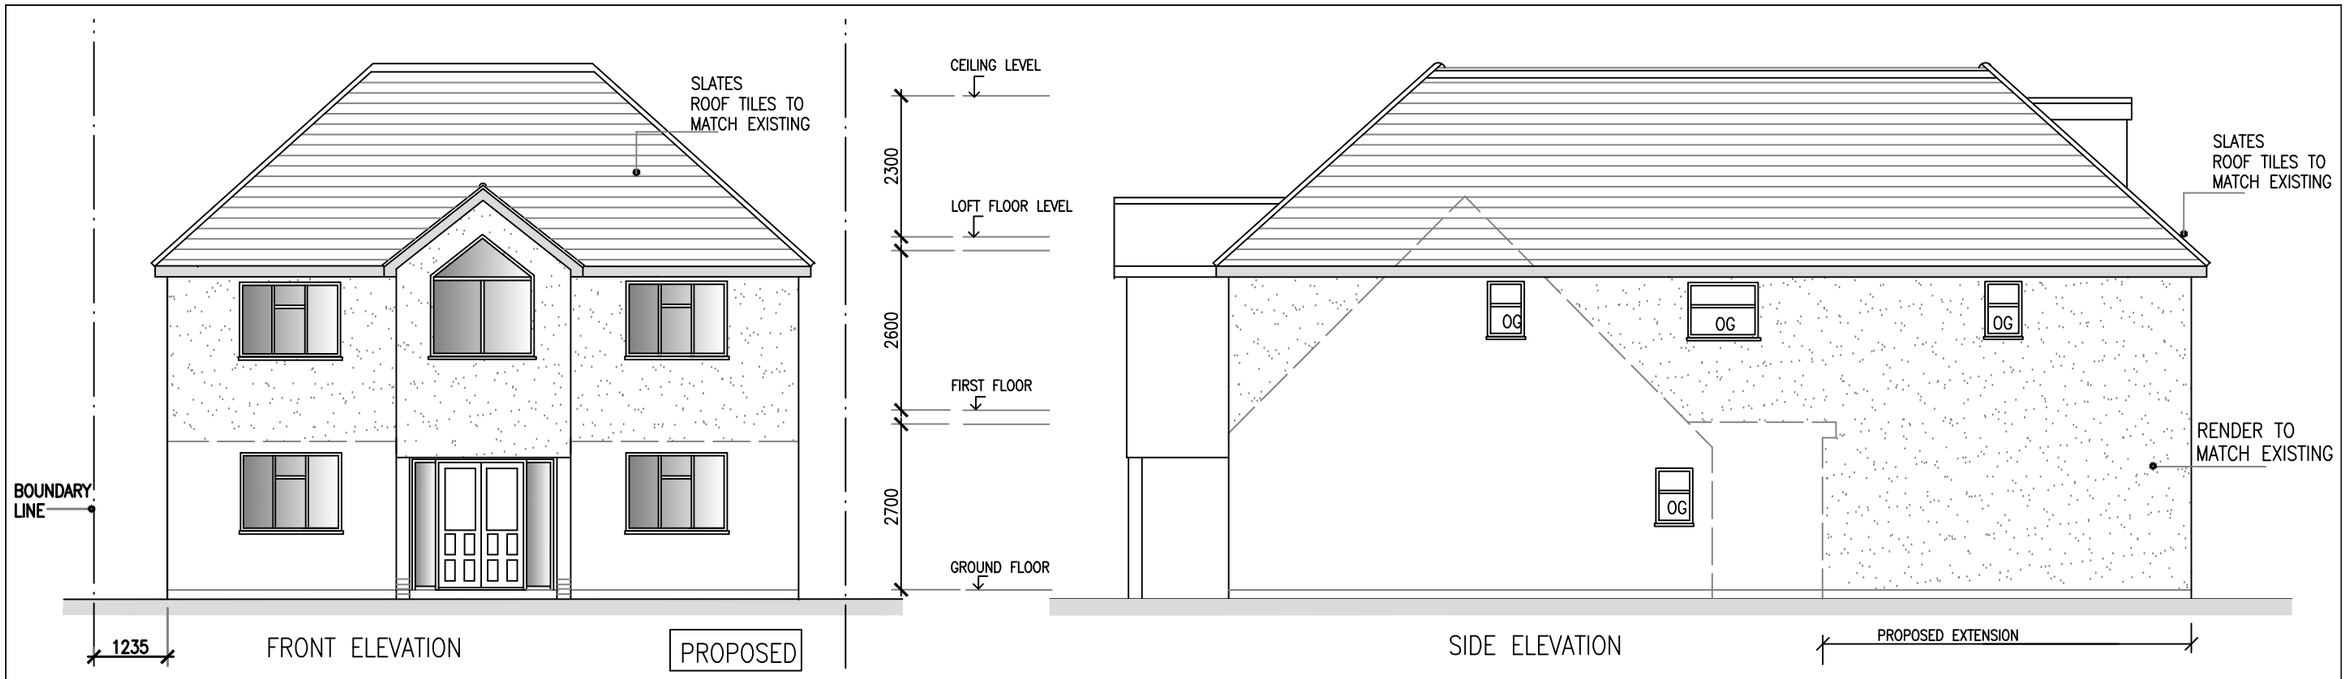


FRONT ELEVATION

PROPOSED

SIDE ELEVATION

OG–OBSCURE GLASS

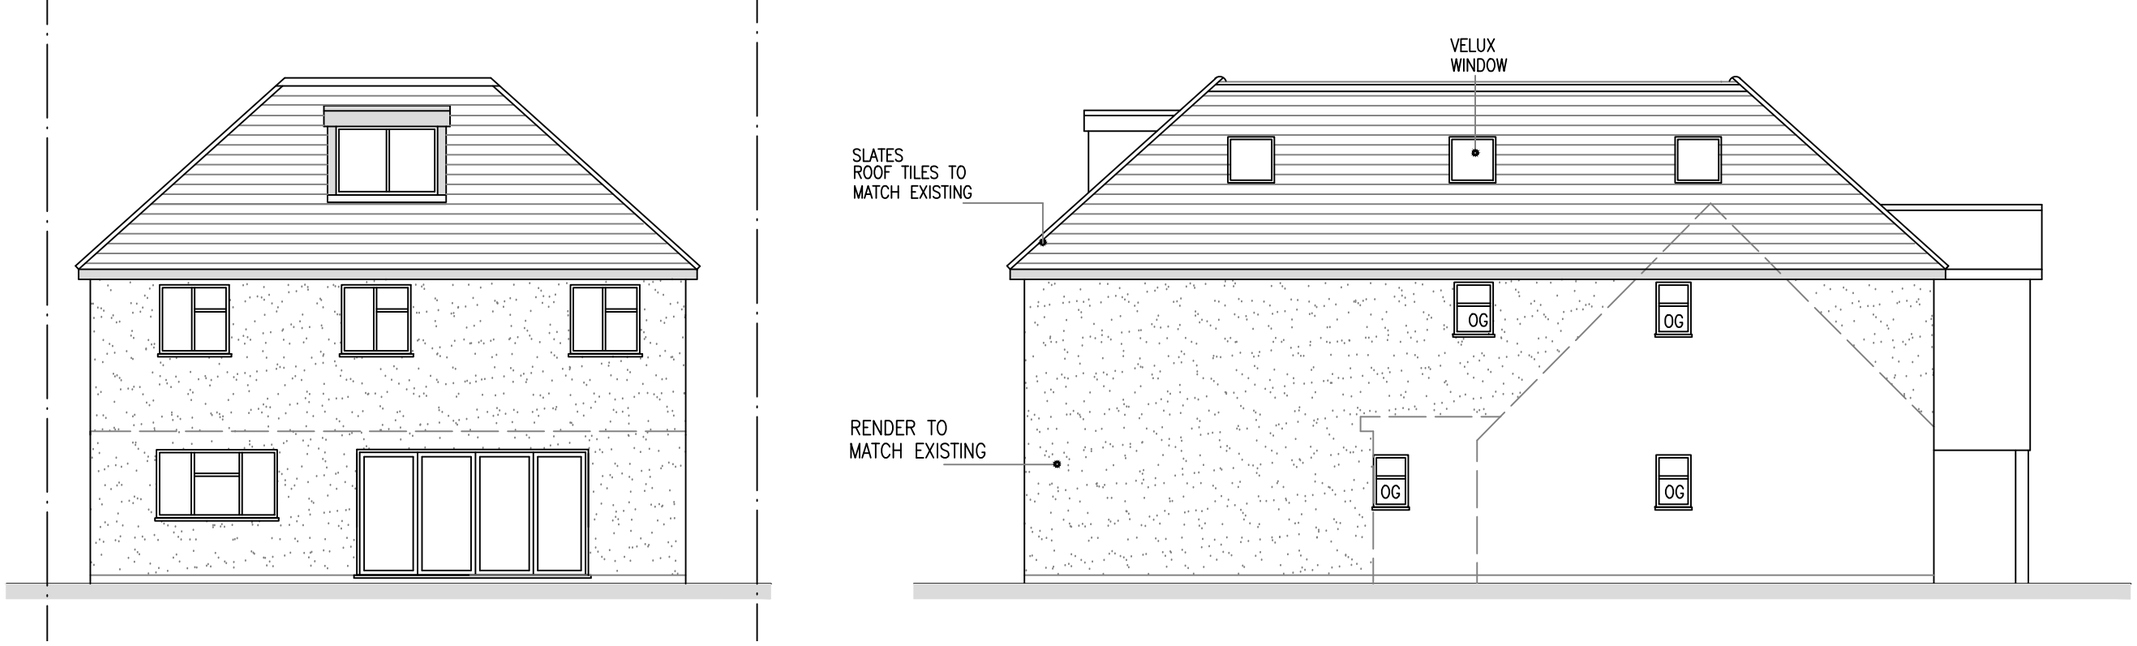

REAR ELEVATION

SIDE ELEVATION

SCALE BAR

0 1 2 3 4 5 6 7 8 9 10

Project: PROPOSED REAR DOUBLE STOREY EXTENSION & REAR DORMER TO FACILITATE THE CONVERSION OF LOFT & ALTERATION TO FRONT FENESTRATION TO 15 SUNRAY AVENUE WEST DRAYTON UB7 7AH		Drawing: ELEVATIONS	
	Scale: 1/100 @A3	Date: OCT.2026 Drawn	Drawing No.: C/687/03