

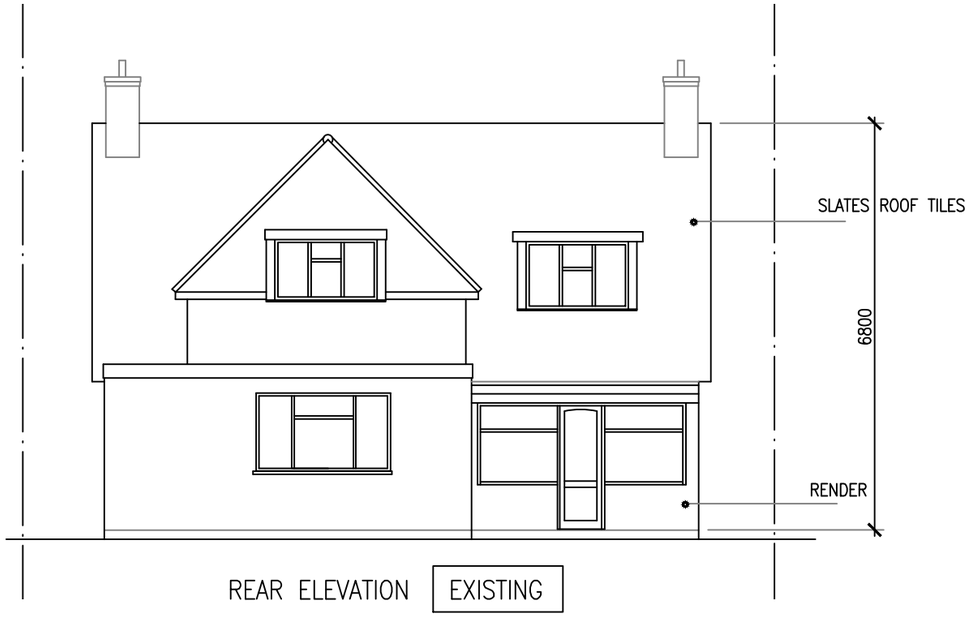


REAR ELEVATION EXISTING

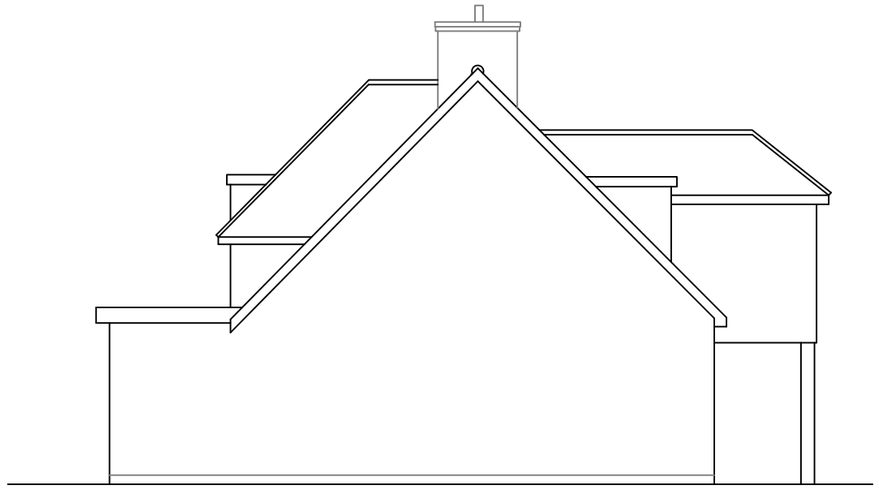

SIDE ELEVATION EXISTING

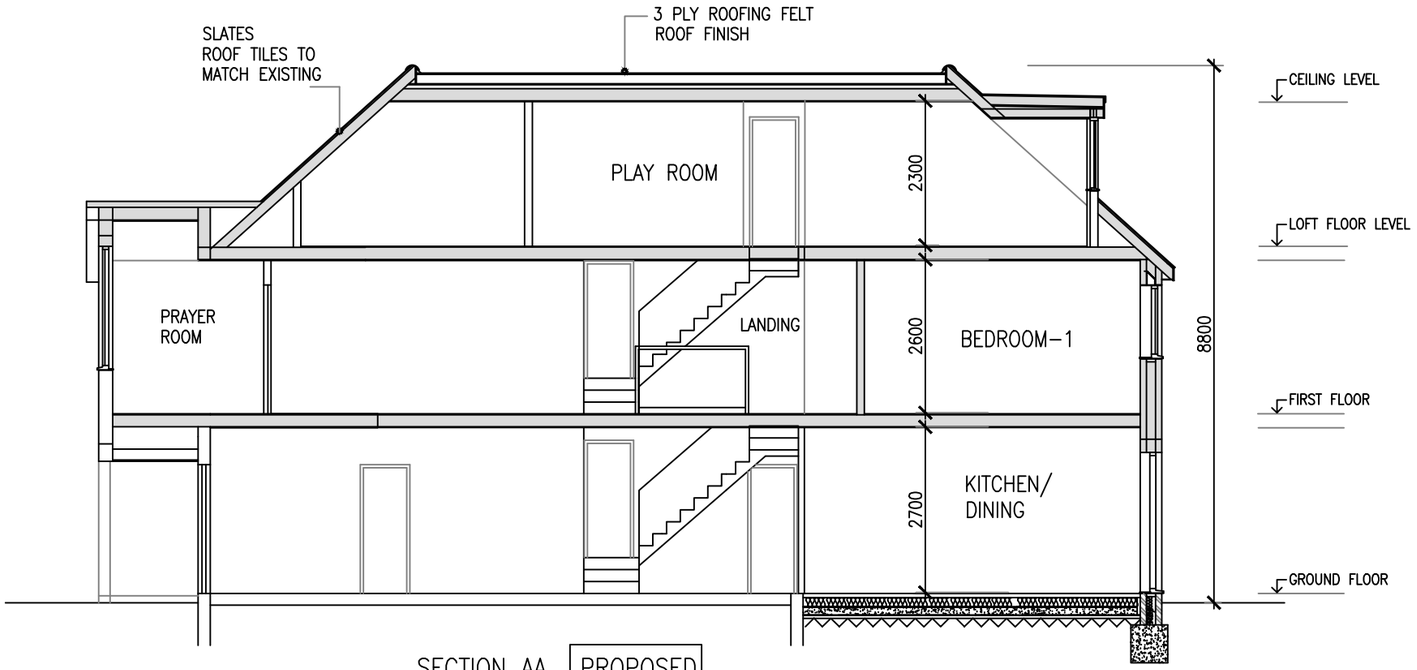

SECTION AA PROPOSED

SCALE BAR

0 1 2 3 4 5 6 7 8 9 10

Project	PROPOSED REAR DOUBLE STOREY EXTENSION & REAR DORMER TO FACILITATE THE CONVERSION OF LOFT & ALTERATION TO FRONT FENESTRATION TO 15 SUNRAY AVENUE WEST DRAYTON UB7 7AH
Drawing	ELEVATIONS, SECTION
Scale	1/100 @A3
Date	OCT.2026
Drawn	
Drawing No.	C/687/05