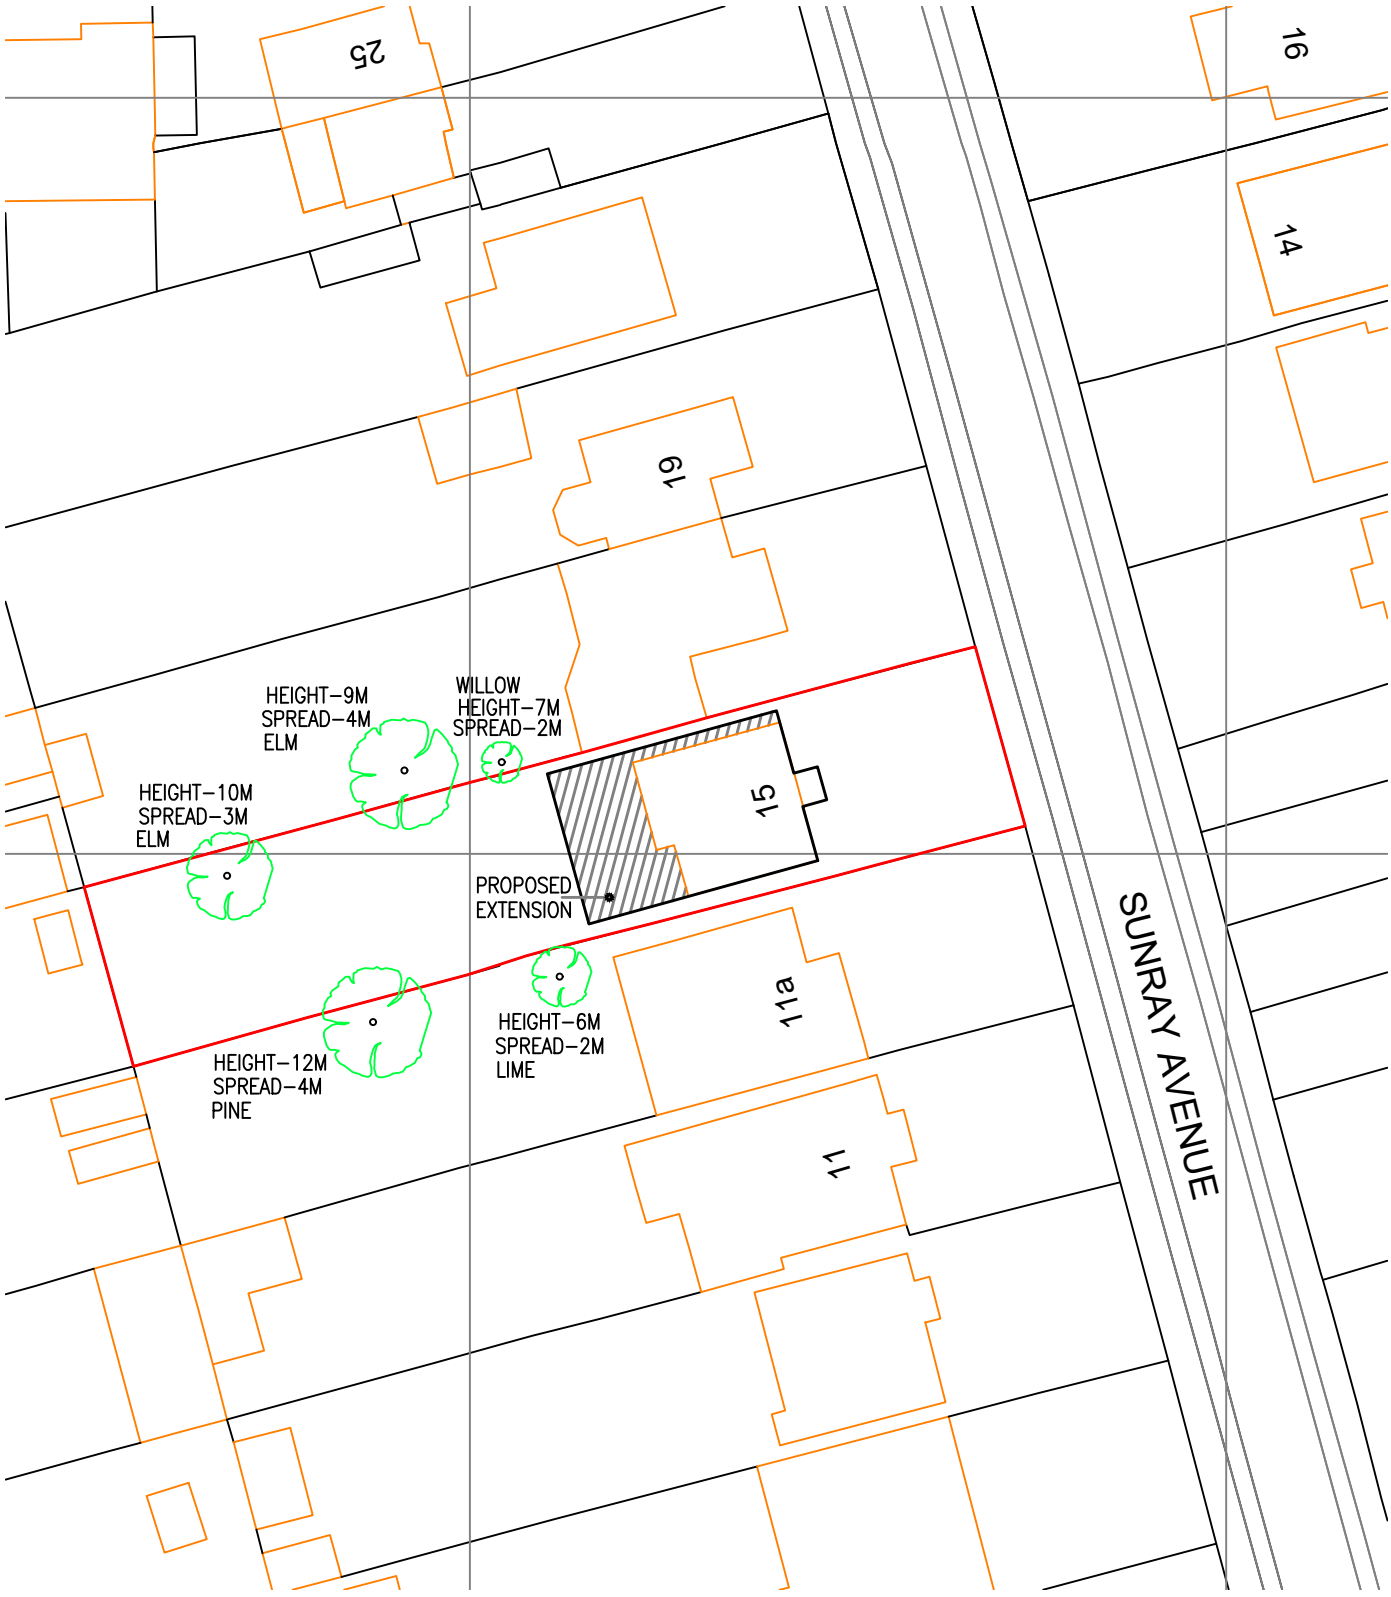


SCALE BAR

0 10 20 30 40 50

N

Project	Drawing		
PROPOSED REAR DOUBLE STOREY EXTENSION & REAR DORMER TO FACILITATE THE CONVERSION OF LOFT & ALTERATION TO FRONT FENESTRATION TO 15 SUNRAY AVENUE WEST DRAYTON UB7 7AH	SITE PLAN		
	Scale 1/500 @A4	Date OCT.2026 Drawn	Drawing No. C/687/SP1