


01 PROPOSED REAR / NORTH ELEVATION
1:200 @ A3

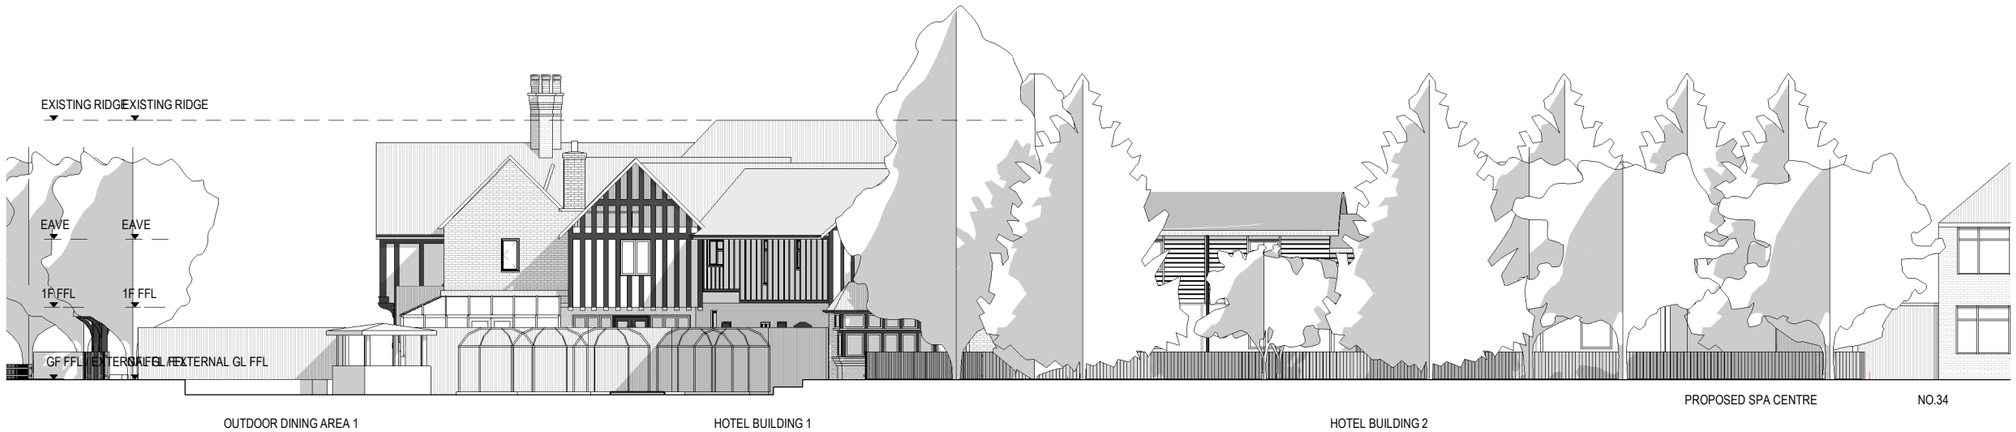

02 PROPOSED REAR / NORTH ELEVATION
1:100 @ A3



03 KEY PLAN
1:500 @ A3

LEGEND	
PV	PAVING
TS	TIMBER OPEN SIDE SHED
GP	MOBILE CLEAR PODS
TF	TIMBER FENCE

0 1 1:200@A3 5M

0 1 1:100@A3 5M

J79 STUDIO
T: +44 (0)7742 071 052
W: info@j79studio.co.uk

Unit 312
Wey House
15 Church Street
Weybridge
KT13 8NA

EXTERNAL WORK / SEP 2026
PLANNING APP 01

FOR CLIENT

CONFIRM ALL DESIGN WITH CLIENT ON SITE
BUILDING CONTROL APPROVAL TBC
ALL DIMENSIONS TO BE CHECKED ON SITE

This drawing is the property of J79 Studio. Copyright is reserved & this drawing is issued on the condition that it is not copied, reproduced, retained or disclosed to any unauthorised person, either wholly or in part, without our consent. Only refer to dimensions shown on drawing. Third parties to check all dimensions on site. Any errors please notify architect in the first instance.

Rev	Date	Note
P1	23-09-26	PLANNING ISSUE

PROJECT
Tudor lodge Hotel, 50 Field End Road HA5 2QN

DRAWING TITLE
PROPOSED REAR ELEVATION

STATUS
PLANNING APPLICATION

DRAWN BY Author
CHECKED BY Checker

PROJECT NO.	DATE	SCALE
1921	SEP 2023	1:200 @ A3 1:100 @ A3

DRAWING NO. A202
REVISION P1