

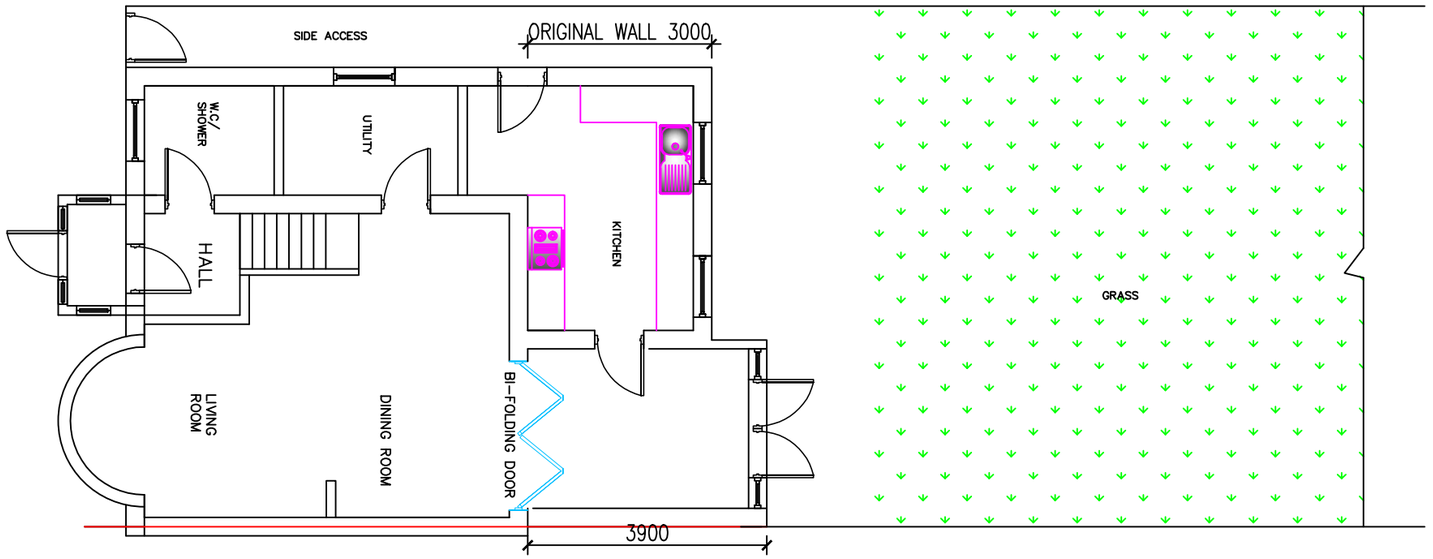


EXISTING GROUND FLOOR PLAN

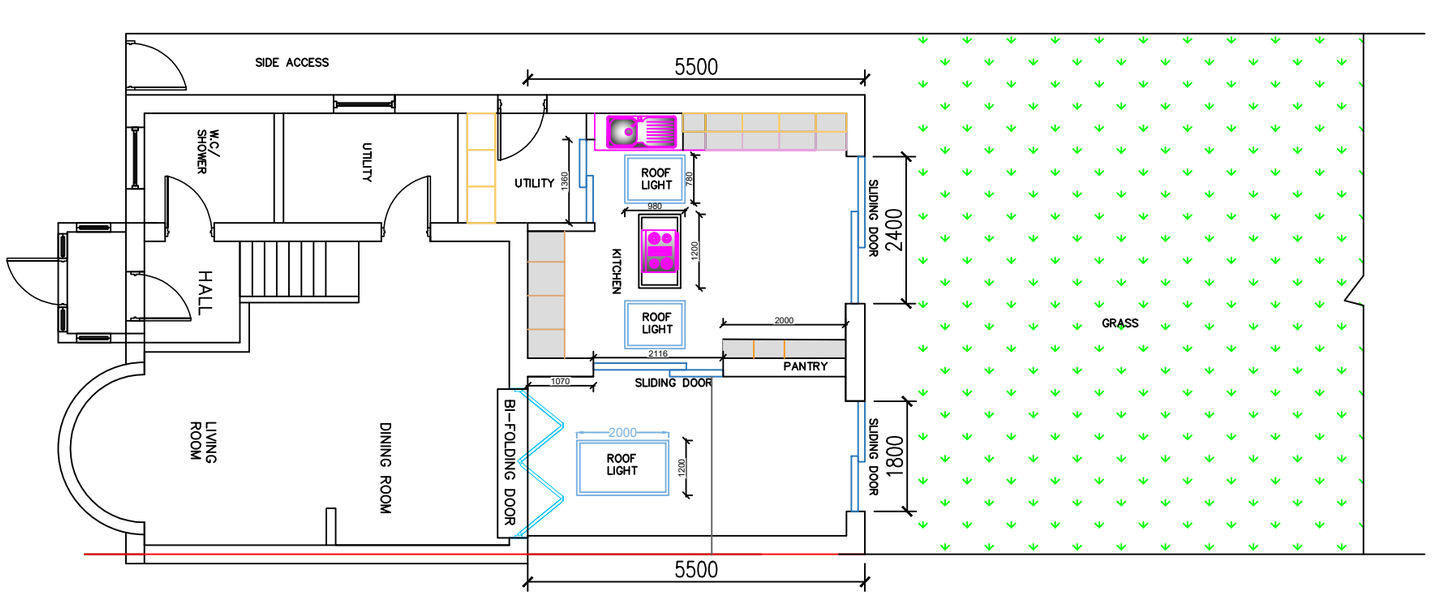

PROPOSED GROUND FLOOR PLAN

SCALE: 1:100

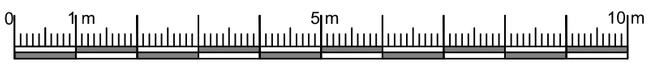

E PROJECT BOARD LTD

E PROPOJECT BOARD LTD
SUITE 300, CUMBERLAND HOUSE
80 SCRUBS LANE,WHITE CITY
NW10 6RF
E:fahir@eprojectboard.com
Mob:07507484719

PROJECT	DRAWING TITLE	SITE ADDRESS
SINGLE STOREY REAR EXTENSION	PROPOSED GROUND FLOOR PLAN	13 PAIGNTON ROAD HA4 0BU

DRAWINGS RECORD			REVISION REC				GEN DETAILS	SHEET NO
ISSUE TO	NO	DATE OF ISSUE	NO	DATE	NO	DATE	SCALE: 1:100 & A 3	1&A3
CLIENT	1	12-06-2026					DRAWING NO: ECDL/R517/H/P/1	
PL OFFICE	1	12-06-2026					DATE: 20-07-2026	
B R OFFICE	1	20-07-2026						