

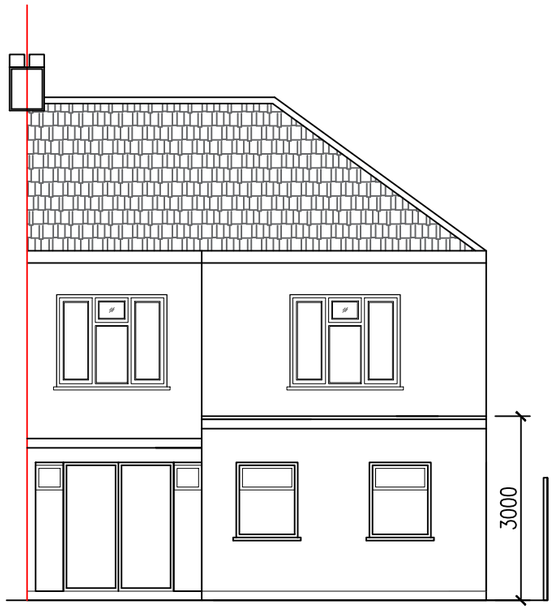


EXISTING REAR ELEVATION

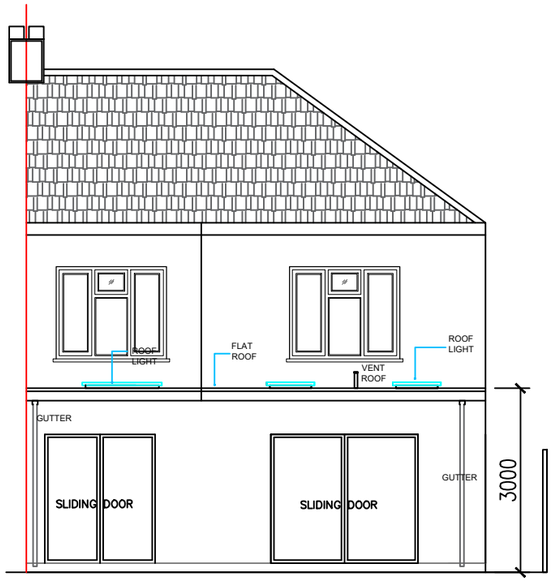

PROPOSED REAR ELEVATION

SCALE: 1:100

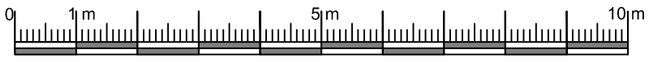

E PROPOJECT BOARD LTD
SUITE 300, CUMBERLAND HOUSE
80 SCRUBS LANE,WHITE CITY
NW10 6RF
E:fahir@eprojectboard.com
Mob:07507484719

E PROJECT BOARD LTD

PROJECT	DRAWING TITLE	SITE ADDRESS
SINGLE STOREY REAR EXTENSION	EXISTING AND PROPOSED REAR ELEVATION	13 PAIGNTON ROAD HA4 0BU

DRAWINGS RECORD

ISSUE TO	NO	DATE OF ISSUE
CLIENT	1	12-06-2026
PL OFFICE	1	12-06-2026
B R OFFICE	1	20-07-2026

REVISION REC

NO	DATE	NO	DATE

GEN DETAILS

SCALE: 1:100 & A 3
DRAWING NO: ECDL/R517/H/P/2
DATE: 20-07-2026

SHEET NO

2&A3