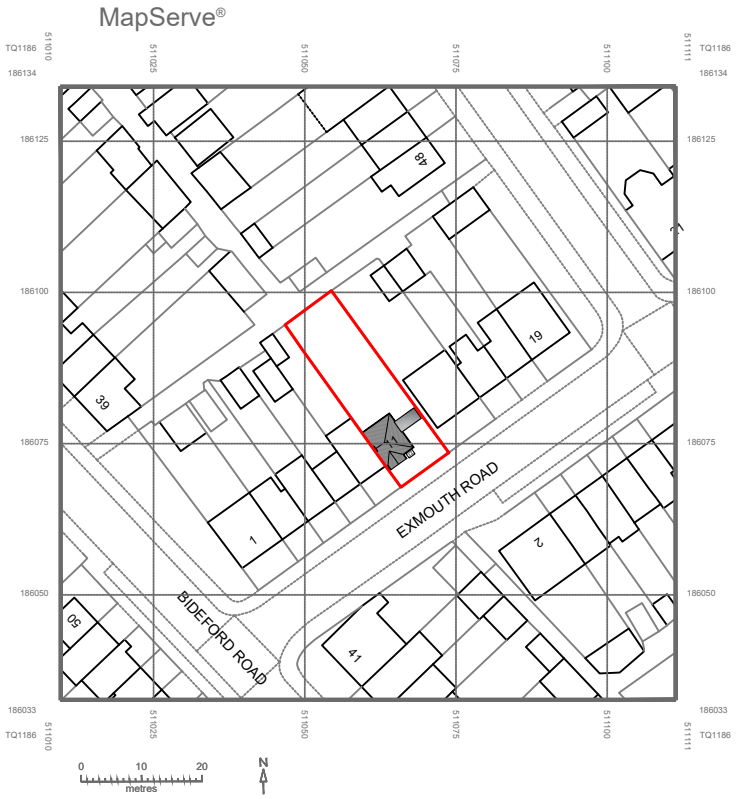

LOCATION PLAN

1:1250 @ A4

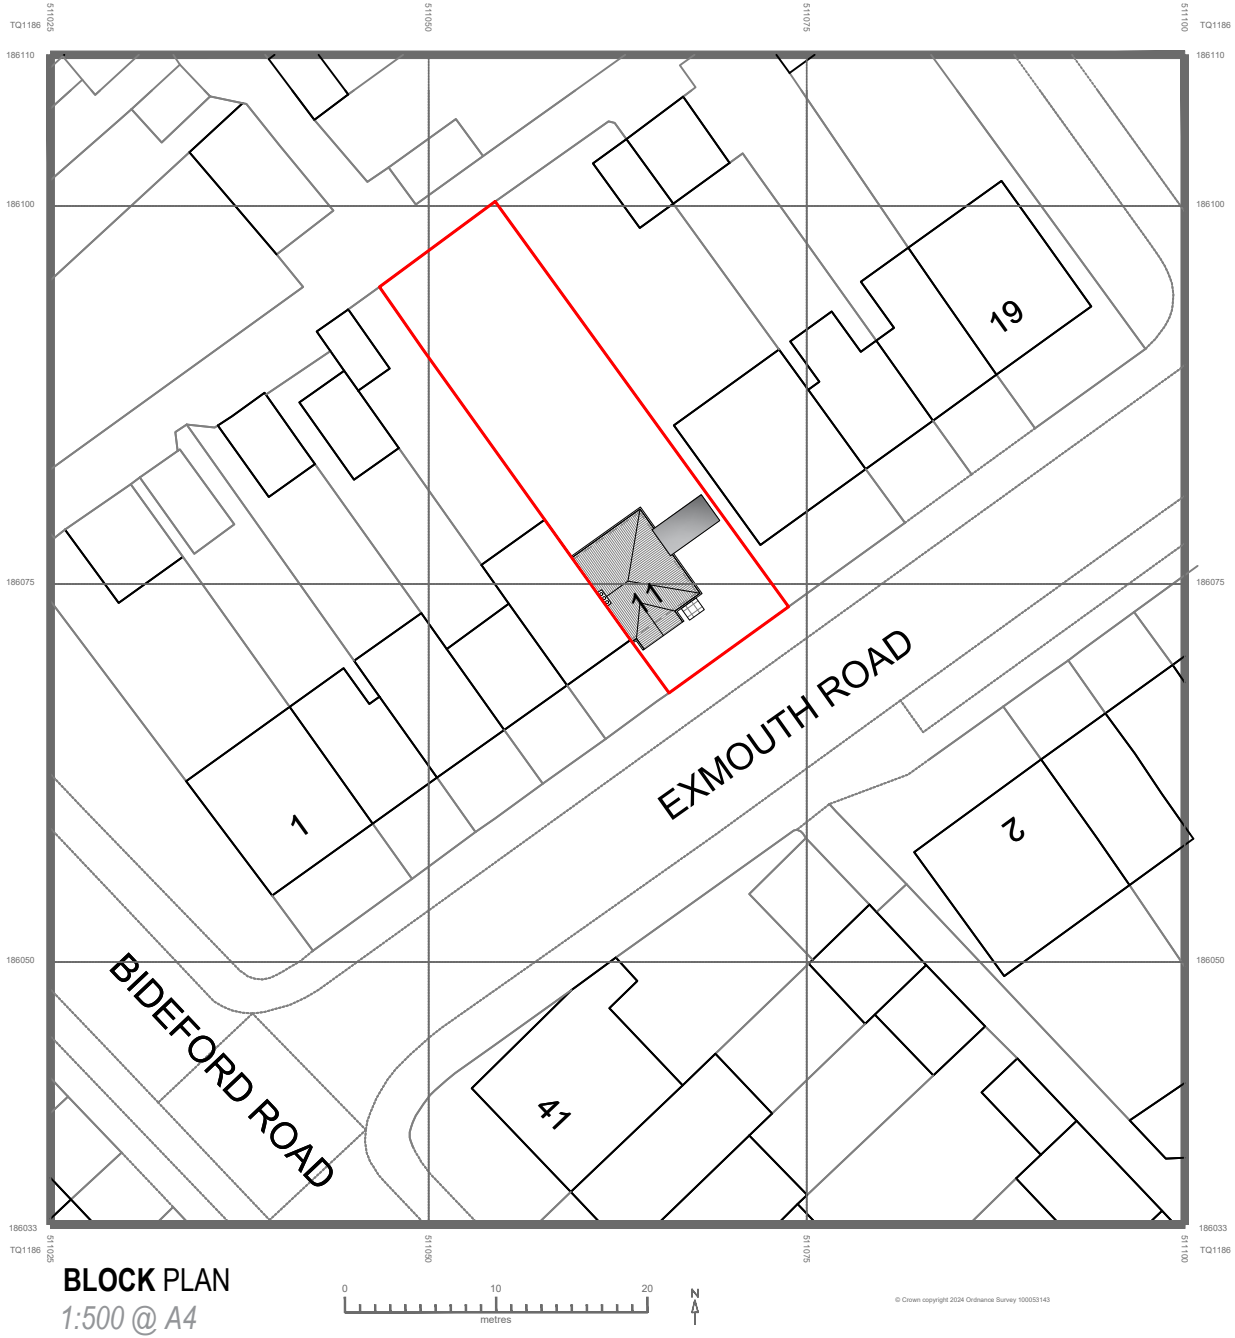

BLOCK PLAN

1:500 @ A4

Redwoods
PLANNING & EXTENSIONS

Address - Unit 4, Grosvenor Way, London E5 9ND
Phone - 020 3781 8008
E-mail - office@redwoodsprojects.co.uk
Web - www.redwoodsprojects.co.uk

Any errors on Dimensions to be reported to the Architect prior to commencement of Works.
Dimensions and areas are based on survey information.
This drawing is copyright © Redwoods Projects.
All dimensions to be checked on site Prior work.

REFERENCE:	11 EXMOUTH ROAD, RUISLIP HA4 0UX, UK
TITLE:	EXISTING LOCATION AND BLOCK PLAN
PROJECT No	3645
DATE:	15-07-2026
SHEET No	E 00

N

NOTES:

DRAWN BY	NAAB
EDITED BY	

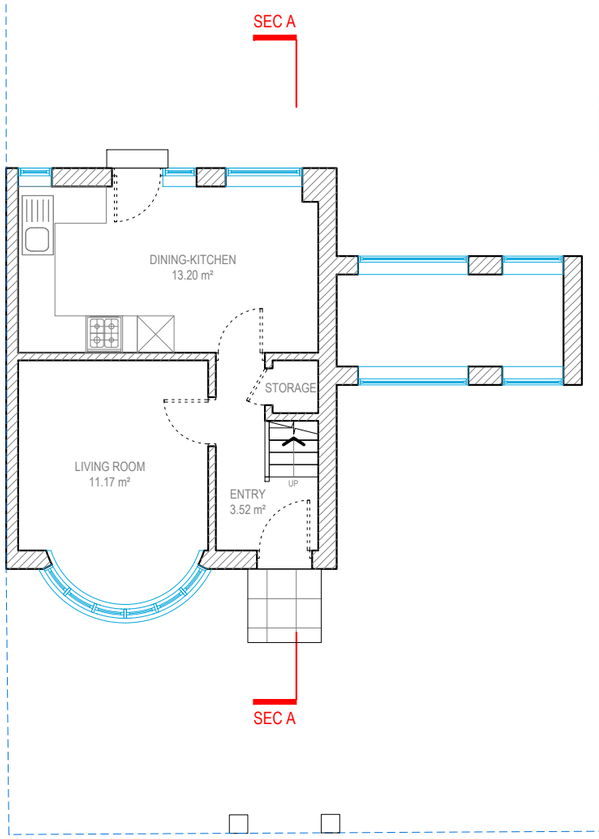

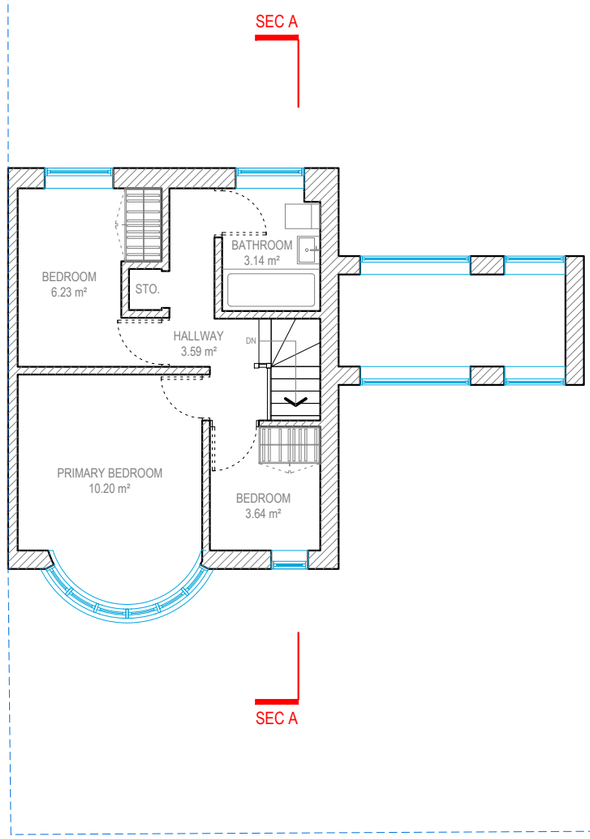

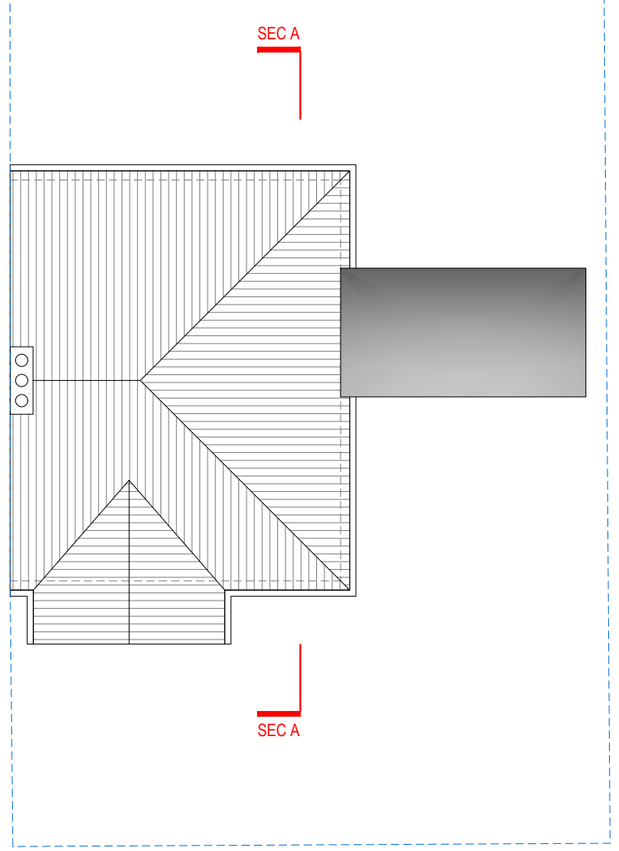

GROUND FLOOR

G.I.A. = 36.55 SQM.

FIRST FLOOR

G.I.A. = 36.64 SQM.

ROOF PLAN

Redwoods PLANNING & EXTENSIONS

Address - Unit 4, Grosvenor Way, London E5 9ND
Phone - 020 3781 8008
E-mail - office@redwoodsprojects.co.uk
Web - www.redwoodsprojects.co.uk

Any errors on Dimensions to be reported to the Architect prior to commencement of Works.
Dimensions and areas are based on survey information.
This drawing is copyright © Redwoods Projects.
All dimensions to be checked on site Prior work.

REFERENCE: 11 EXMOUTH ROAD, RUISLIP HA4 0UX, UK

TITLE: EXISTING DRAWINGS
FLOOR PLANS

PROJECT No 3645

DATE: 15-07-2026

SHEET No **E 01**

N

0 1 2 5m scale **1:100 @A3**

NOTES:

DRAWN BY NAAB

EDITED BY

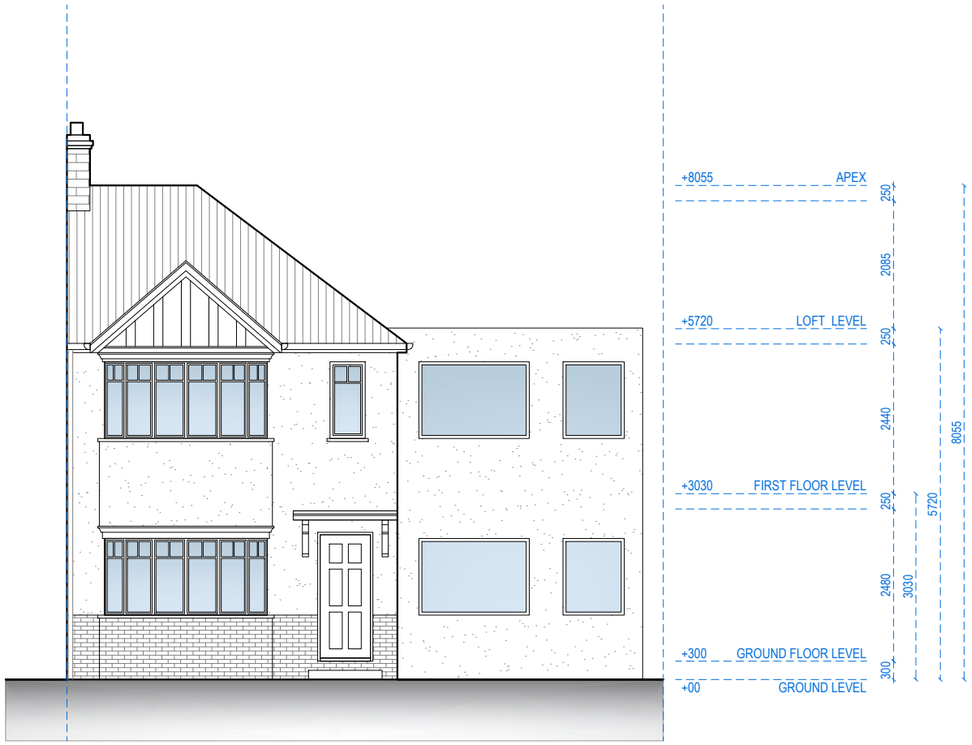

FRONT ELEVATION

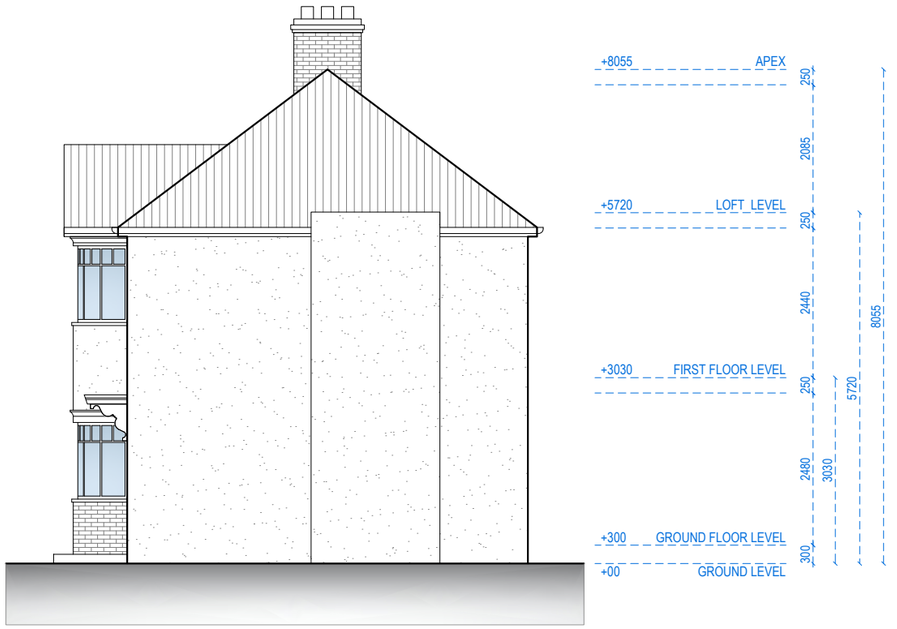

RIGHT SIDE ELEVATION

Redwoods
PLANNING & EXTENSIONS

Address - Unit 4, Grosvenor Way, London E5 9ND
Phone - 020 3781 8008
E-mail - office@redwoodsprojects.co.uk
Web - www.redwoodsprojects.co.uk

Any errors on Dimensions to be reported to the Architect prior to commencement of Works.
Dimensions and areas are based on survey information.
This drawing is copyright © Redwoods Projects.
All dimensions to be checked on site Prior work.

REFERENCE: 11 EXMOUTH ROAD, RUISLIP HA4 0UX, UK

TITLE: EXISTING DRAWINGS
ELEVATIONS

PROJECT No: 3645

DATE: 15-07-2026

SHEET No: E 02

0 1 2 5m scale **1:100 @A3**

NOTES:

DRAWN BY: NAAB

EDITED BY:

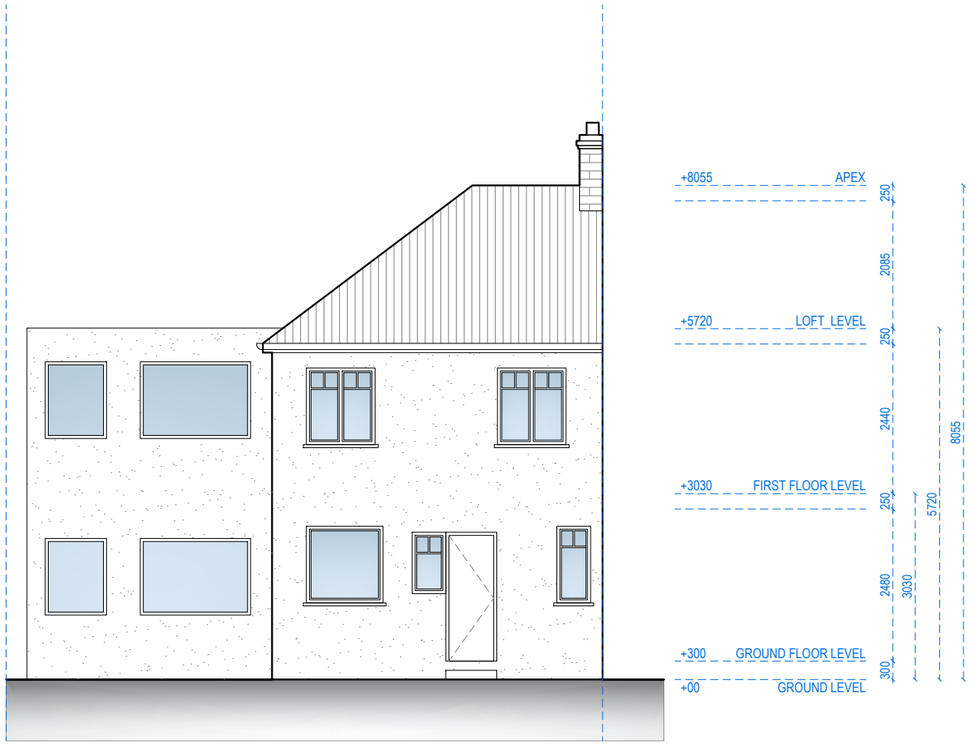

REAR ELEVATION

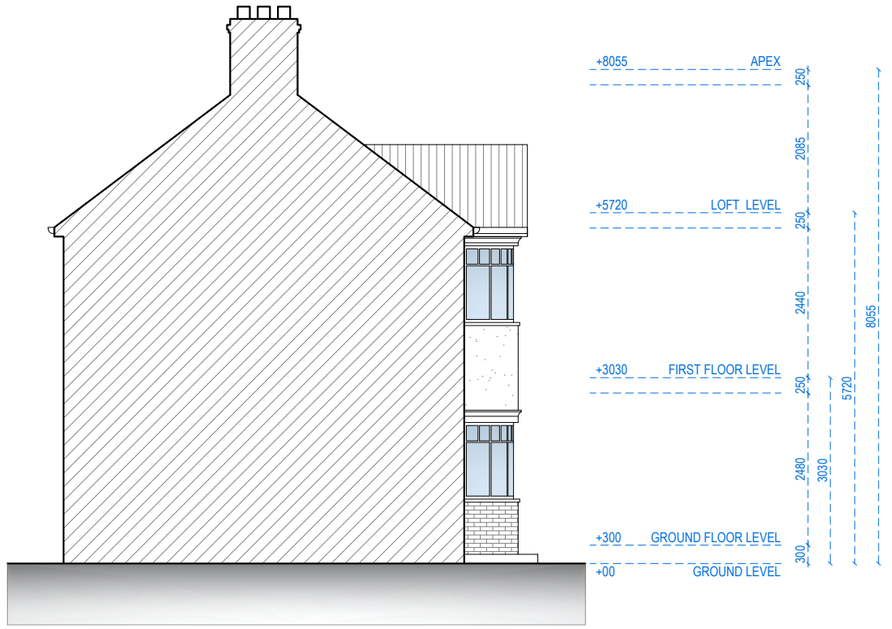

LEFT SIDE ELEVATION

Redwoods PLANNING & EXTENSIONS

Address - Unit 4, Grosvenor Way, London E5 9ND
Phone - 020 3781 8008
E-mail - office@redwoodsprojects.co.uk
Web - www.redwoodsprojects.co.uk

Any errors on Dimensions to be reported to the Architect prior to commencement of Works.
Dimensions and areas are based on survey information.
This drawing is copyright © Redwoods Projects.
All dimensions to be checked on site Prior work.

REFERENCE: 11 EXMOUTH ROAD, RUISLIP HA4 0UX, UK

TITLE: EXISTING DRAWINGS
ELEVATIONS

PROJECT No 3645

DATE: 15-07-2026

SHEET No E 03

0 1 2 5m scale **1:100 @A3**

NOTES:

DRAWN BY NAAB

EDITED BY

SECTION A-A

Redwoods PLANNING & EXTENSIONS

Address - Unit 4, Grosvenor Way, London E5 9ND
Phone - 020 3781 8008
E-mail - office@redwoodsprojects.co.uk
Web - www.redwoodsprojects.co.uk

Any errors on Dimensions to be reported to the Architect prior to commencement of Works.
Dimensions and areas are based on survey information.
This drawing is copyright © Redwoods Projects.
All dimensions to be checked on site Prior work.

REFERENCE: 11 EXMOUTH ROAD, RUISLIP HA4 0UX, UK

TITLE: EXISTING DRAWINGS
SECTION

PROJECT No: 3645

DATE: 15-07-2026

SHEET No: E 04

0 1 2 5m scale **1:100 @A3**

NOTES:

DRAWN BY: NAAB

EDITED BY:

LOCATION PLAN

1:1250 @ A4

BLOCK PLAN

1:500 @ A4

Redwoods
PLANNING & EXTENSIONS

Address - Unit 4, Grosvenor Way, London E5 9ND
Phone - 020 3781 8008
E-mail - office@redwoodsprojects.co.uk
Web - www.redwoodsprojects.co.uk

Any errors on Dimensions to be reported to the Architect prior to commencement of Works.
Dimensions and areas are based on survey information.
This drawing is copyright © Redwoods Projects.
All dimensions to be checked on site Prior work.

REFERENCE:	11 EXMOUTH ROAD, RUISLIP HA4 0UX, UK
TITLE:	PROPOSED LOCATION AND BLOCK PLAN
PROJECT No	3645
DATE:	15-07-2026
SHEET No	P 00 - REV A

N

NOTES:

DRAWN BY	EDITED BY
NAAB	JIRA

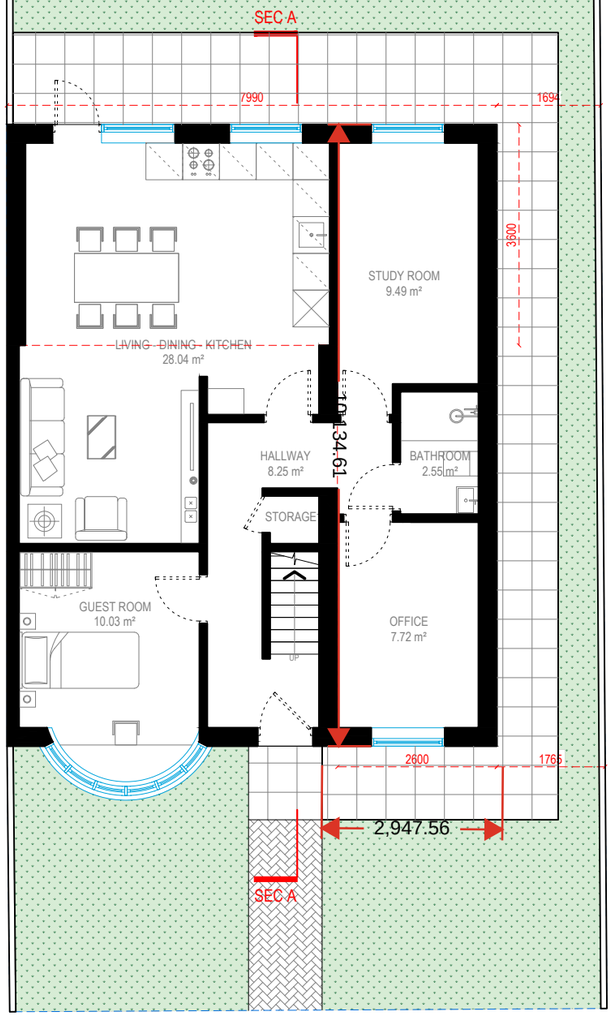

GROUND FLOOR

G.I.A. = 72.68 SQM.

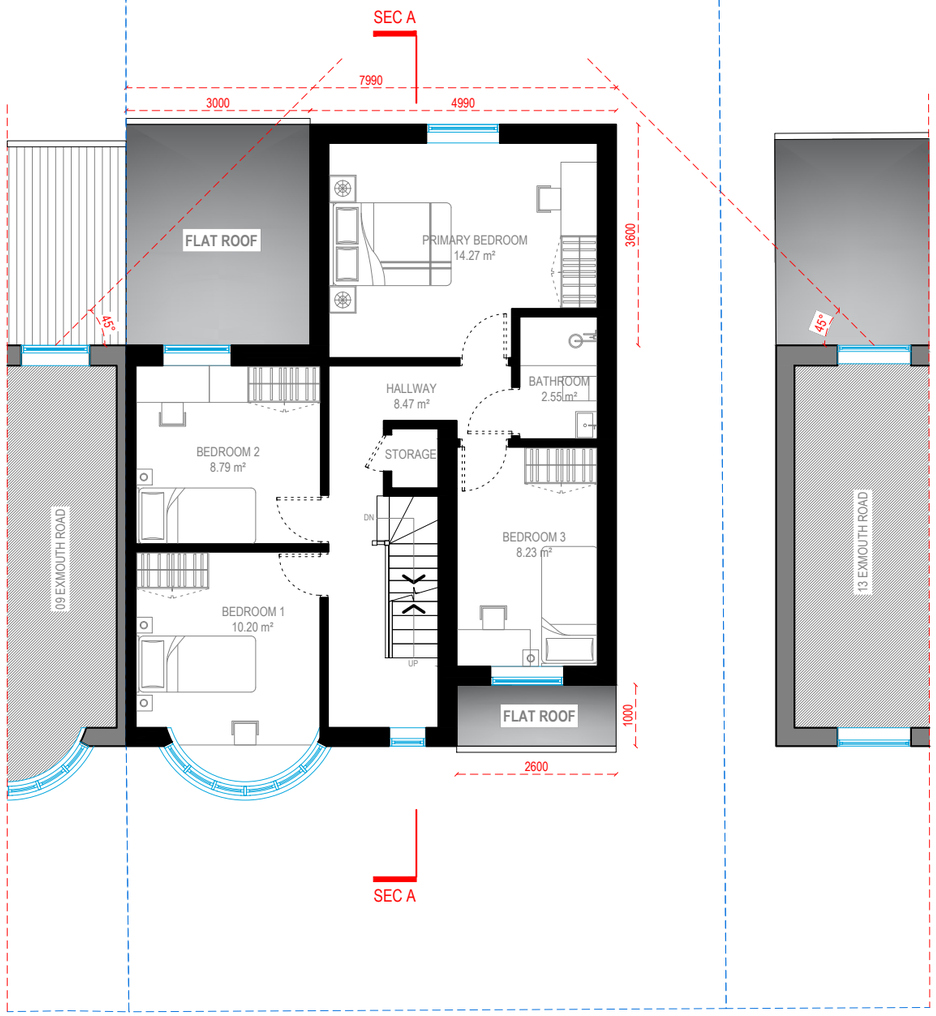

FIRST FLOOR

G.I.A. = 59.39 SQM.

Redwoods PLANNING & EXTENSIONS

Address - Unit 4, Grosvenor Way, London E5 9ND
Phone - 020 3781 8008
E-mail - office@redwoodsprojects.co.uk
Web - www.redwoodsprojects.co.uk

Any errors on Dimensions to be reported to the Architect prior to commencement of Works.
Dimensions and areas are based on survey information.
This drawing is copyright © Redwoods Projects.
All dimensions to be checked on site Prior work.

REFERENCE: 11 EXMOUTH ROAD, RUISLIP HA4 0UX, UK

TITLE: PROPOSED DRAWINGS
FLOOR PLANS

PROJECT No: 3645

DATE: 15-07-2026

SHEET No: P 01 - REV A

N

0 1 2 5m scale 1:100 @A3

NOTES:

DRAWN BY: NAAB

EDITED BY: JIRA

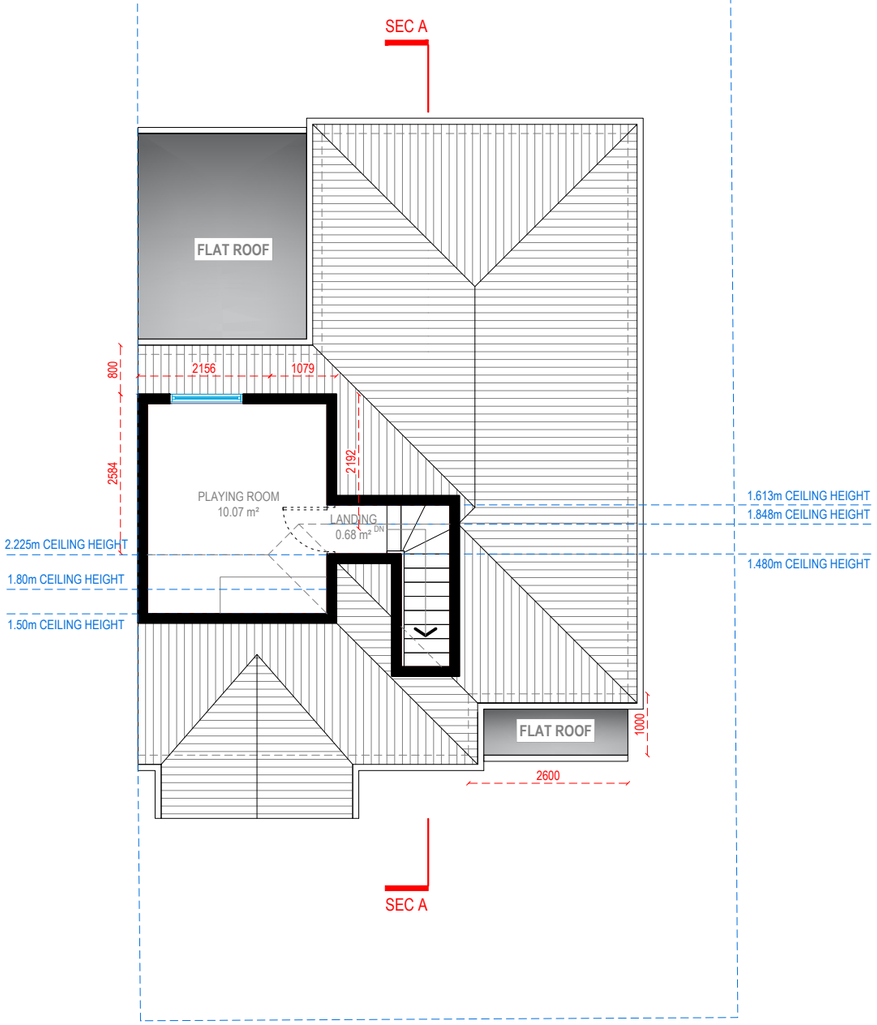

LOFT FLOOR

G.I.A. = 13.14 SQM.

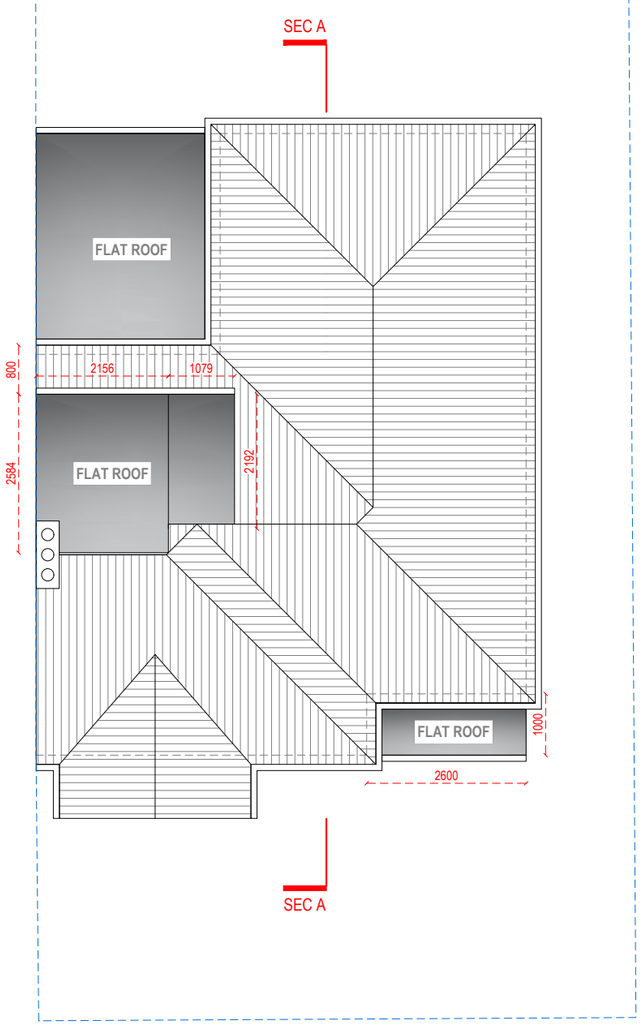

ROOF PLAN

Redwoods
PLANNING & EXTENSIONS

Address - Unit 4, Grosvenor Way, London E5 9ND
Phone - 020 3781 8008
E-mail - office@redwoodsprojects.co.uk
Web - www.redwoodsprojects.co.uk

Any errors on Dimensions to be reported to the Architect prior to commencement of Works.
Dimensions and areas are based on survey information.
This drawing is copyright © Redwoods Projects.
All dimensions to be checked on site Prior work.

REFERENCE: 11 EXMOUTH ROAD, RUISLIP HA4 0UX, UK

TITLE: PROPOSED DRAWINGS
FLOOR PLANS

PROJECT No: 3645

DATE: 15-07-2026

SHEET No: P 02 - REV A

N

0 1 2 5m scale 1:100 @A3

NOTES:

DRAWN BY: NAAB

EDITED BY: JIRA

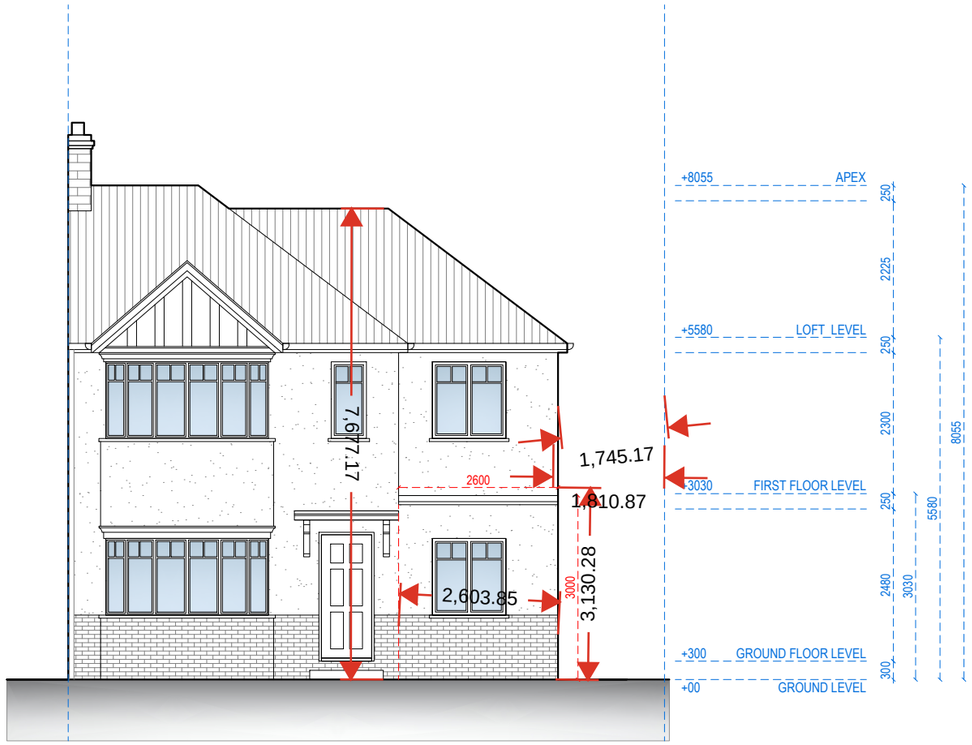

FRONT ELEVATION

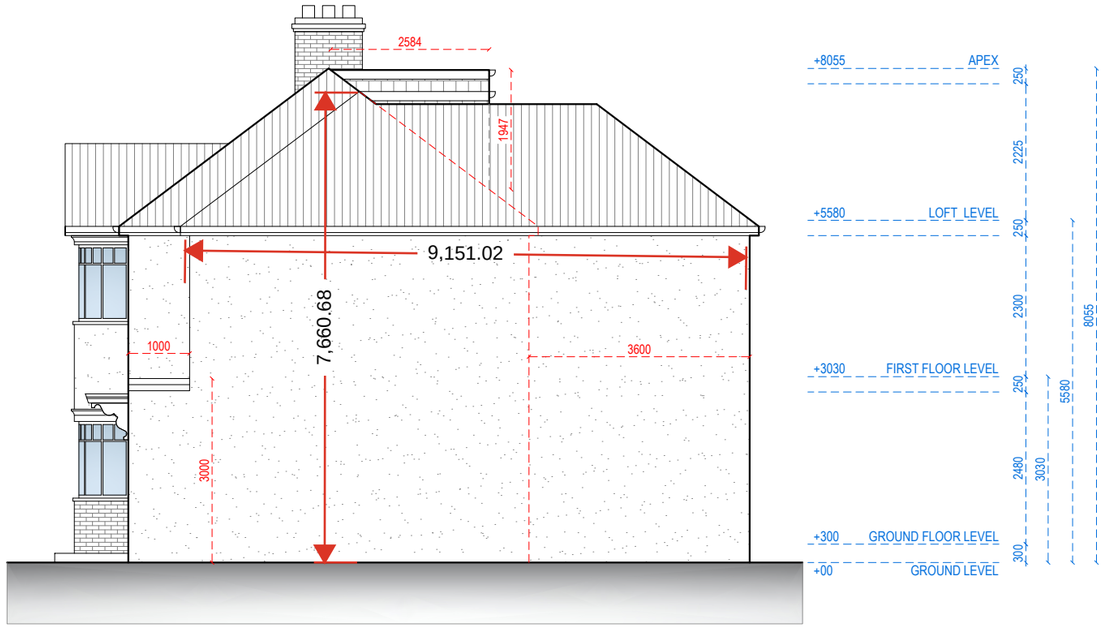

RIGHT SIDE ELEVATION

Redwoods
PLANNING & EXTENSIONS

Address - Unit 4, Grosvenor Way, London E5 9ND
Phone - 020 3781 8008
E-mail - office@redwoodsprojects.co.uk
Web - www.redwoodsprojects.co.uk

Any errors on Dimensions to be reported to the Architect prior to commencement of Works.
Dimensions and areas are based on survey information.
This drawing is copyright © Redwoods Projects.
All dimensions to be checked on site Prior work.

REFERENCE: 11 EXMOUTH ROAD, RUISLIP HA4 0UX, UK

TITLE: PROPOSED DRAWINGS
ELEVATIONS

PROJECT No 3645

DATE: 15-07-2026

SHEET No **P 03 - REV A**

0 1 2 5m scale **1:100 @A3**

NOTES:

DRAWN BY NAAB

EDITED BY JIRA

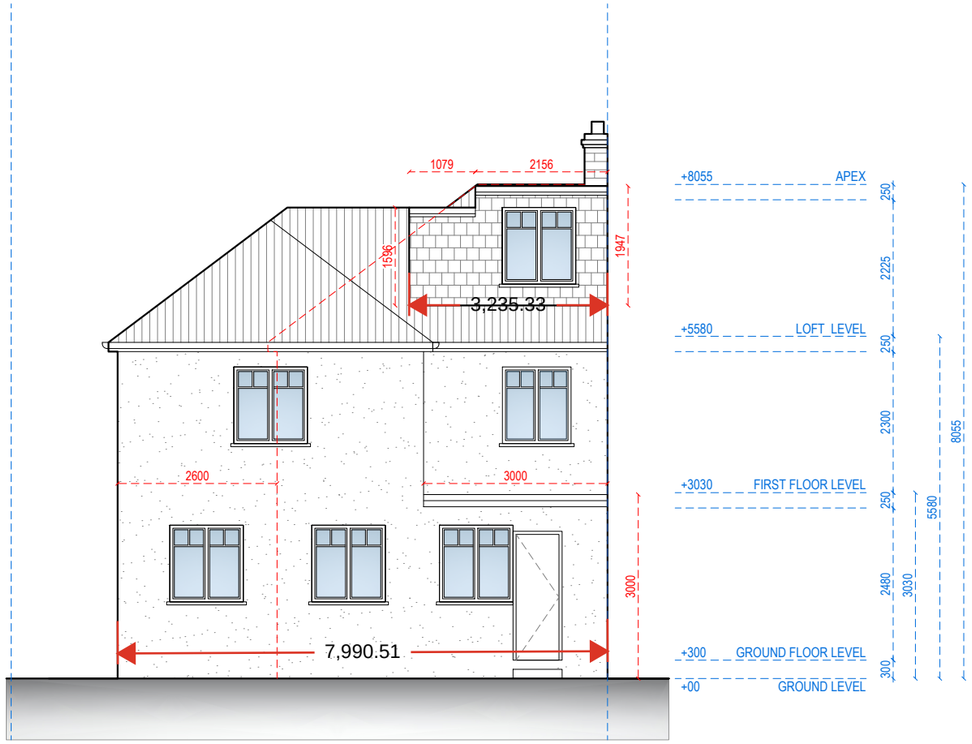

REAR ELEVATION

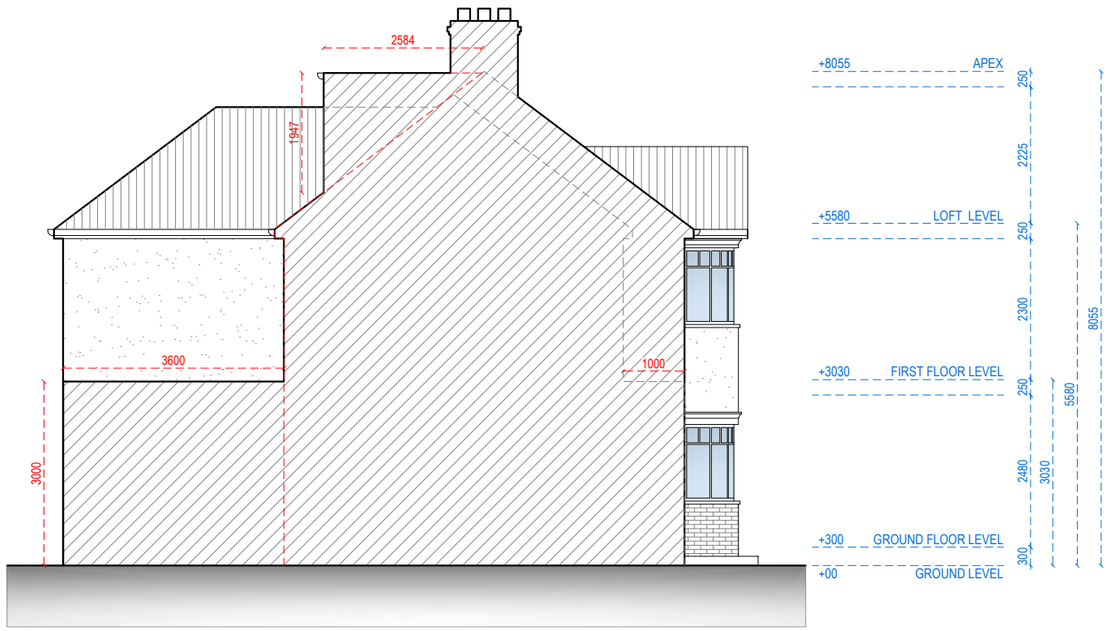

LEFT SIDE ELEVATION

Redwoods PLANNING & EXTENSIONS

Address - Unit 4, Grosvenor Way, London E5 9ND
Phone - 020 3781 8008
E-mail - office@redwoodsprojects.co.uk
Web - www.redwoodsprojects.co.uk

Any errors on Dimensions to be reported to the Architect prior to commencement of Works.
Dimensions and areas are based on survey information.
This drawing is copyright © Redwoods Projects.
All dimensions to be checked on site Prior work.

REFERENCE: 11 EXMOUTH ROAD, RUISLIP HA4 0UX, UK

TITLE: PROPOSED DRAWINGS
ELEVATIONS

PROJECT No 3645

DATE: 15-07-2026

SHEET No **P 04 - REV A**

0 1 2 5m scale **1:100 @A3**

NOTES:

DRAWN BY NAAB

EDITED BY JIRA

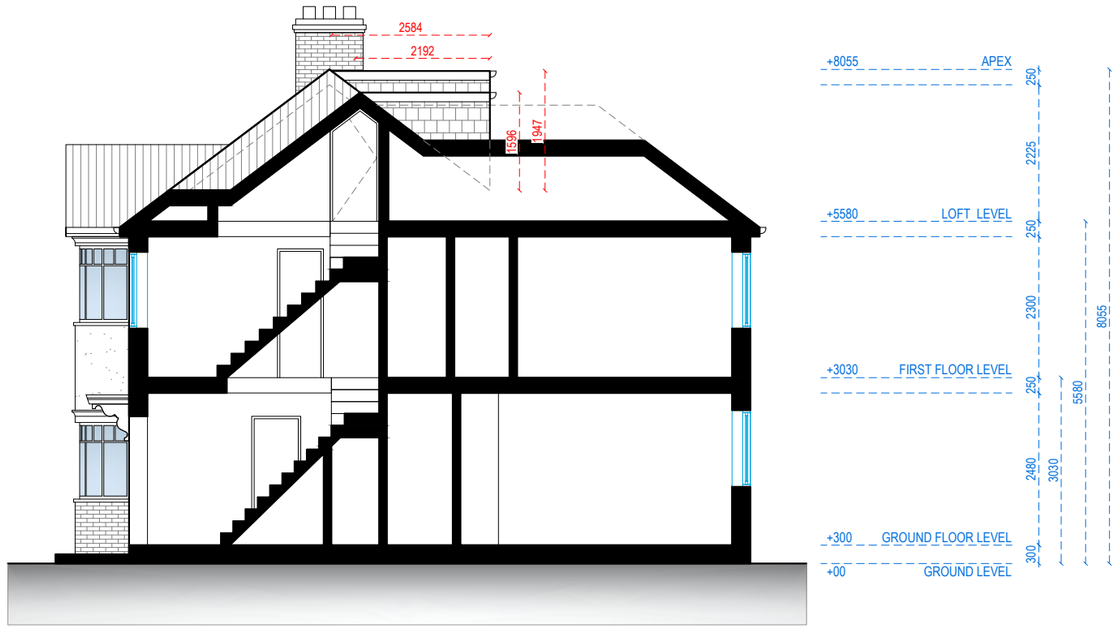

SECTION A-A

Redwoods PLANNING & EXTENSIONS

Address - Unit 4, Grosvenor Way, London E5 9ND
Phone - 020 3781 8008
E-mail - office@redwoodsprojects.co.uk
Web - www.redwoodsprojects.co.uk

Any errors on Dimensions to be reported to the Architect prior to commencement of Works.
Dimensions and areas are based on survey information.
This drawing is copyright © Redwoods Projects.
All dimensions to be checked on site Prior work.

REFERENCE: 11 EXMOUTH ROAD, RUISLIP HA4 0UX, UK

TITLE: PROPOSED DRAWINGS
SECTION

PROJECT No: 3645

DATE: 15-07-2026

SHEET No: P 05 - REV A

0 1 2 5m scale 1:100 @A3

NOTES:

DRAWN BY: NAAB

EDITED BY: JIRA