



EXISTING GROUND F. PLAN
SCALE 1 : 100

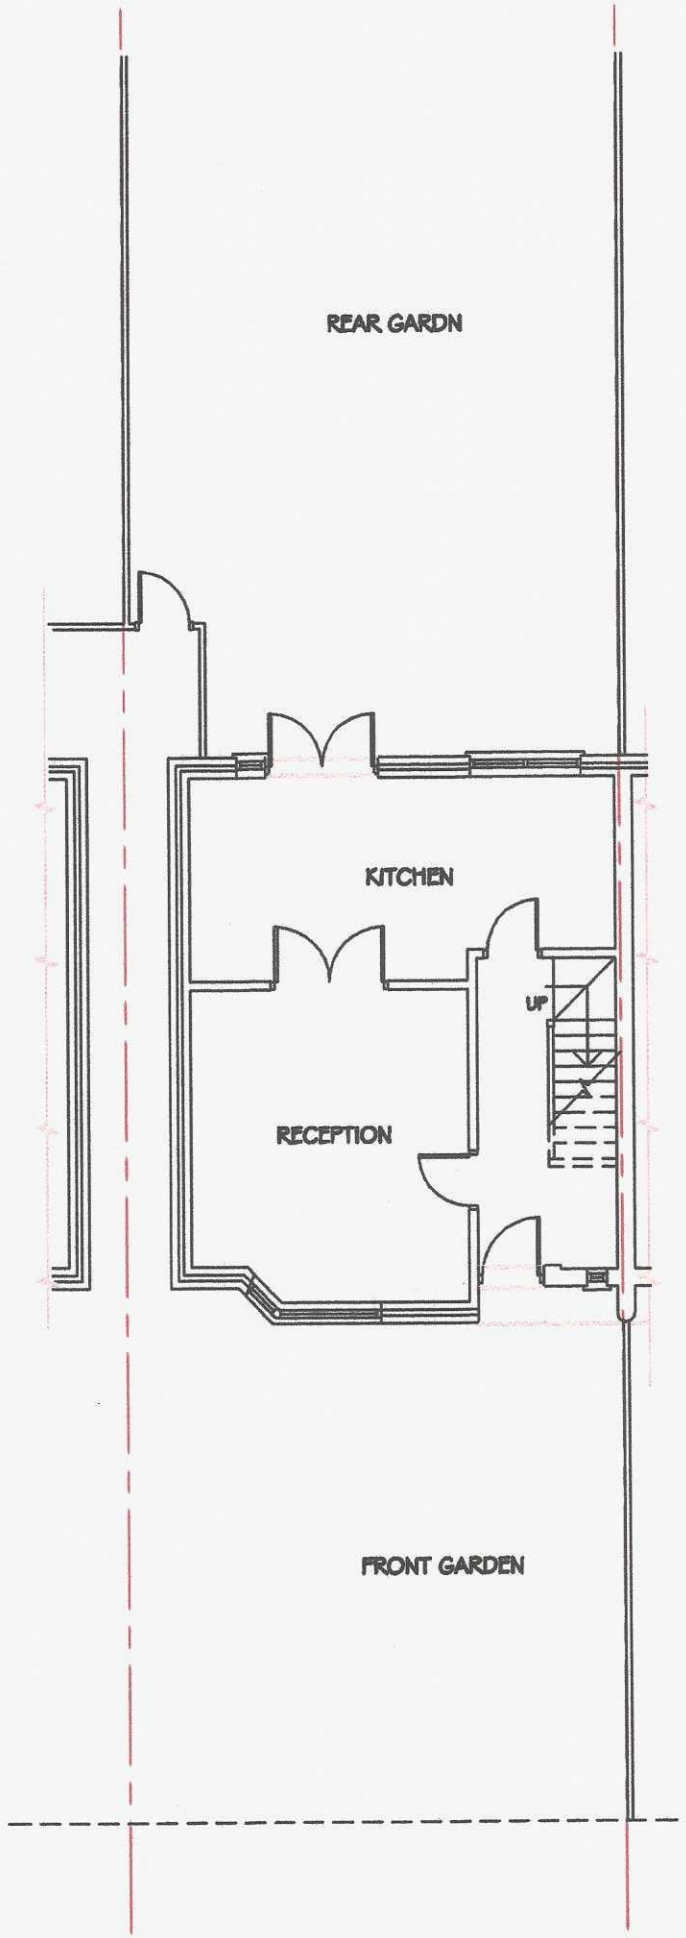

EXISTING FIRST F. PLAN
SCALE 1 : 100

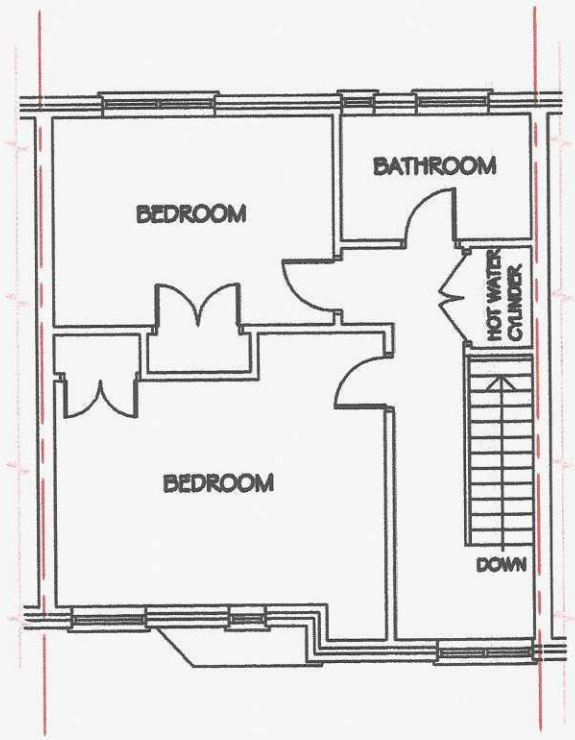

EXISTING FRONT ELEVATION
SCALE 1 : 100

SCALE 1 : 100

0 .5 1 2 3 4 5m

CAD Based	Job: 24 The Dingle, Uxbridge, UB10 0DH Rear Extension		Date Remarks
	Client: Mr Saifullah Haidari		
Drawn: S Emran	Drawing: Existing Floor Plans and Elevation		
Checked	Date: October 2023	Scale: 1 : 100 @ a3	Dwg. No. 673/01A