

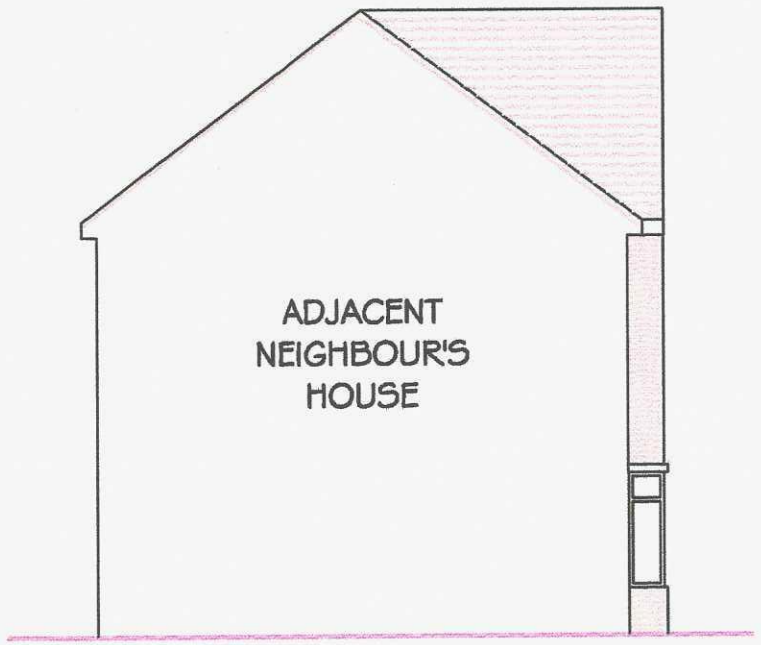



EXISTING L SIDE ELEVATION
SCALE 1 : 100

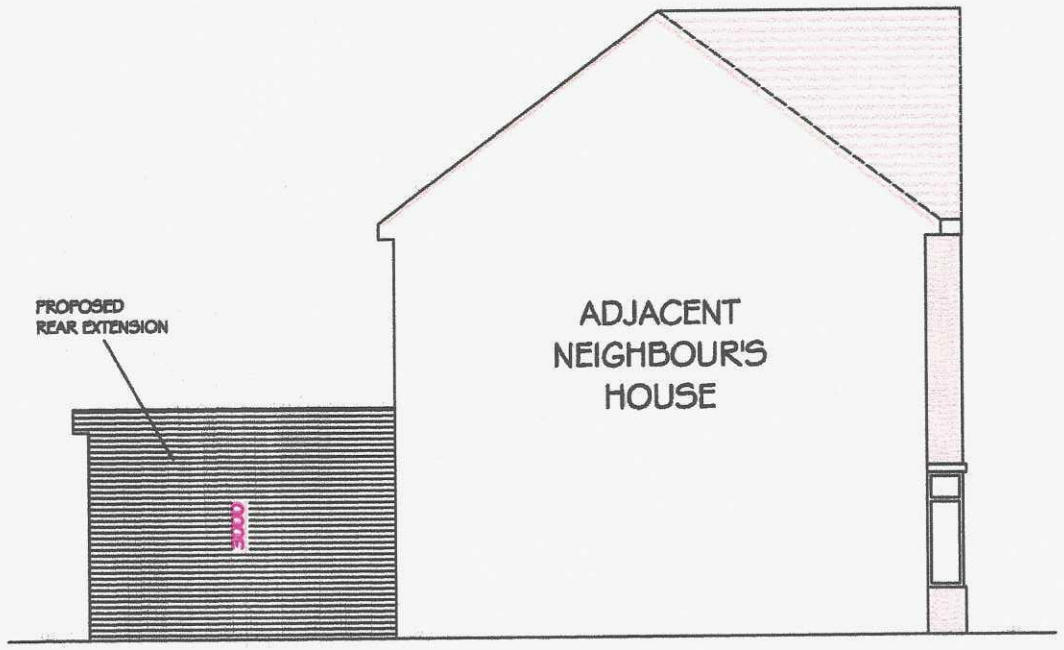

PROPOSED L SIDE ELEVATION
SCALE 1 : 100

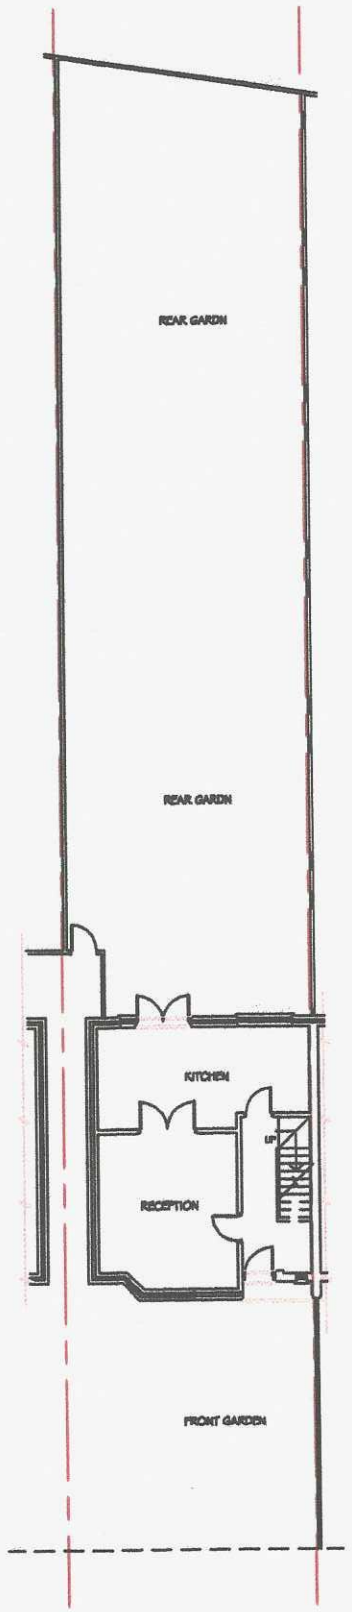

EXISTING SITEPLAN
SCALE 1 : 200

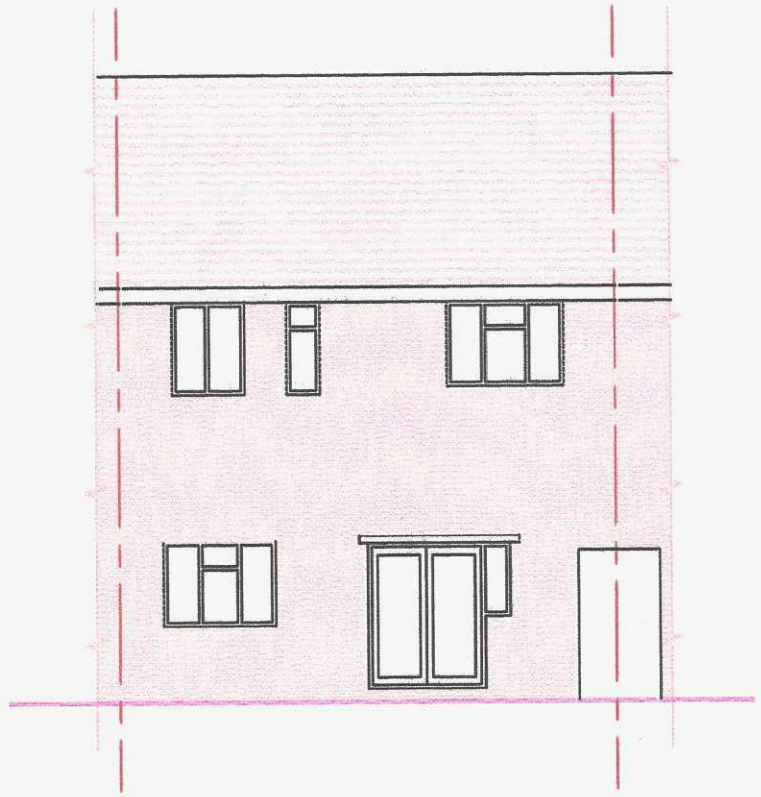

EXISTING REAR ELEVATION
SCALE 1 : 100

SCALE 1 : 100

0 0.5 1 2 3 4 5m

CAD Abad	Job: 24 The Dingle, Uxbridge, UB10 0DH Rear Extension		Date / Revisions
	Client: Mr Saifullah Haidari		
Drawn: S Emran	Drawing: Existing and Proposed Elevations, Siteplan		
Checked	Date: October 2020	Scale: 1 : 100 @ a3	Dwg. No. 673/02A