



PROPOSED GROUND F. PLAN
SCALE 1 : 100

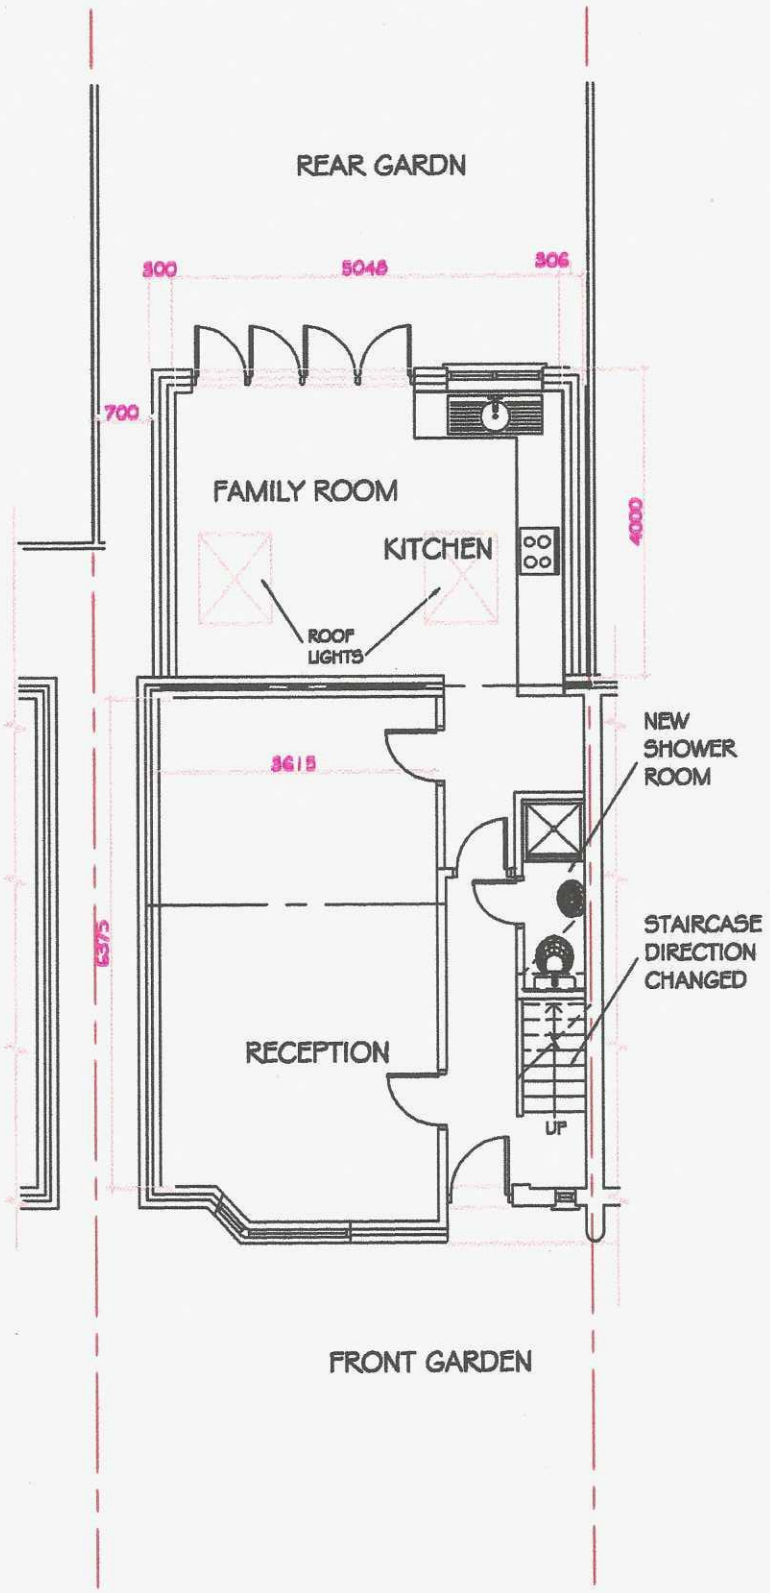

PROPOSED FIRST F. PLAN
SCALE 1 : 100

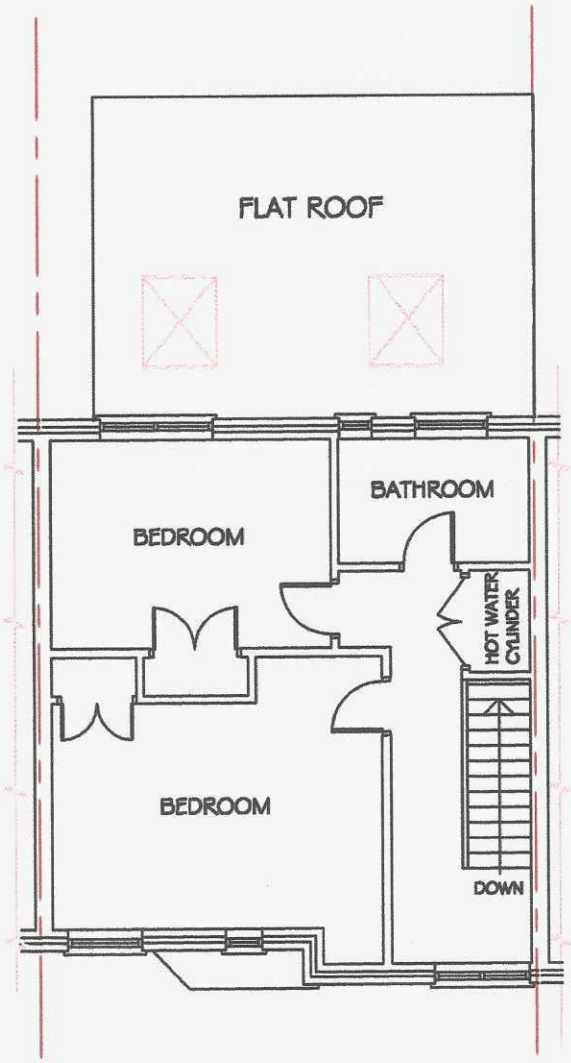

PROPOSED REAR ELEVATION
SCALE 1 : 100

SCALE 1 : 100

0 0.5 1 2 3 4 5m

CAD based	Job: 24 The Dingle, Uxbridge, UB10 0DH Rear Extension		Date / Revisions
	Client: Mr Saifullah Haidari		
Drawn: S Emran	Drawing: Proposed Floor Plans and Elevation		
Checked	Date: October 2020	Scale: 1 : 100 @ a3	Dwg. No. 673/03A