


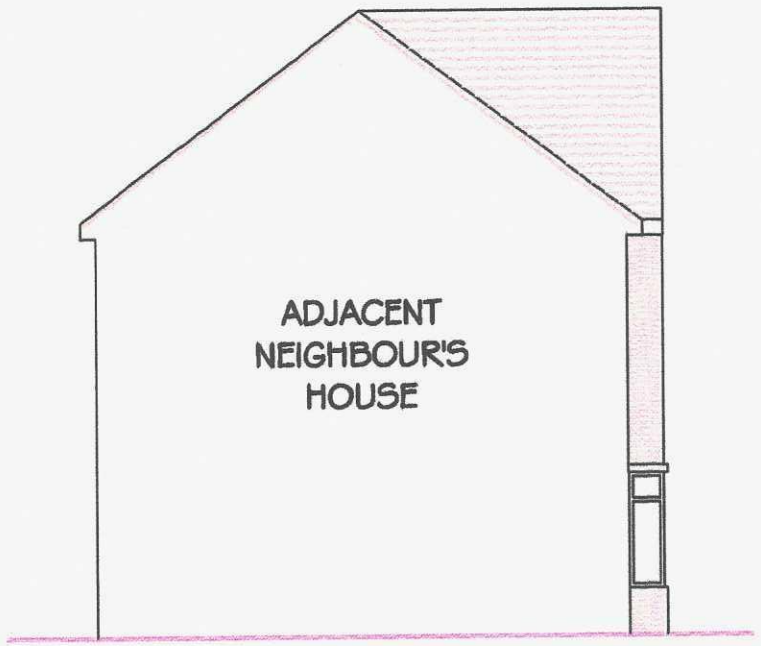


EXISTING L SIDE ELEVATION
SCALE 1 : 100

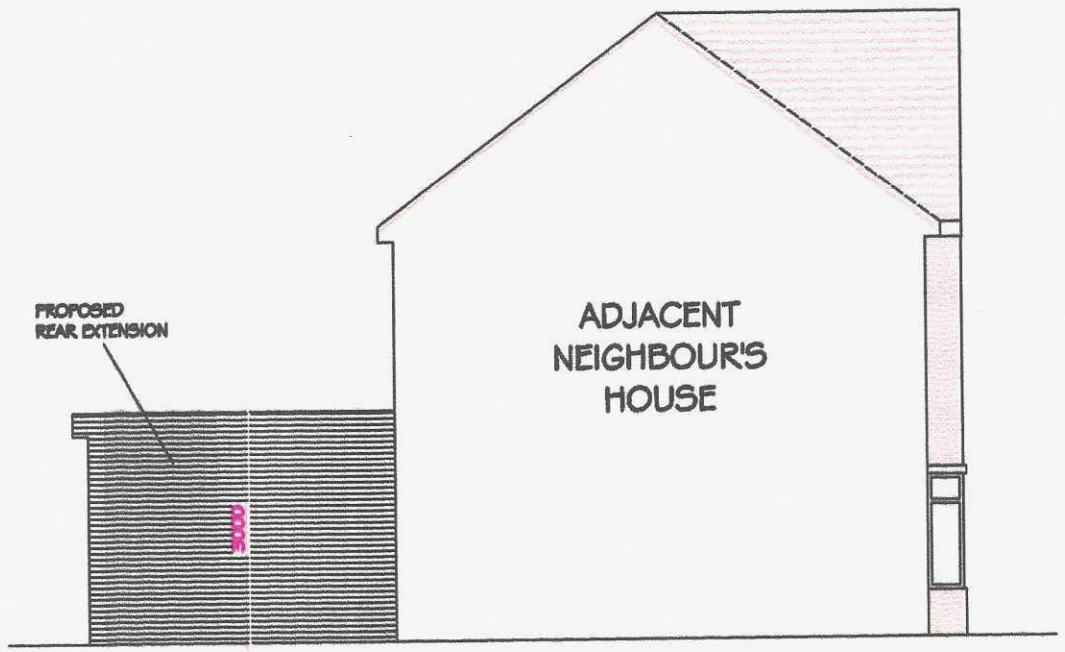

PROPOSED L SIDE ELEVATION
SCALE 1 : 100

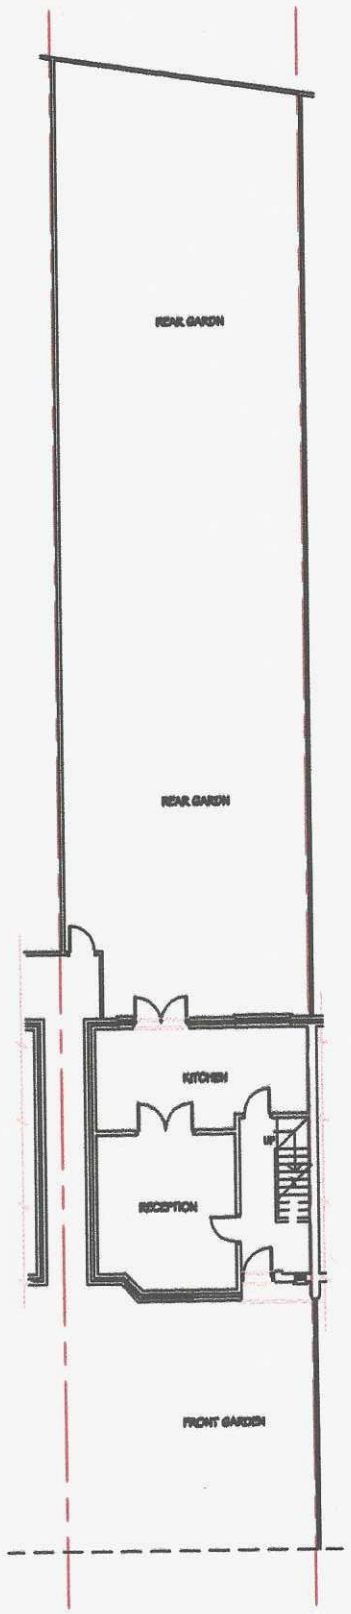

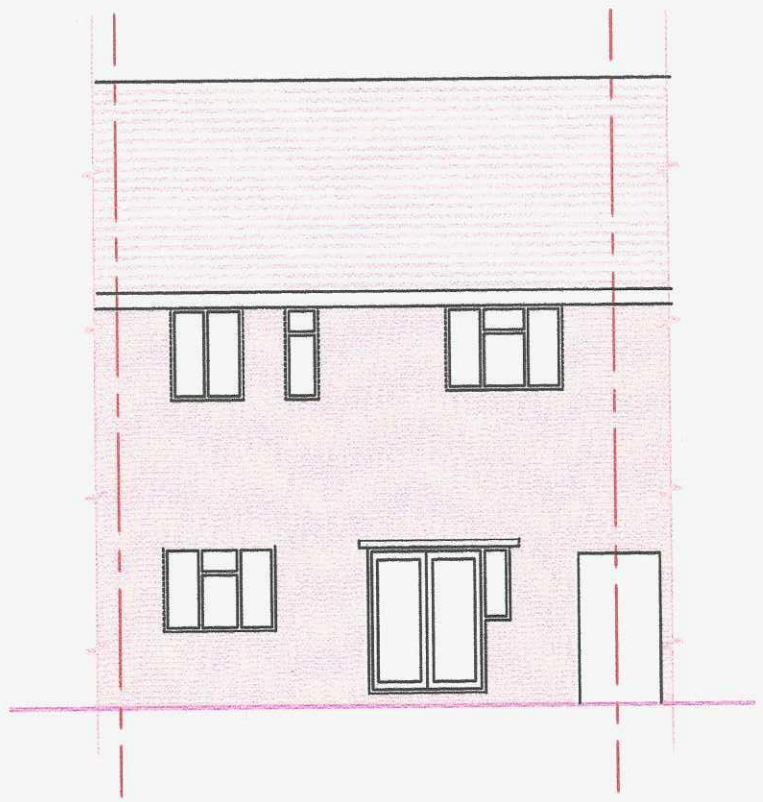

EXISTING REAR ELEVATION
SCALE 1 : 100

SCALE 1 : 200
0 1 2 3 4 5 6 7 8 9 10m

EXISTING SITEPLAN
SCALE 1 : 200

SCALE 1 : 100
0 0.5 1 2 3 4 5m

CAD Abad

Job	24 The Dingle, Uxbridge, UB10 0DH Rear Extension
Client	Mr Saifullah Haidari
Drawn S Emran	Drawing Existing and Proposed Elevations, Siteplan
Checked	Date October 2006 · Scale 1 : 100 @ a3 · Dwg. No. 673/02A

Date Revisions