
0 10 20 m

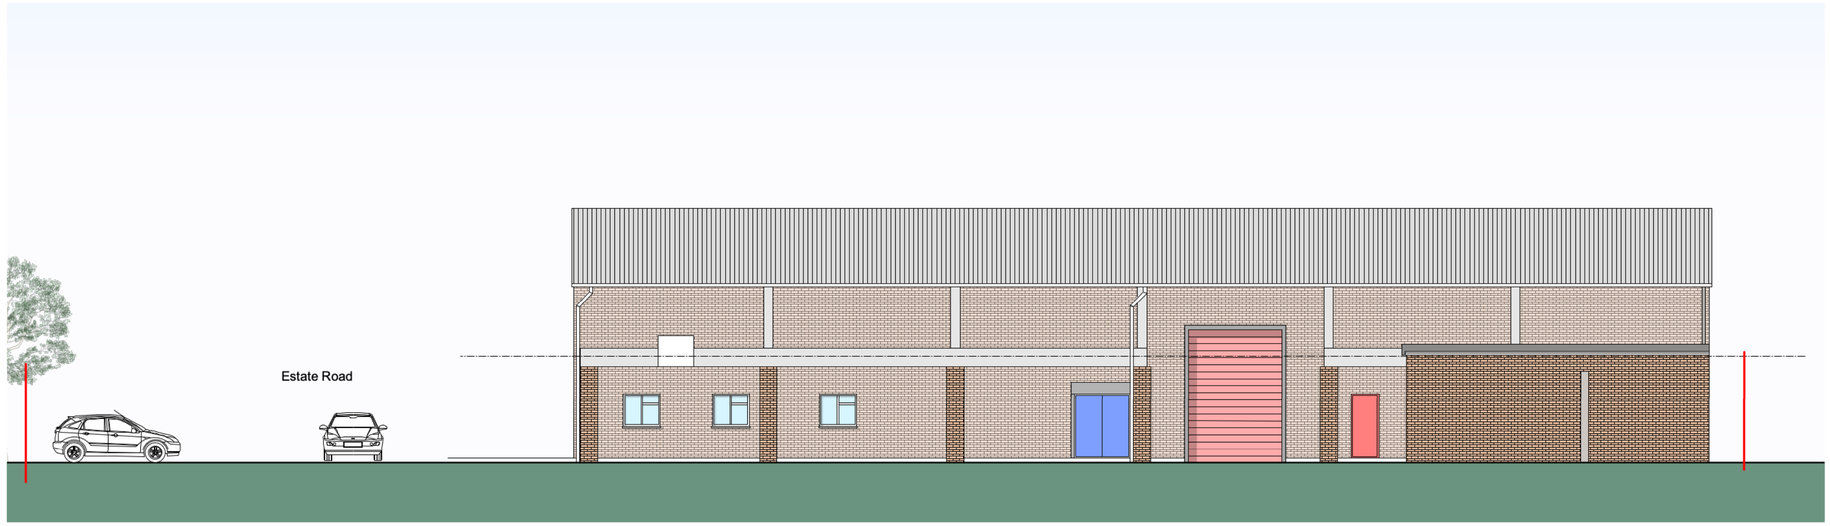

2 Existing South Elevation
Scale: 1:100



3 Existing East Elevation
Scale: 1:100

PLANNING

REV.	DATE	DESCRIPTION

PROJECT
Unit 1, Caxton Trading Estate
Printing House
Hayes, UB3 1AP

DRAWING
Existing South & East Elevations

CLIENT
Zongwise Limited

SCALE	DRAWN
1:100	PW
DATE	CHECKED
OCTOBER 2026	MM

DRAWING No
2519 PL2 05

© copyright retained

WAMM
Architecture & Building Consultants
WAMM Consulting Limited
Chapel House, 1-3 Chapel Street, Guildford, Surrey, GU1 3UH
www.wammconsulting.com
+44 (0)1483 825700