

Drawing No.: 03

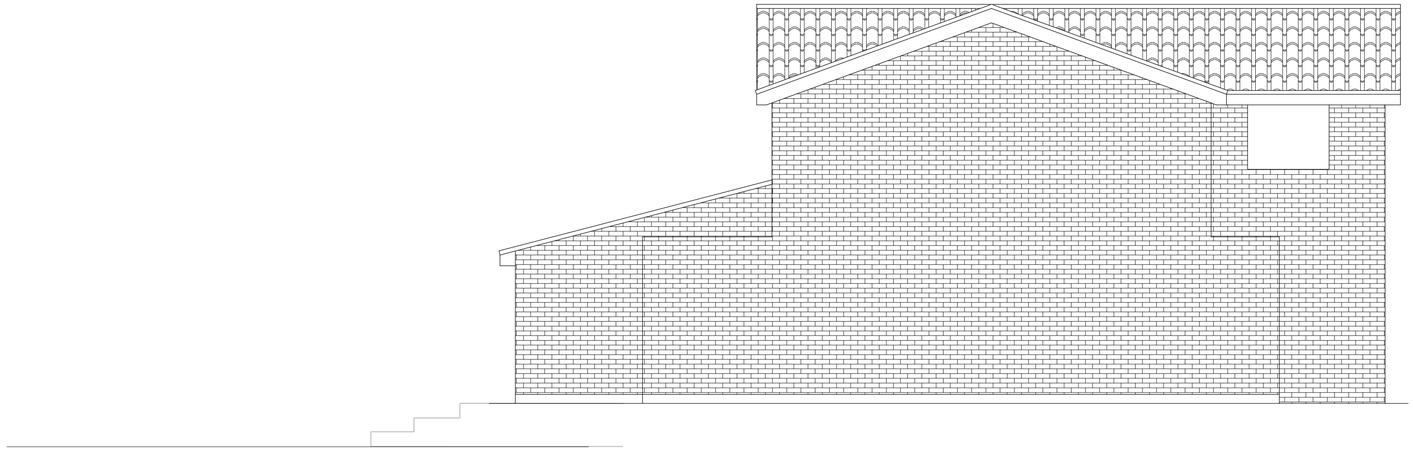

Existing side elevation



Existing rear elevation

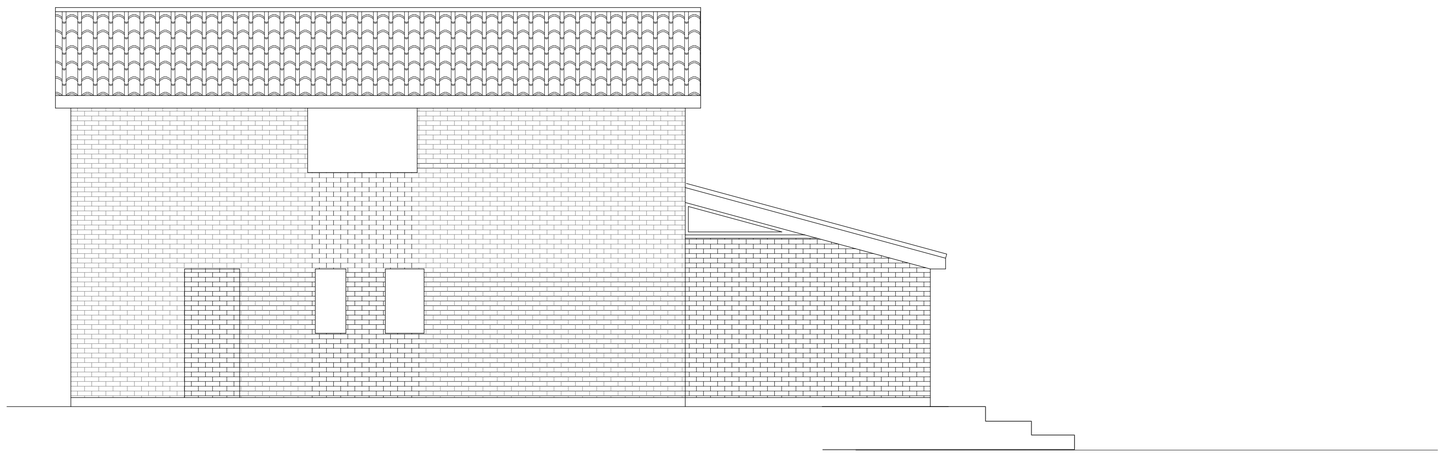

Existing side elevation

3D Court Road
Ickenham

SCALE 1:50

0 1m 2m 3m 4m 5m