


Drawing No.: 01

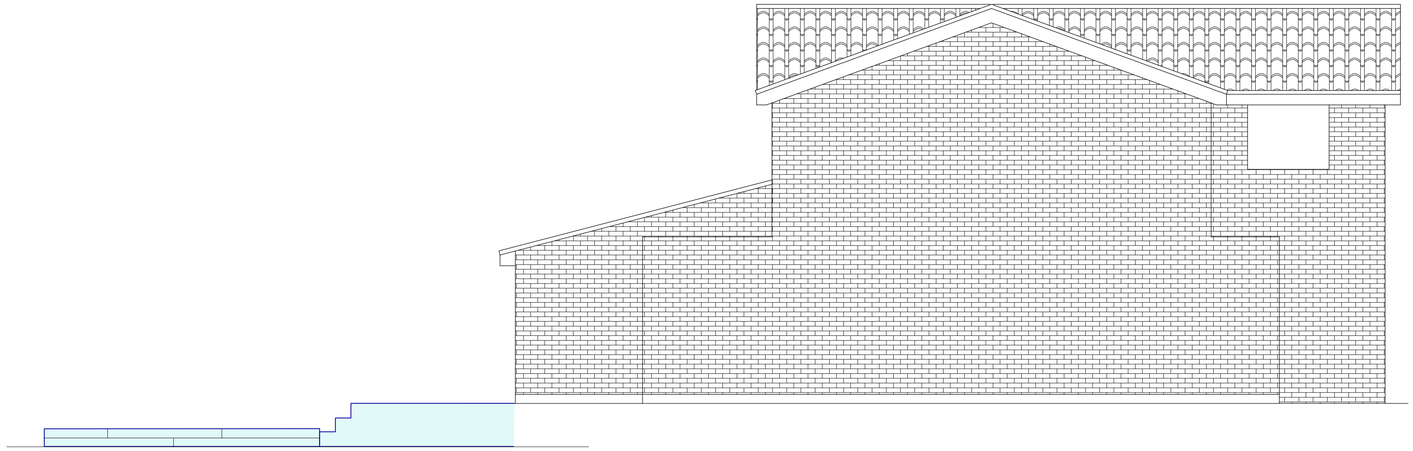

Proposed side elevation

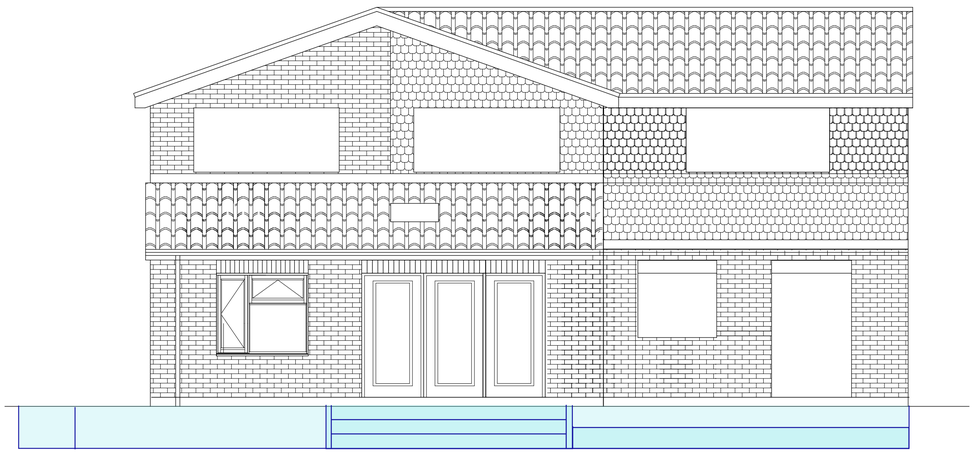

Proposed rear elevation

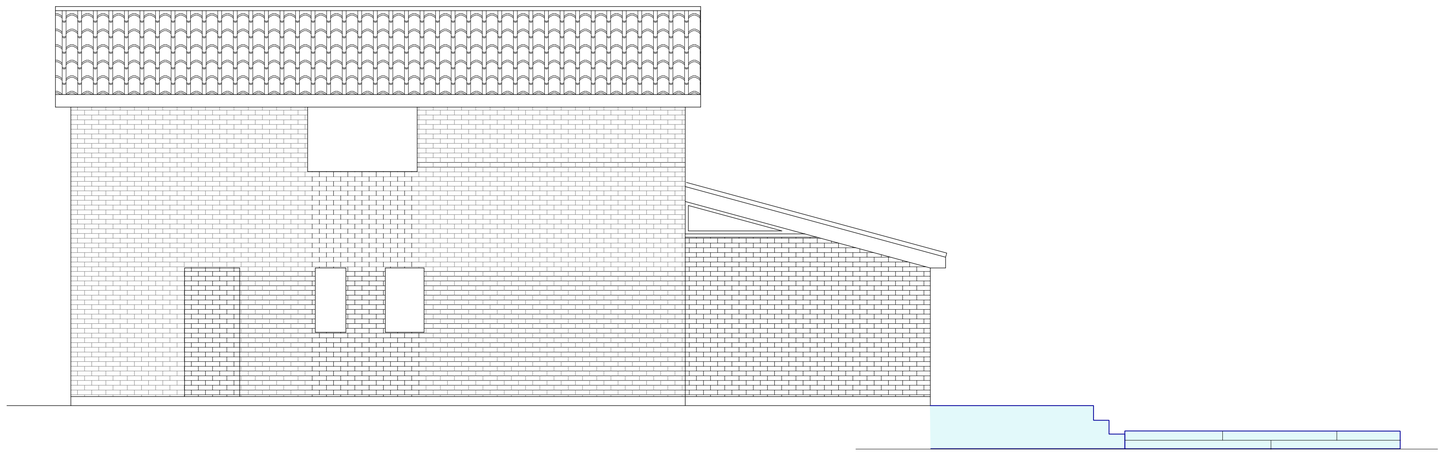

Proposed side elevation

3D Court Road
Ickenham

SCALE 1:50

0 1m 2m 3m 4m 5m