

0m 1m 2m 3m 4m 5m 6m


SCALE BAR 1:50 @ A1

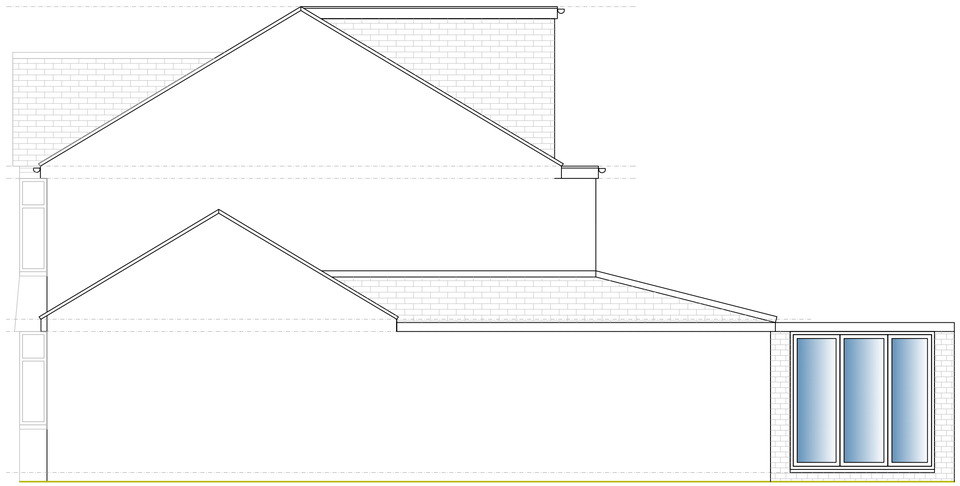

PROPOSED SIDE ELEVATION 1
SCALE BAR 1:50 @ A1

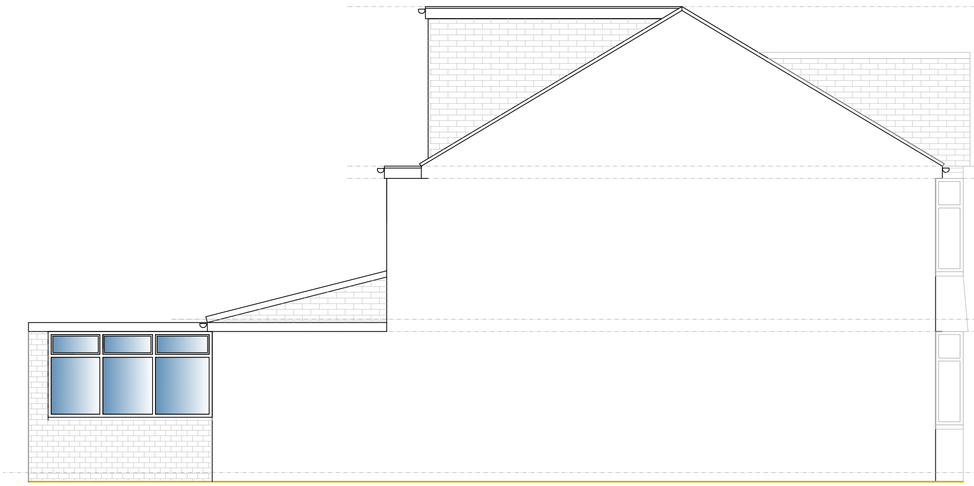

PROPOSED SIDE ELEVATION 2
SCALE BAR 1:50 @ A1

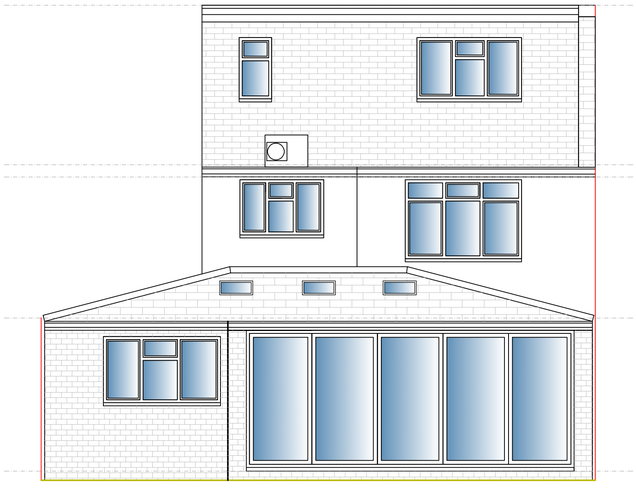

PROPOSED REAR ELEVATION
SCALE BAR 1:50 @ A1

A	TITLES REVISED	03.10.25	RS
REVISION	DESCRIPTION	DATE	BY

Cotswold Residential Design Ltd

Oxford Office: 168 CMHP
Milestone Road,
Carterton, Oxfordshire,
OX18 3FW
Telephone: 07858 736 328

DRAWING TITLE: PROPOSED ELEVATIONS

SITE ADDRESS: 43 BRIARWOOD, NORTHWOOD

SCALE: 1:50 @ A1 | DRAWN BY: RS

DATE: 03.09.25

DRAWING NO: BRIARWOOD/03