

0m 1m 2m 3m 4m 5m 8m


SCALE BAR 1:50 @ A1

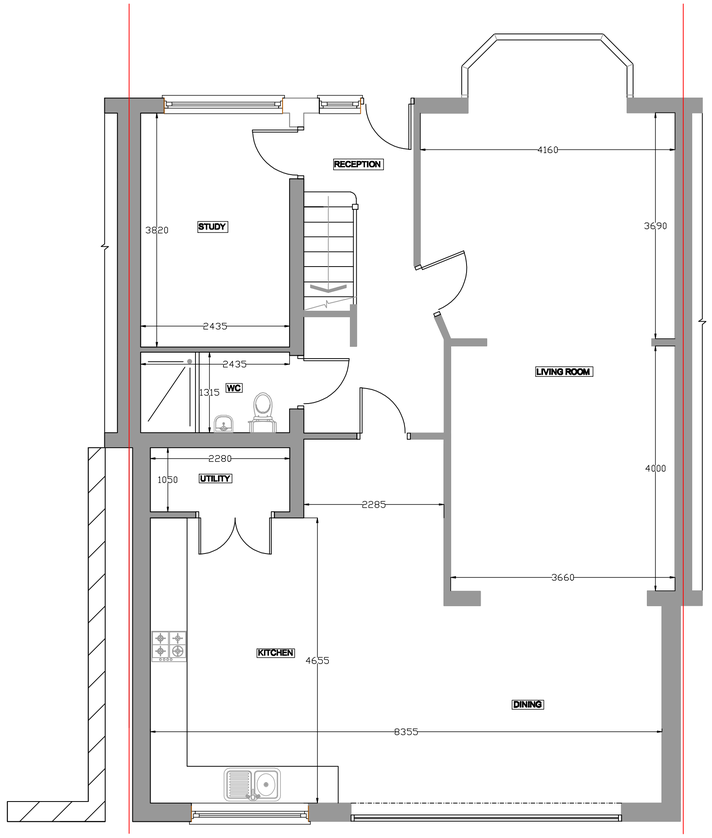

EXISTING GROUND FLOOR
SCALE BAR 1:50 @ A1

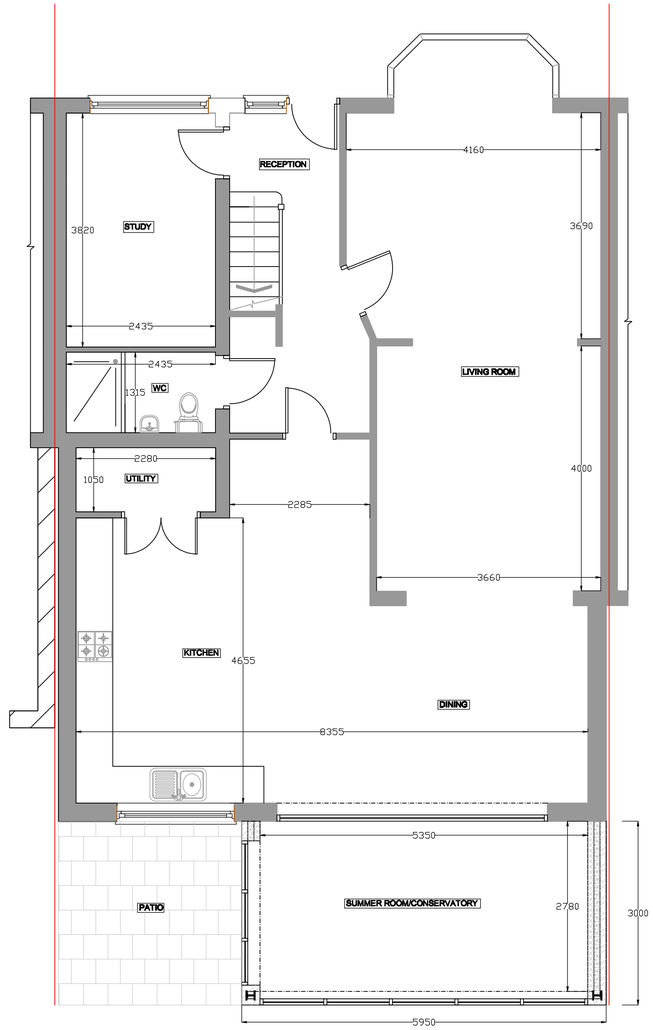

PROPOSED GROUND FLOOR
SCALE BAR 1:50 @ A1

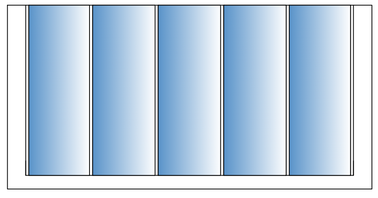

PROPOSED ROOF
SCALE BAR 1:50 @ A1

REVISION	DESCRIPTION	DATE	BY

Cotswold Residential Design Ltd

Oxford Office: 158 CMHP
Milestone Road,
Carterton, Oxfordshire,
OX18 3FW
Telephone: 07866 736 328

DRAWING TITLE: EXISTING AND PROPOSED FLOOR PLANS

SITE ADDRESS: 43 BRIARWOOD, NORTHWOOD

SCALE: 1:50 @ A1 | DRAWN BY: SB

DATE: 22.05.25

DRAWING NO: BRIARWOOD/01