

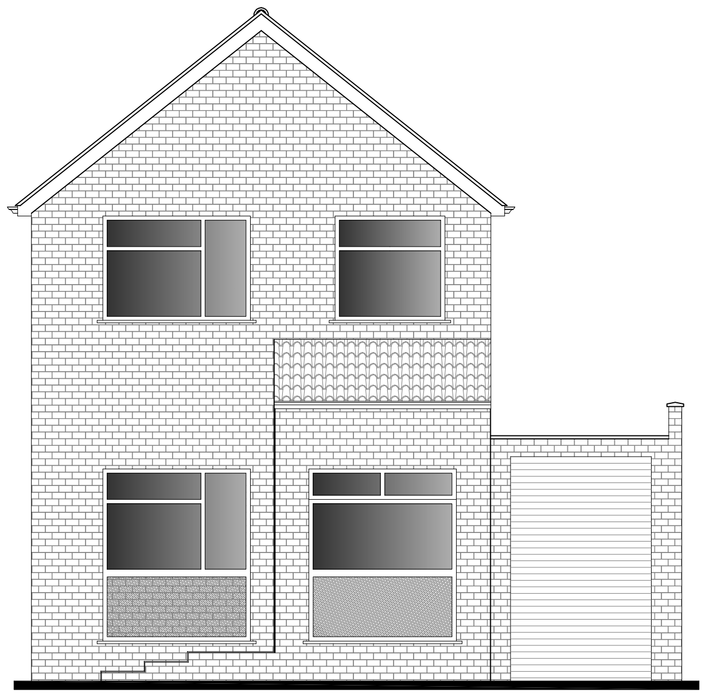
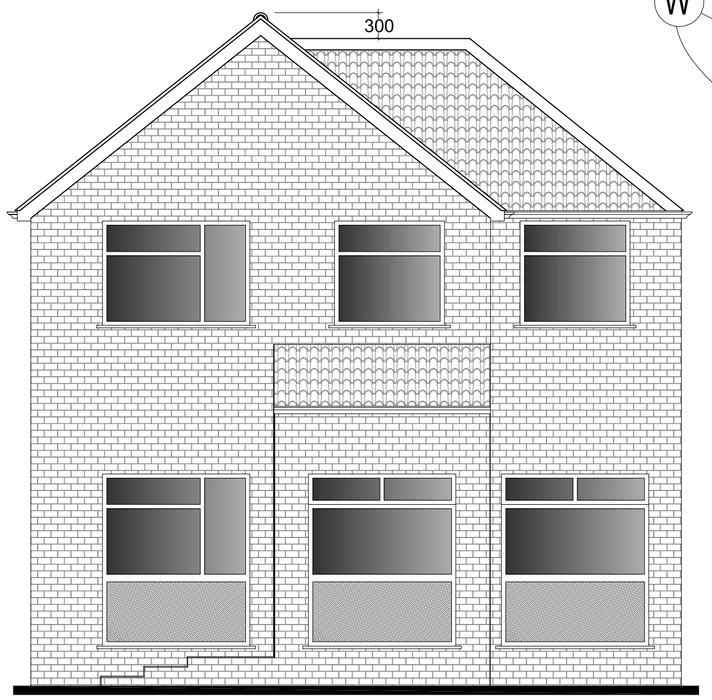


EXISTING FRONT ELEVATION
SCALE 1:50@A1

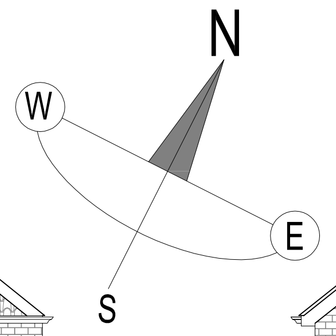



PROPOSED FRONT ELEVATION
SCALE 1:50@A1

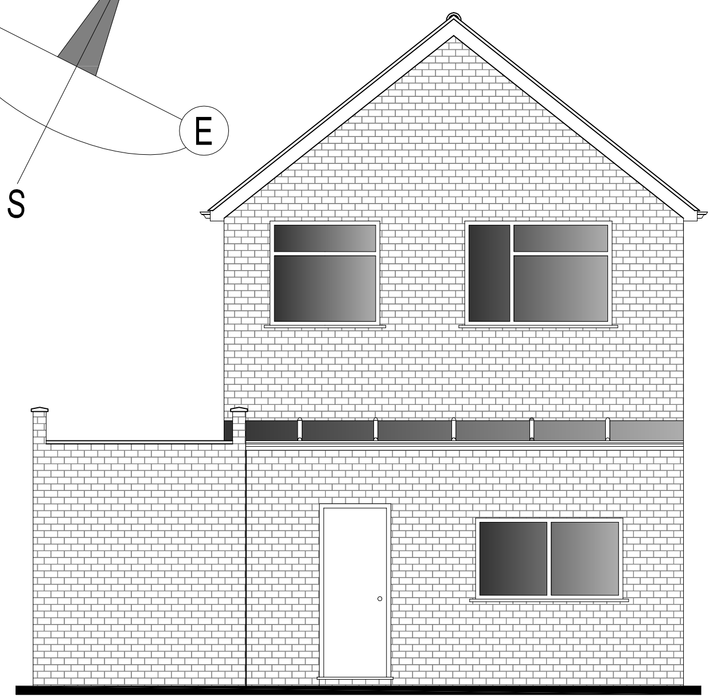



EXISTING REAR ELEVATION
SCALE 1:50@A1

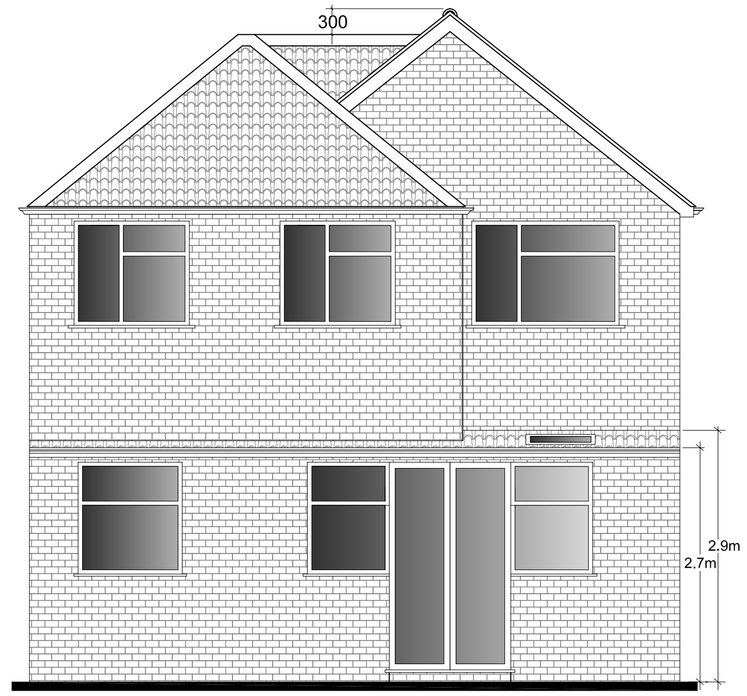



PROPOSED REAR ELEVATION
SCALE 1:50@A1

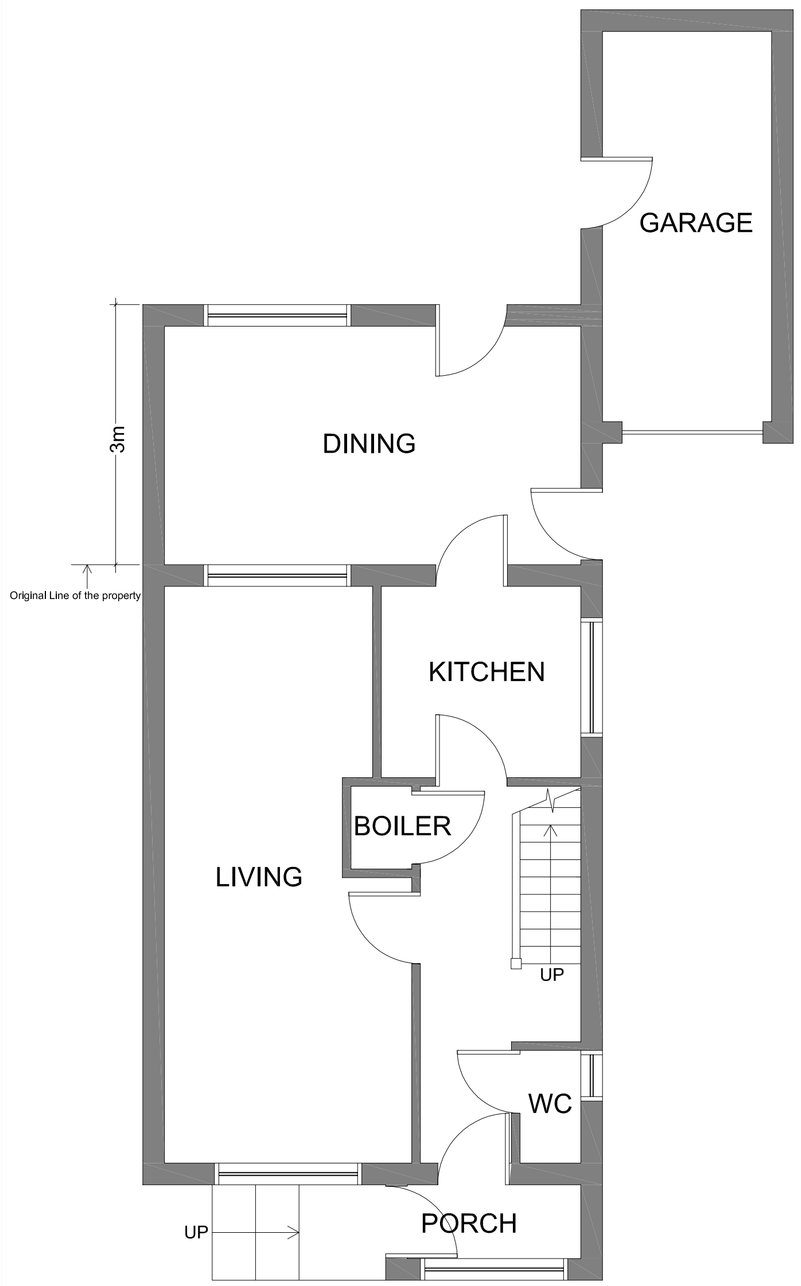



EXISTING GROUND FLOOR PLAN
SCALE 1:50@A1

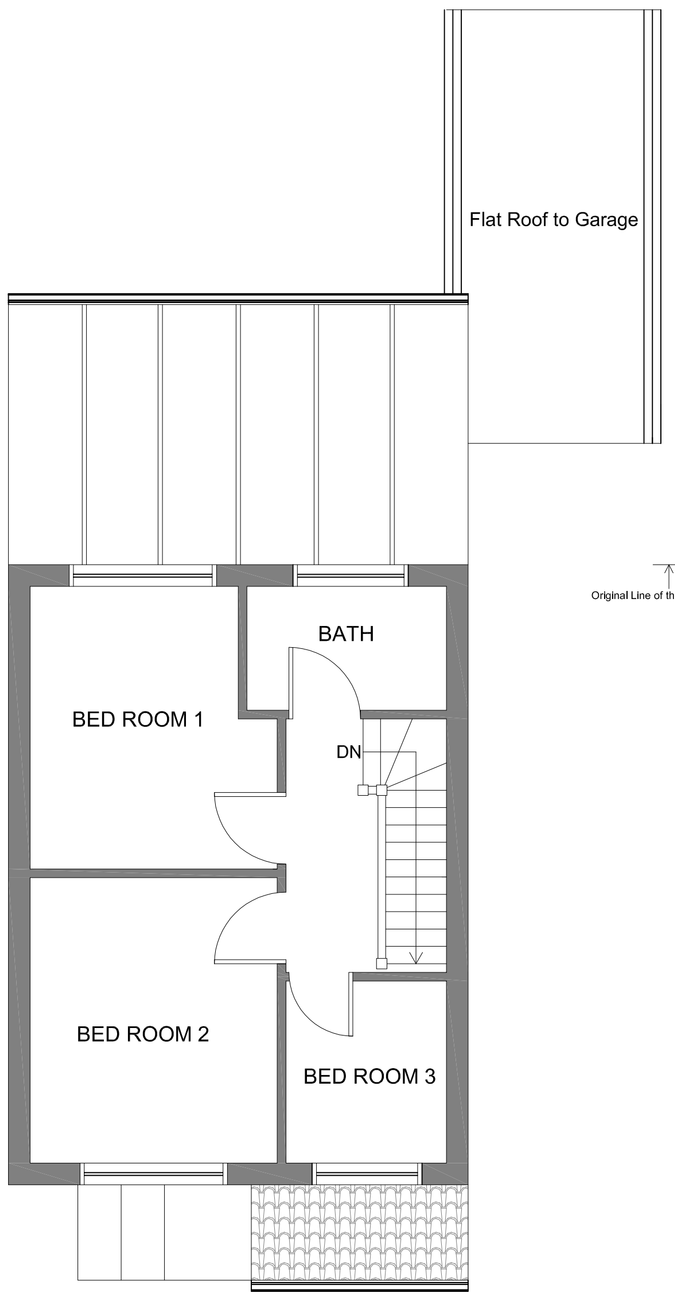


EXISTING FIRST FLOOR PLAN
SCALE 1:50@A1

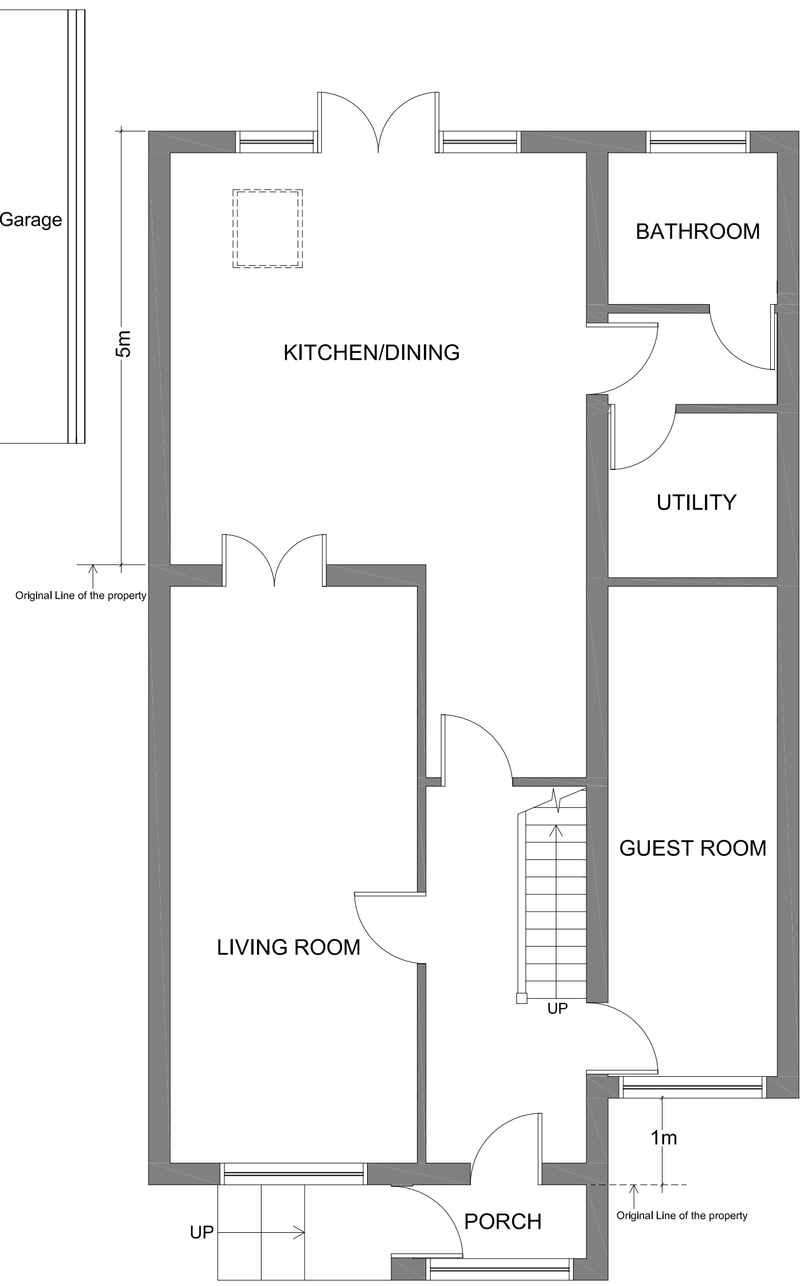


PROPOSED GROUND FLOOR PLAN
SCALE 1:50@A1

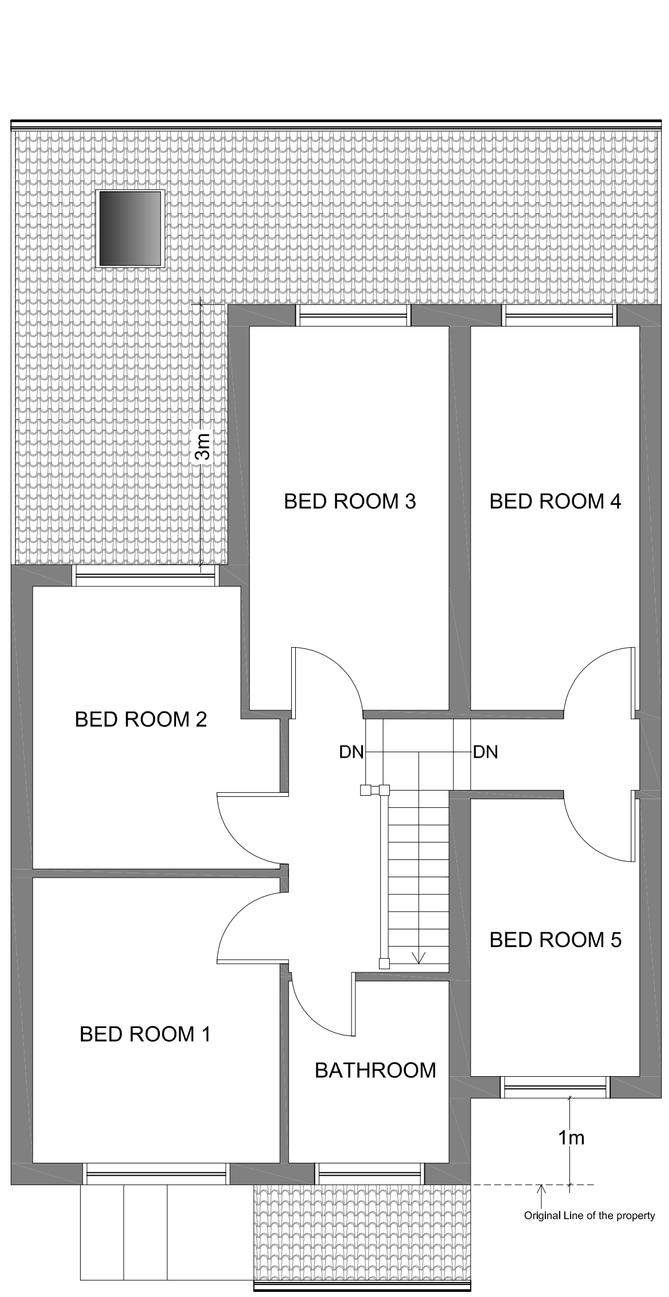


PROPOSED FIRST FLOOR PLAN
SCALE 1:50@A1

**054**

JOB
194 Wiltshire Lane Northolt
Pinner HA5 2LZ

TITLE
EXISTING & PROPOSED
PLANS & ELEVATIONS

DATE: MARCH 2020
DRAWN: SMTN
SCALE: 1:50 @ A1
CHECKED:

STAGE: PLANNING

DRAWING NR
054/PP/002d

DOTS
aRCHITECTURAL sERVICES ltd
from survey to planning to construction