

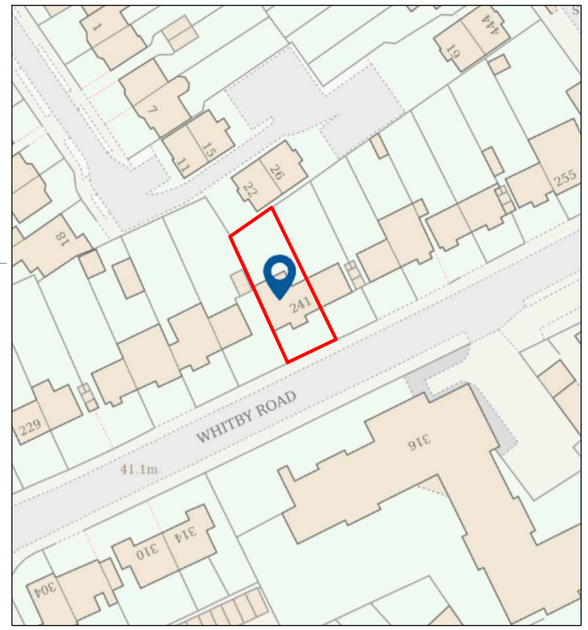


LOCATION PLAN
1 : 1250 SCALE

0m 10m 20m 30m 40m 50m 60m 70m 80m 90m 100m
SCALE @ 1:1250

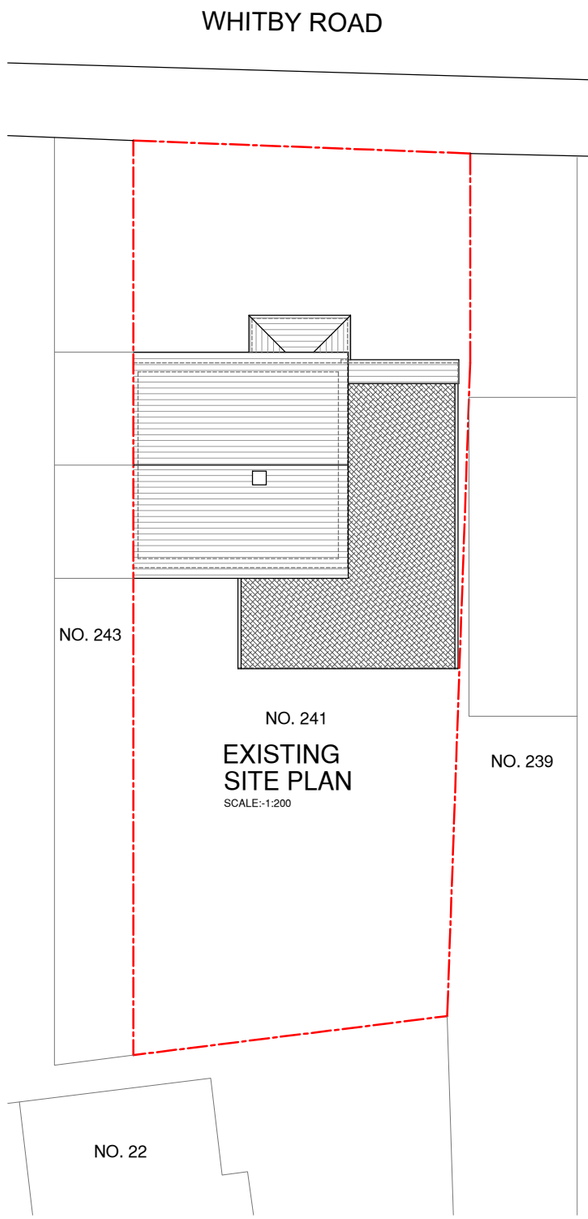

EXISTING SITE PLAN
SCALE:-1:200

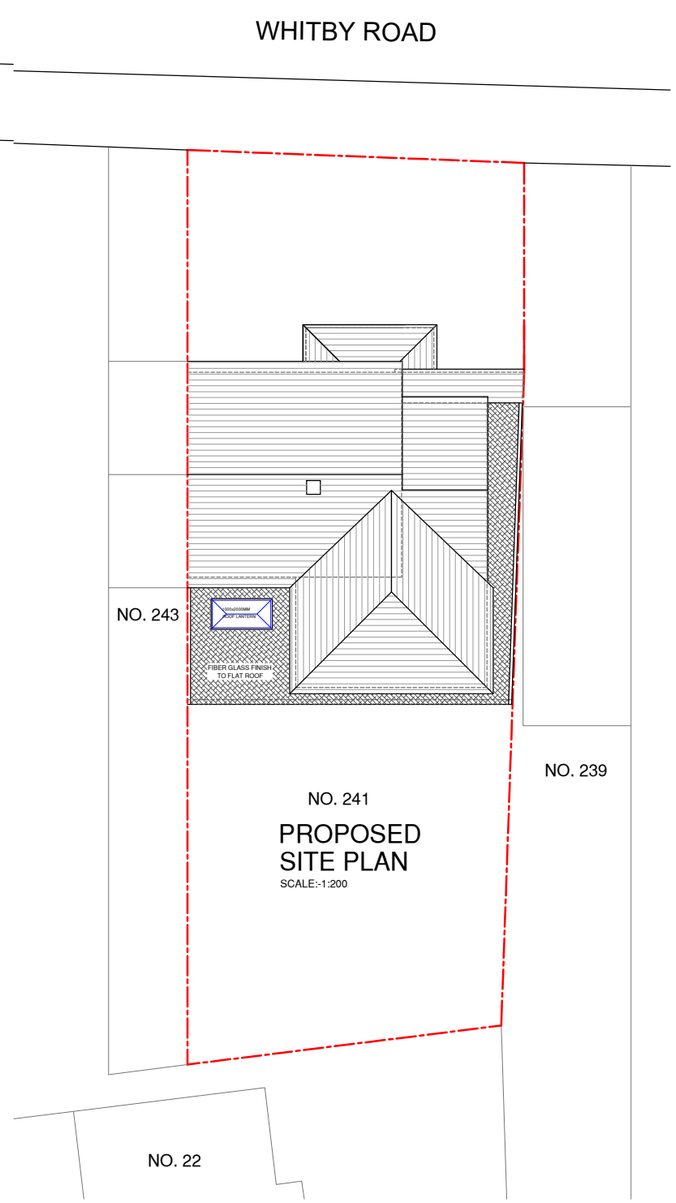

PROPOSED SITE PLAN
SCALE:-1:200

0m 5m 10m 15m 20m
SCALE @ 1:200

NOTES :

	Date	Revisions

SJR DESIGN LTD.
(ARCHITECTURAL DESIGN & CONSTRUCT)

Client: MR. ROSHAN MALLA
MRS. SHRISTI SHRESTHA

Job Title

214 WHITBY ROAD
RUISLIP
HA4 9ED

Drawing Title

LOCATION EXISTING AND PROPOSED SITE PLANS

Scale: 1 : 200 /1250 (A3)
Date: NOVEMBER 2026
Checked by: | Drawn by: RS

Drg No. TP/780/S01
Rev.