
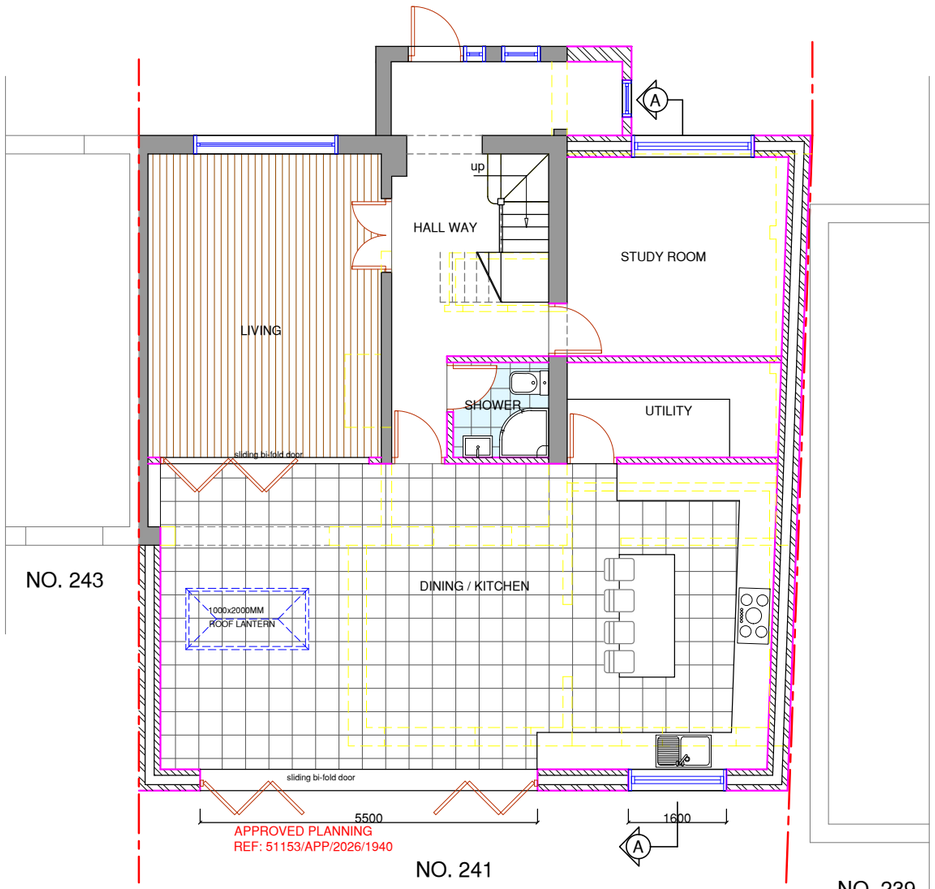


PROPOSED GROUND FLOOR PLAN

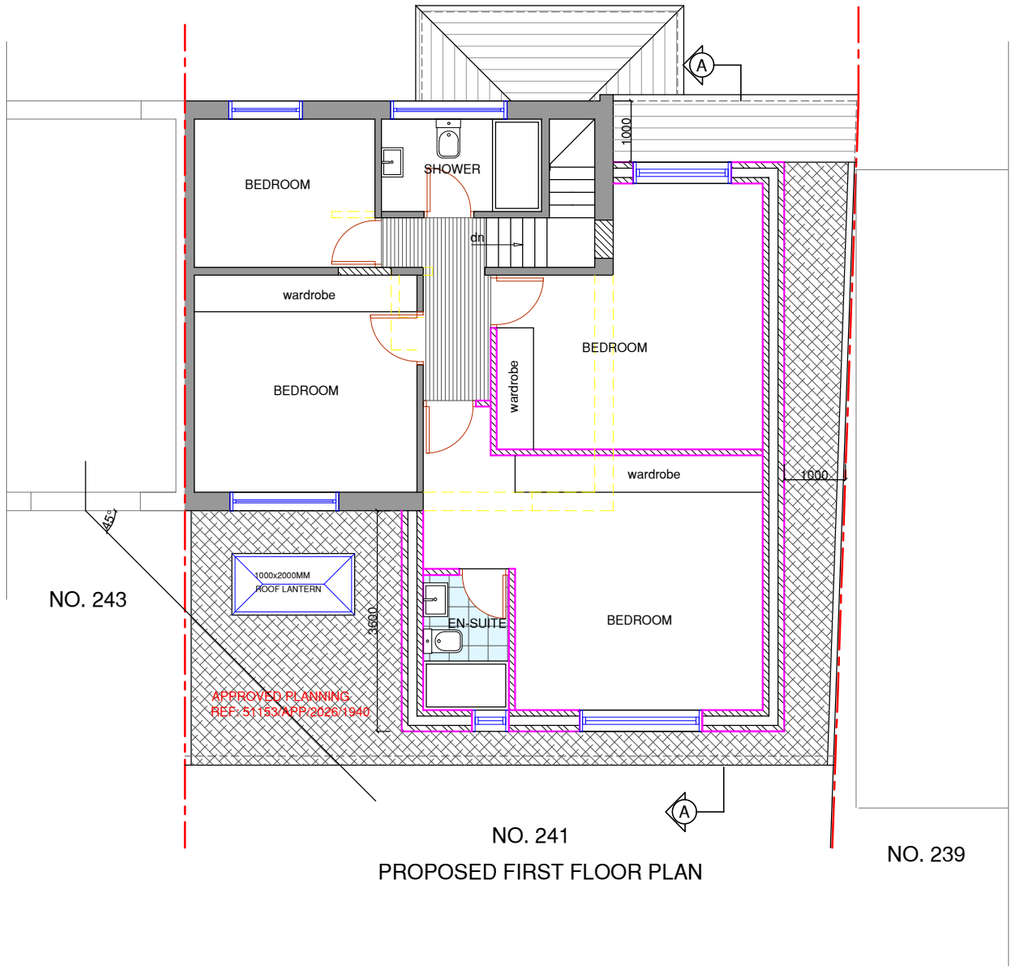

PROPOSED FIRST FLOOR PLAN

0m 1m 2m 3m 4m 5m

SCALE @ 1:100

NOTES :

N

	Date	Revisions

SJR DESIGN LTD.
(ARCHITECTURAL DESIGN & CONSULTANT)

Client: MR. ROSHAN MALLA
MRS. SHRISTI SHRESTHA

Job Title

214 WHITBY ROAD
RUISLIP
HA4 9ED

Drawing Title

PROPOSED FLOOR PLANS

Scale: 1 : 100 (A3)

Date: NOVEMBER 2026

Checked by: | Drawn by: RS

Drg No. TP/780/S04 | Rev.