
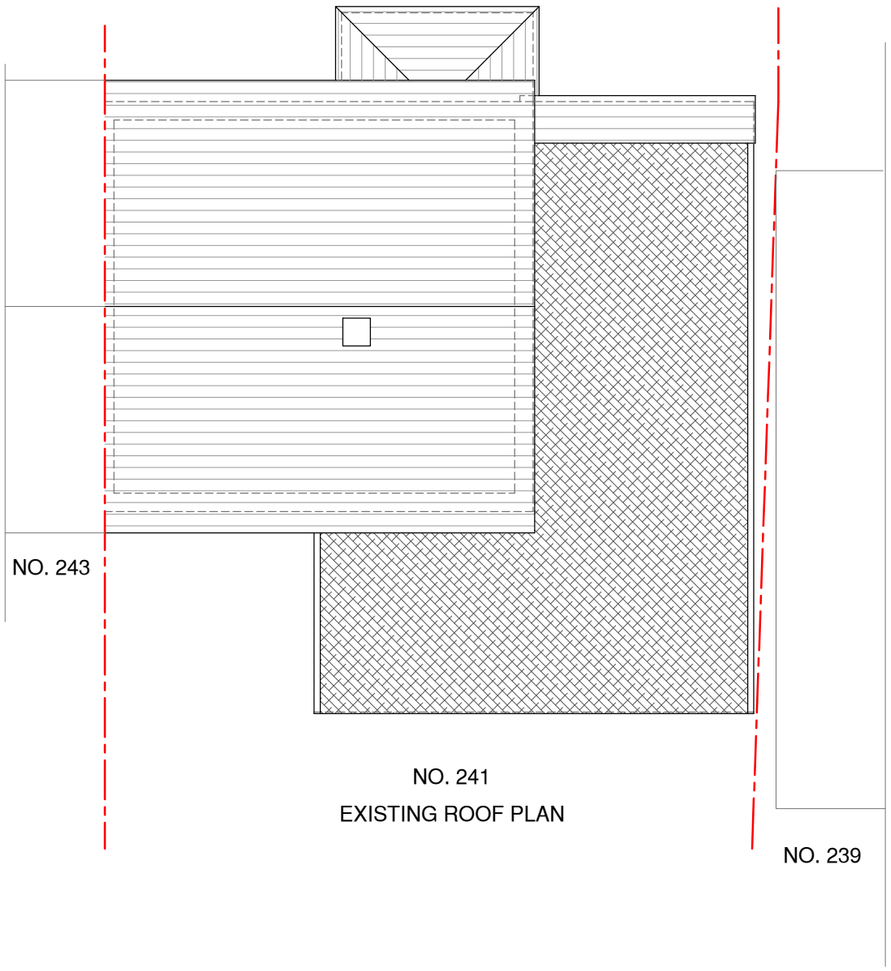


NO. 241
EXISTING ROOF PLAN

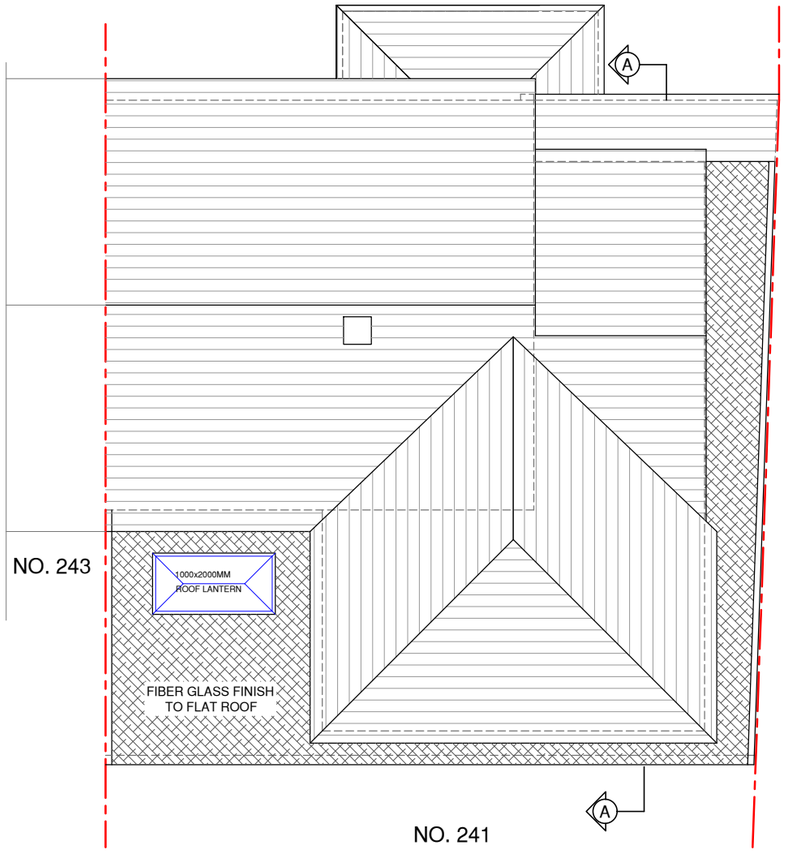

NO. 241
PROPOSED ROOF PLAN

0m 1m 2m 3m 4m 5m
SCALE @ 1:100

NOTES :

	Date	Revisions

SJR DESIGN LTD.
(ARCHITECTURAL DESIGN & CONSULTANCY)

Client: MR. ROSHAN MALLA
MRS. SHRISTI SHRESTHA

Job Title
214 WHITBY ROAD
RUISLIP
HA4 9ED

Drawing Title
EXISTING AND PROPOSED ROOF PLANS

Scale: 1 : 100 (A3)
Date: NOVEMBER 2026
Checked by: | Drawn by: RS

Drg No. TP/780/S05 | Rev.