



NO. 241 NO. 243

PROPOSED FRONT ELEVATION

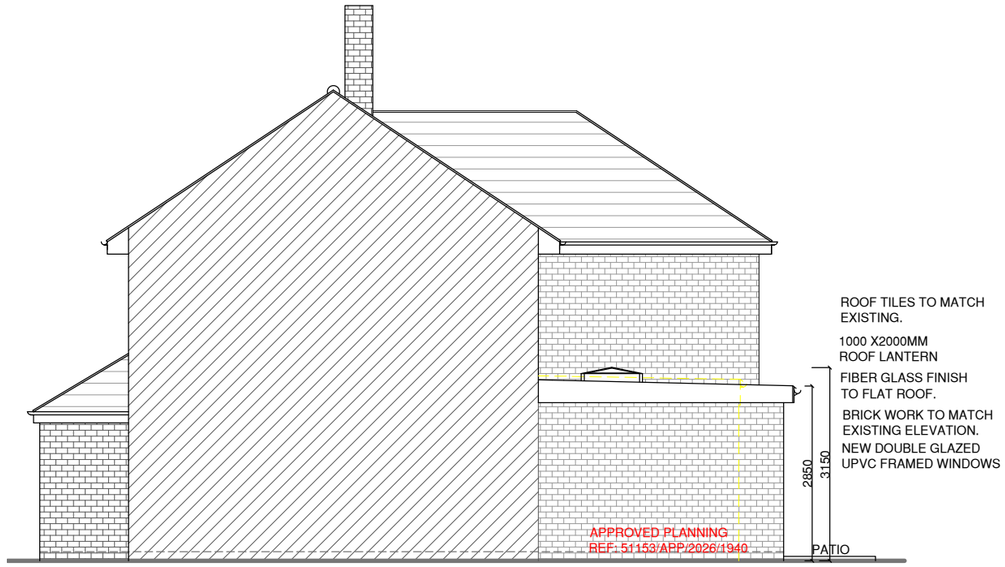


NO. 241

PROPOSED SIDE ELEVATION

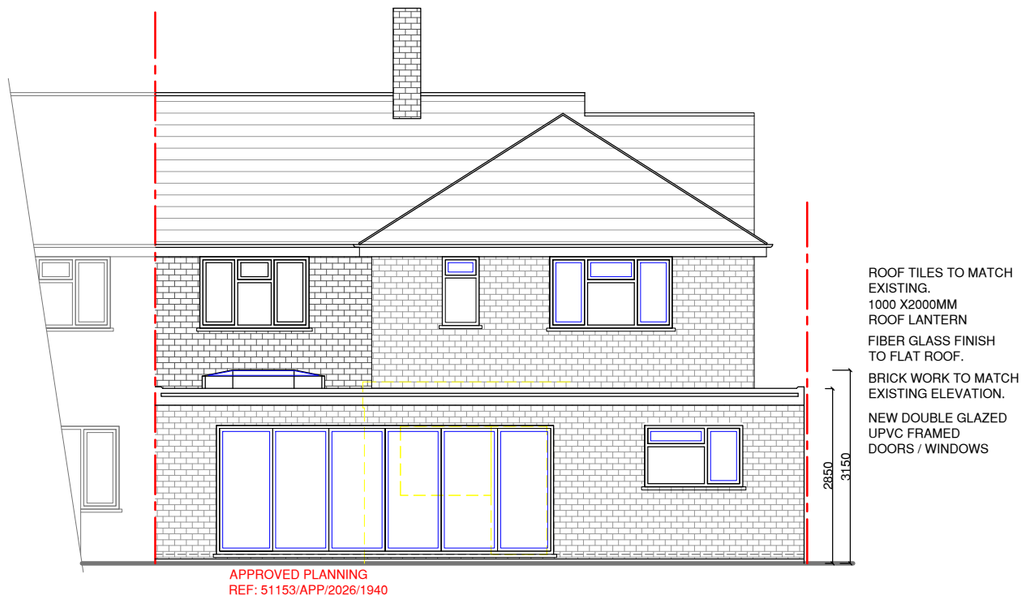

NO. 243 NO. 241

PROPOSED REAR ELEVATION

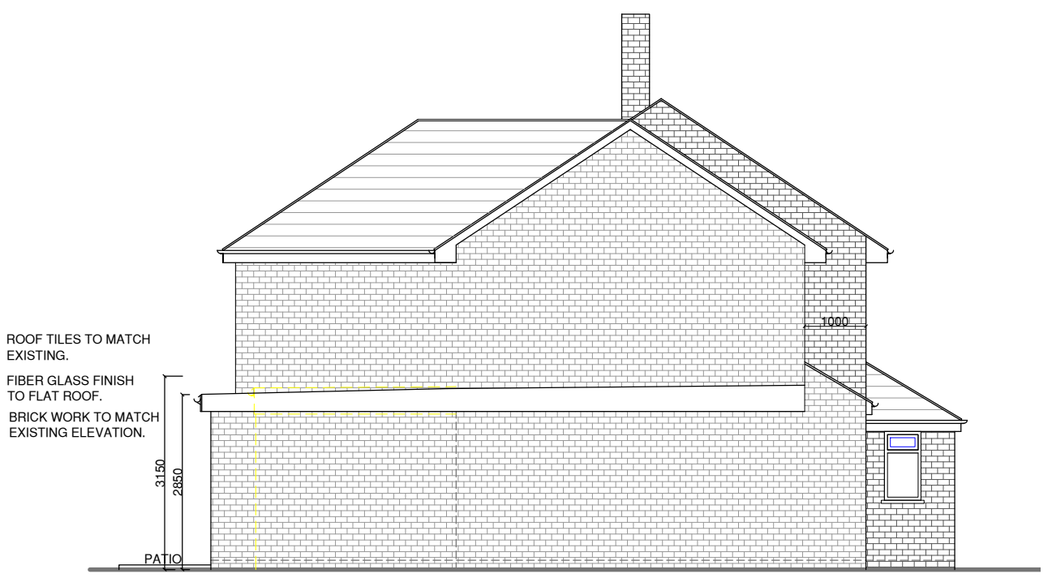

NO. 241

PROPOSED SIDE ELEVATION

0m 1m 2m 3m 4m 5m

SCALE @ 1:100

NOTES :

	Date	Revisions

SJR DESIGN LTD.
(ARCHITECTURAL DESIGN & CONSULTANT)

Client: MR. ROSHAN MALLA
MRS. SHRISTI SHRESTHA

Job Title

214 WHITBY ROAD
RUISLIP
HA4 9ED

Drawing Title

PROPOSED ELEVATIONS

Scale: 1 : 100 (A3)

Date: NOVEMBER 2026

Checked by: | Drawn by: RS

Drg No. TP/780/S06

Rev.