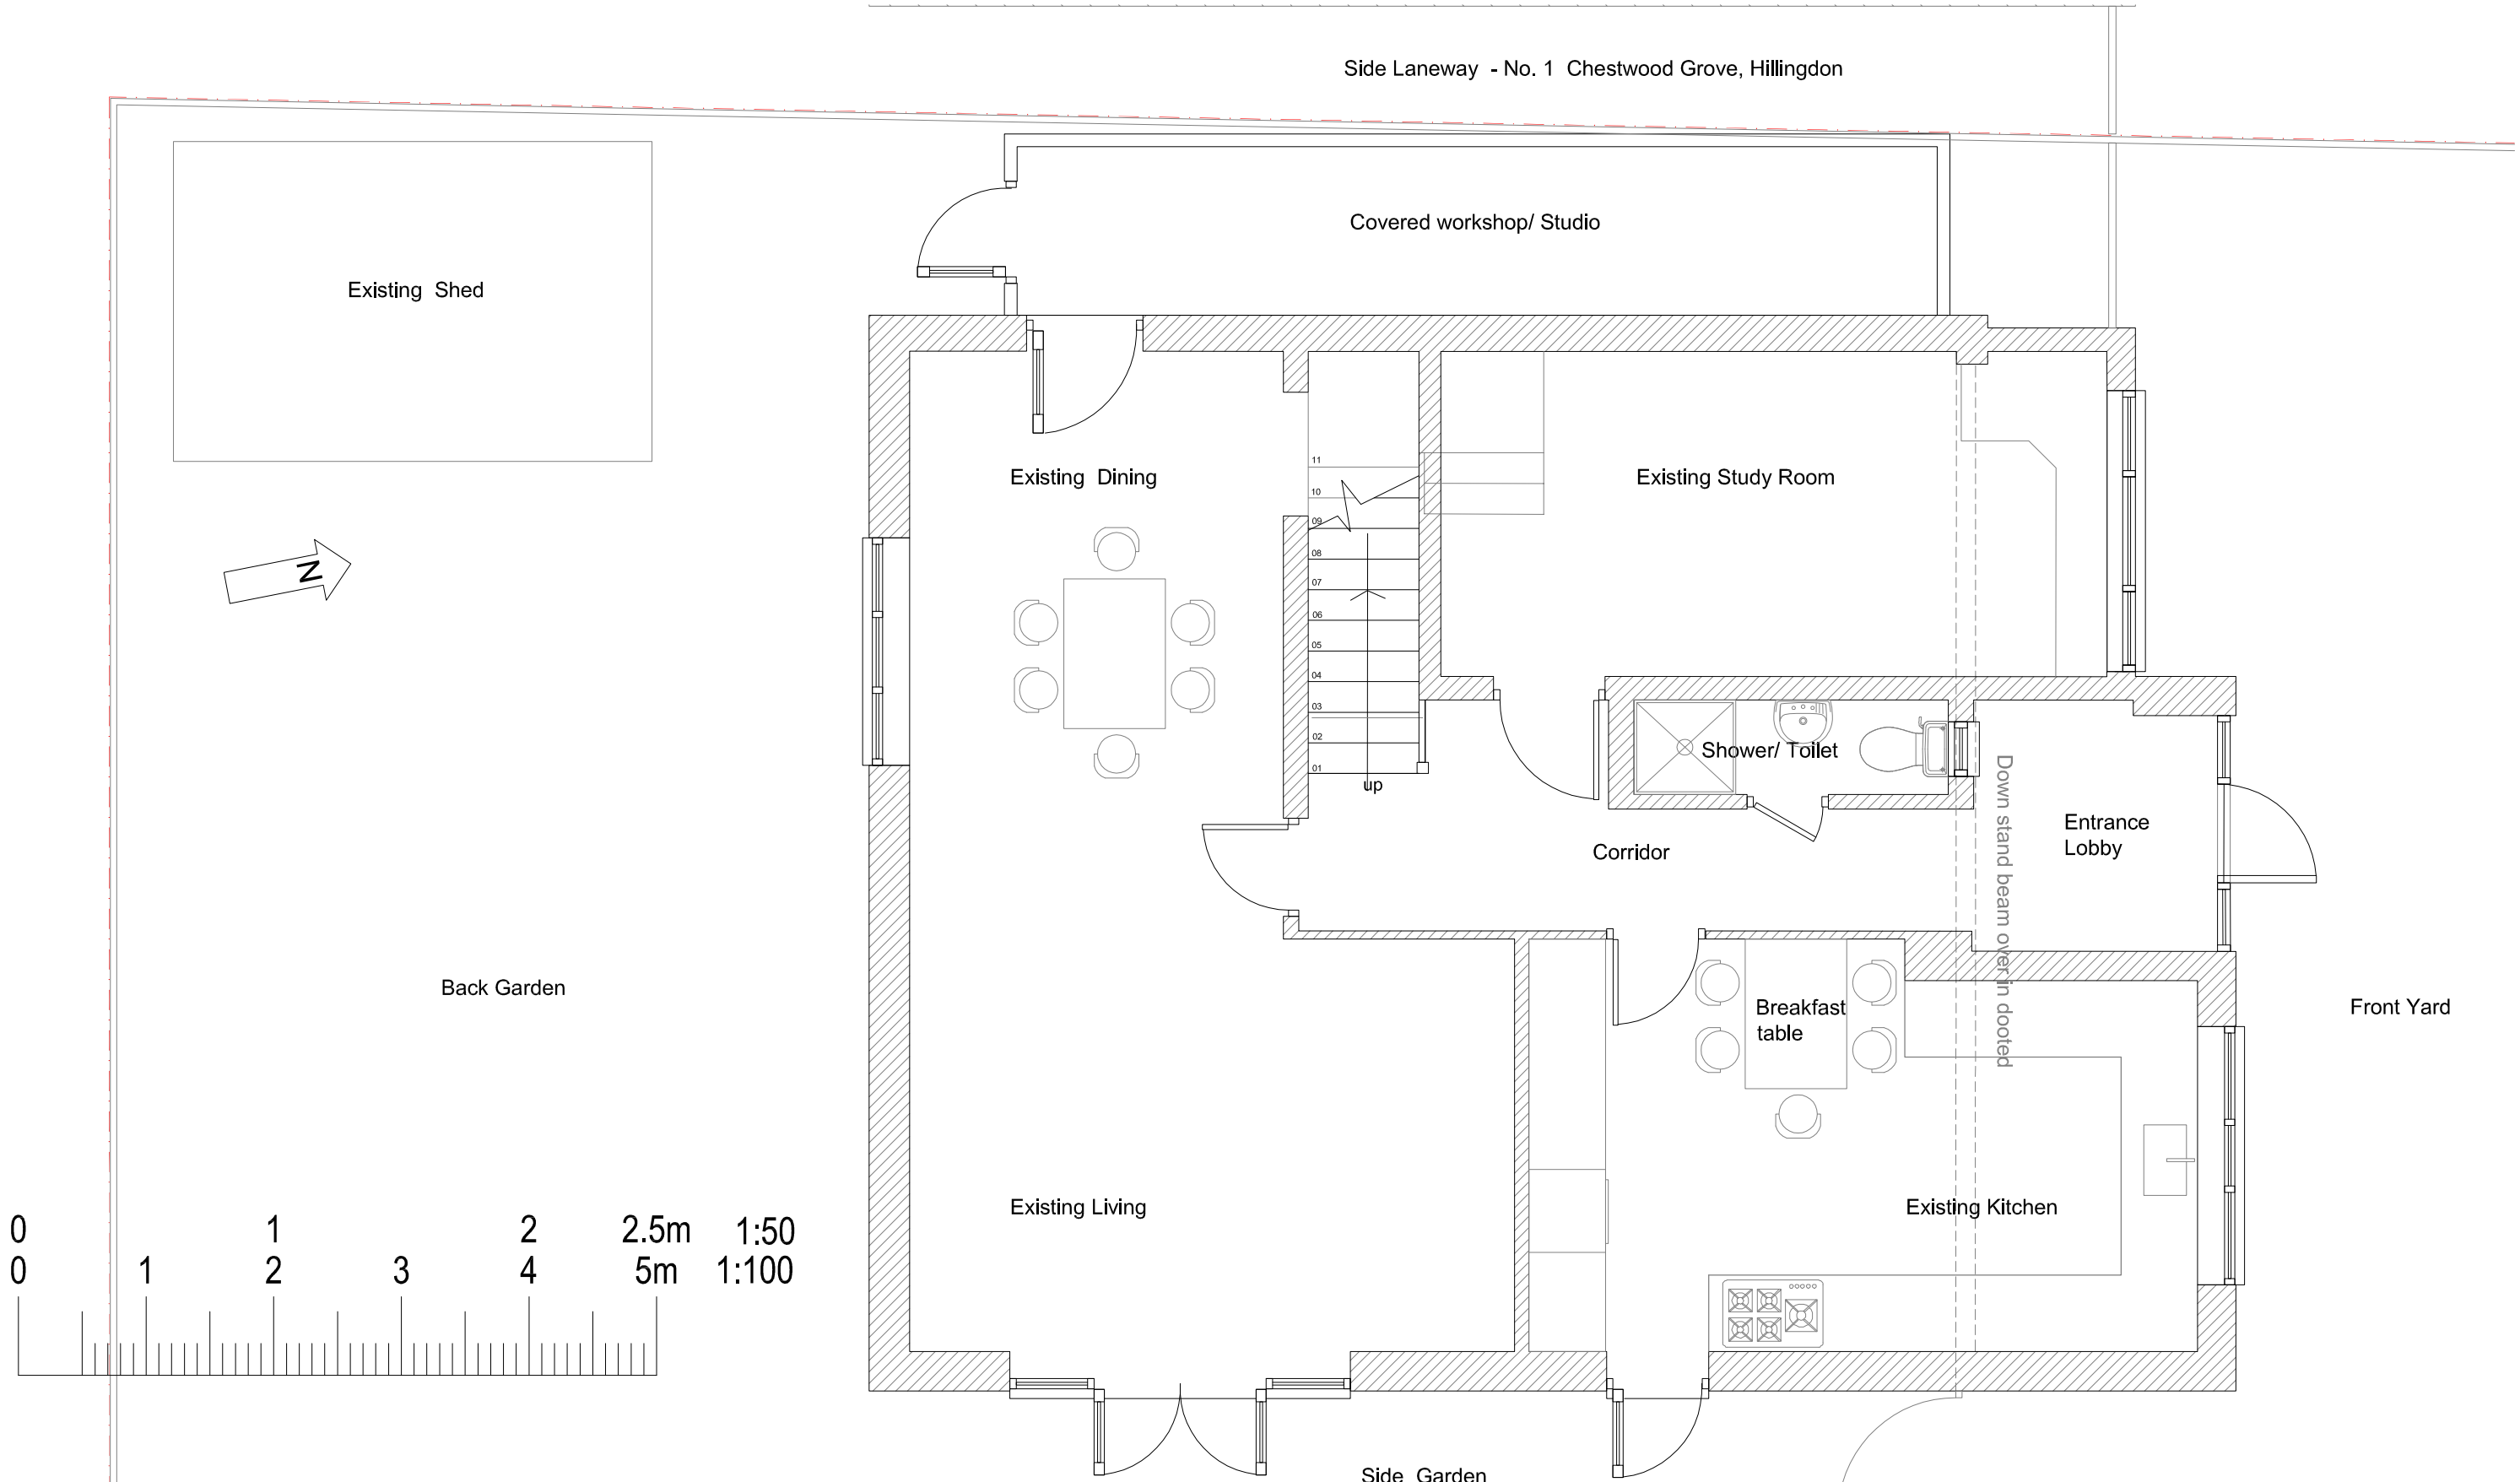


EXISTING / PROPOSED GROUND FLOOR PLAN

FILE PATH SHOWN IN MARGIN

GAVIN FUNG ARCHITECTS
16 BROWNLOW COURT, BROWNLOW ROAD,
LONDON N11 2BH
e: gavin.fung@yahoo.co.uk m: 0790 6126 474

DRAWING TITLE:
EXISTING/ PROPOSED G/F PLAN

PROJECT TITLE:
PROPOSED TO RISE EXISTING ROOF RIDGE, CONVERTING A NEW LOFT ROOM WITH 3 x NEW ROOFLIGHTS AND 2 x GABLE WALL WINDOWS TO THE EXISTING DETACHED HOUSE AT
3 CHESTWOOD GROVE, HILLINGDON, UB10 0EL

DRAWING BY:	SCALE:	DATE:
GF	1:50 @ A3	FEB' 2021

DRAWING NUMBER:

PROJECT	STATUS	NUMBER	REV.
2023	PL	101	