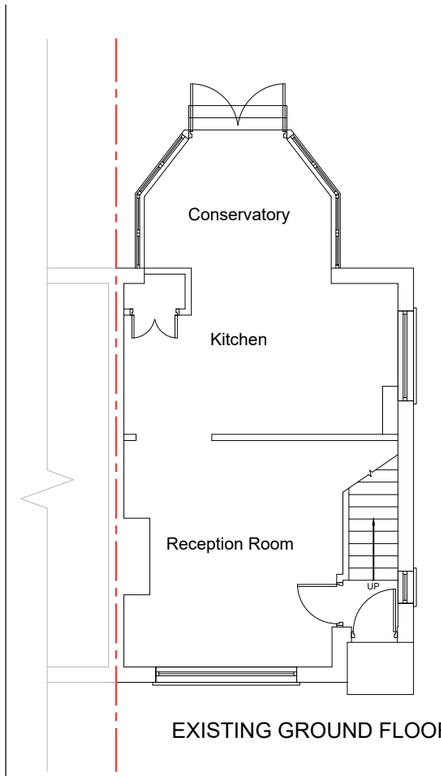

EXISTING GROUND FLOOR PLAN

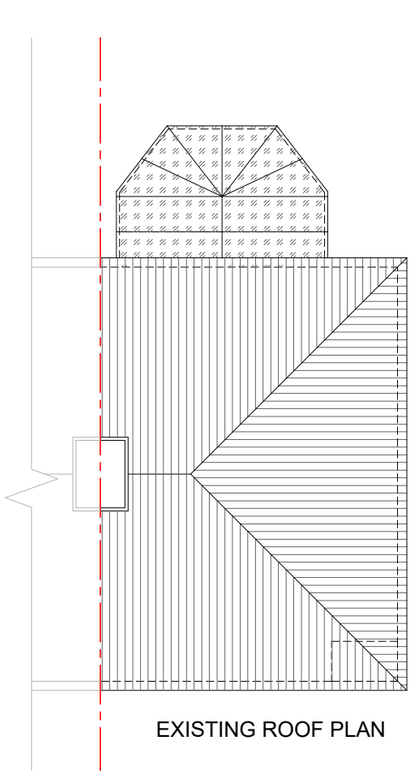

EXISTING ROOF PLAN

0 1 2 3 4 5 6 7 8 9 @ A3 10m 1:100

SINGLE STOREY REAR & SIDE EXTENSION PLUS FRONT PORCH AT 51 PARKFIELD CRESCENT, RUISLIP HA4 0RD

SCALE: 1:100 @ A3

DATE:AUG-2026

DRAWING NO: HS/530/01

CLIENT:

MR ANGAD FLORA

Chani Sira
Building Designs
Mobile No. 07930146381

This Drawing is Copyright and may not be reproduced or copied, in whole or in part, without express permission.
Contractor/Builder to check all dimension on site, Before commencement of any works. Figured dimension only to be used.

EXISTING FRONT ELEVATION

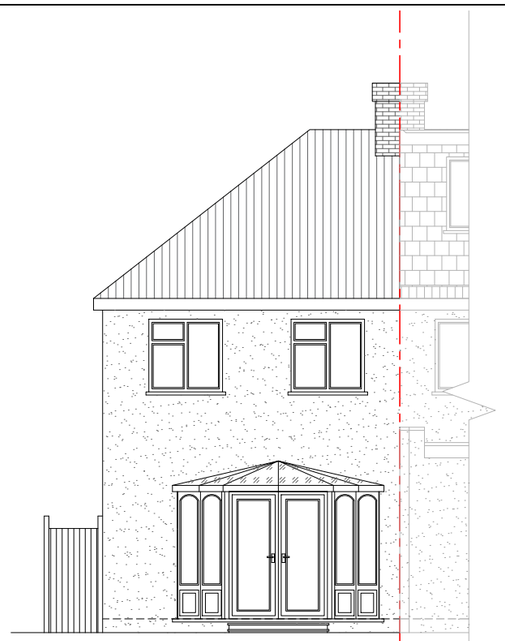

EXISTING REAR ELEVATION

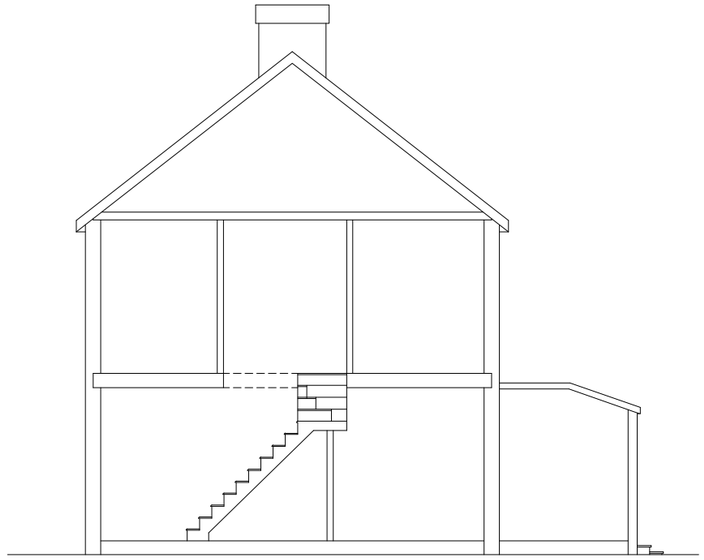

EXISTING RIGHT SIDE SECTION

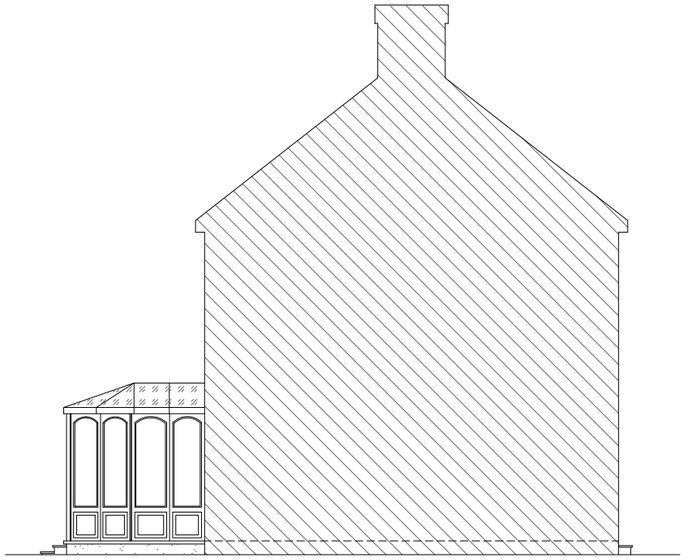

EXISTING LEFT SIDE ELEVATION

EXISTING RIGHT SIDE ELEVATION

0 1 2 3 4 5 6 7 8 9 @ A3 10m 1:100

SINGLE STOREY REAR & SIDE EXTENSION PLUS FRONT PORCH AT 51 PARKFIELD CRESCENT, RUISLIP HA4 0RD

SCALE: 1:100 @ A3

DATE: AUG-2026

DRAWING NO: HS/530/02

CLIENT:

MR ANGAD FLORA

Chani Sira
Building Designs
Mobile No. 07930146381

This Drawing is Copyright and may not be reproduced or copied, in whole or in part, without express permission.
Contractor/Builder to check all dimension on site, Before commencement of any works. Figured dimension only to be used.

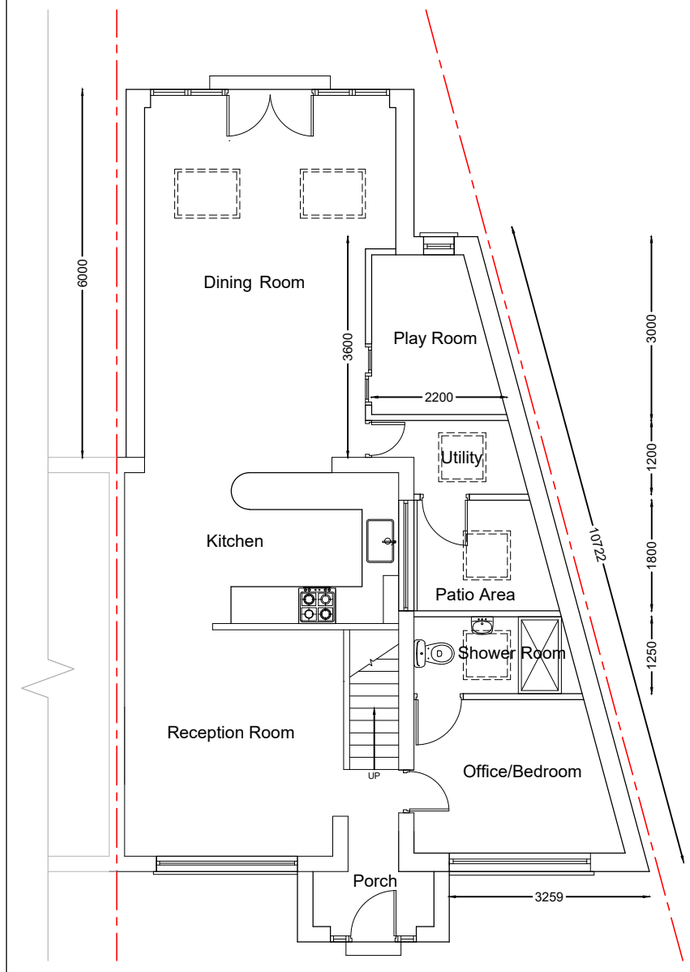

PROPOSED GROUND FLOOR PLAN

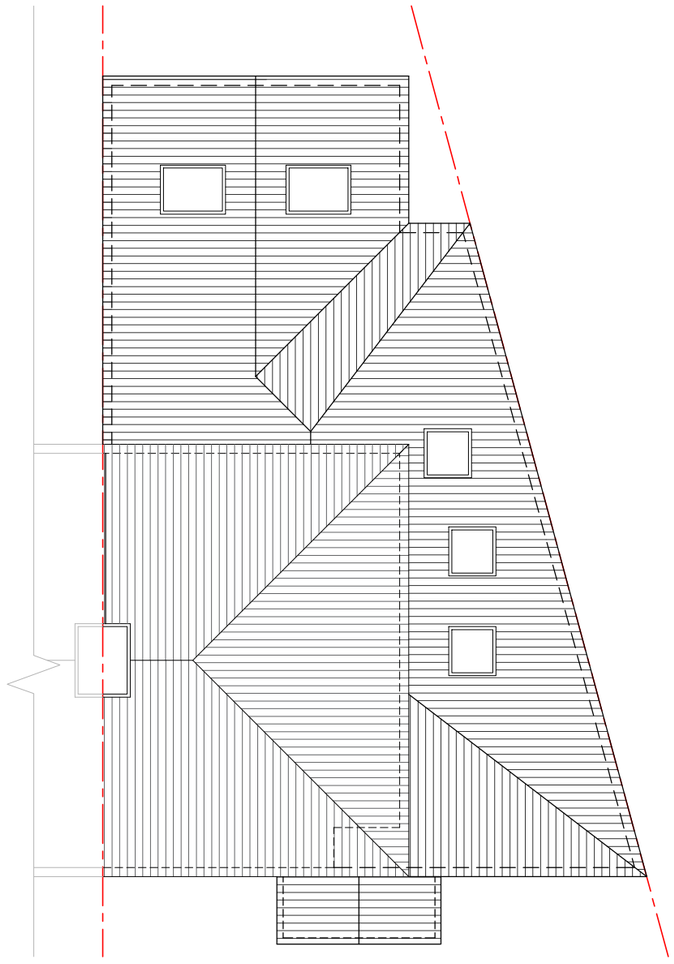

PROPOSED ROOF PLAN

Rev-A - Date AUG-26 - REVISED IN ACCORDANCE WITH PLANNING REQUIREMENTS

0 1 2 3 4 5 6 7 8 9 @ A3 10m 1:100

SINGLE STOREY REAR & SIDE EXTENSION PLUS FRONT PORCH AT 51 PARKFIELD CRESCENT, RUISLIP HA4 0RD

SCALE: 1:100 @ A3

DATE:AUG-2026

DRAWING NO: HS/530/03-Rev-A

CLIENT:

MR ANGAD FLORA

Chani Sira
Building Designs
Mobile No. 07930146381

This Drawing is Copyright and may not be reproduced or copied, in whole or in part, without express permission.
Contractor/Builder to check all dimension on site, Before commencement of any works. Figured dimension only to be used.

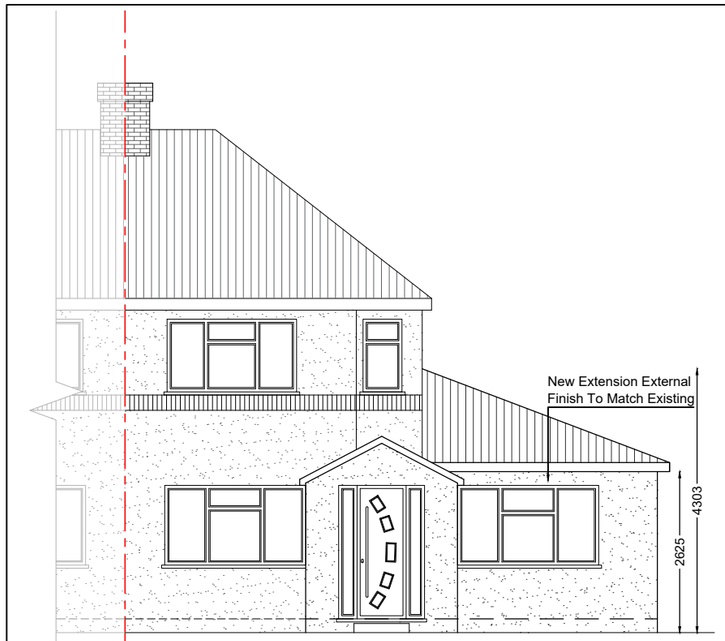

PROPOSED FRONT ELEVATION

PROPOSED REAR ELEVATION

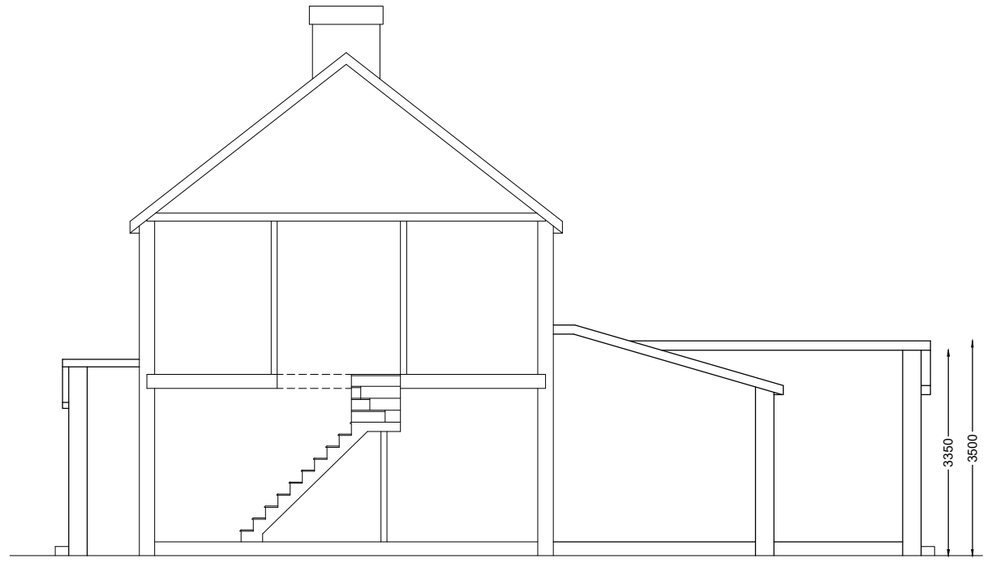

PROPOSED RIGHT SIDE SECTION

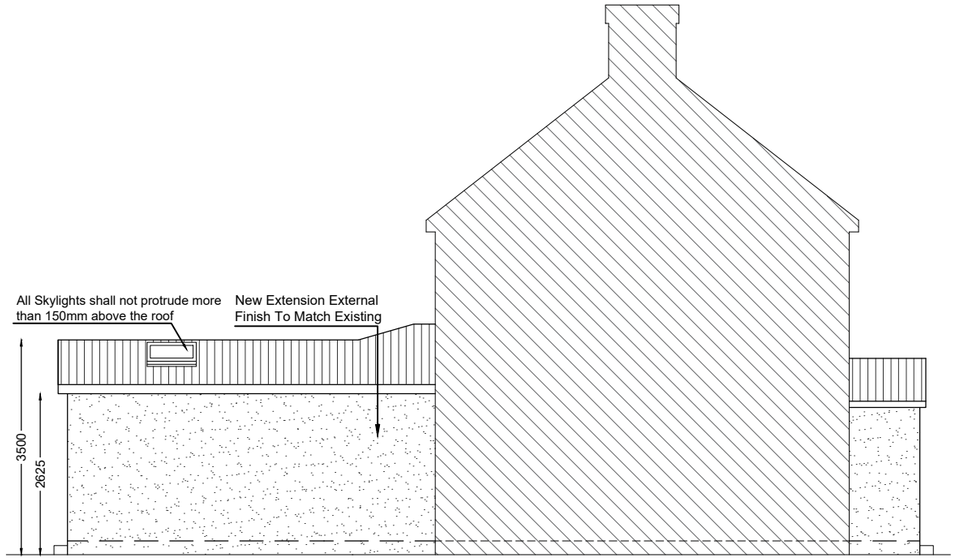

PROPOSED LEFT SIDE ELEVATION

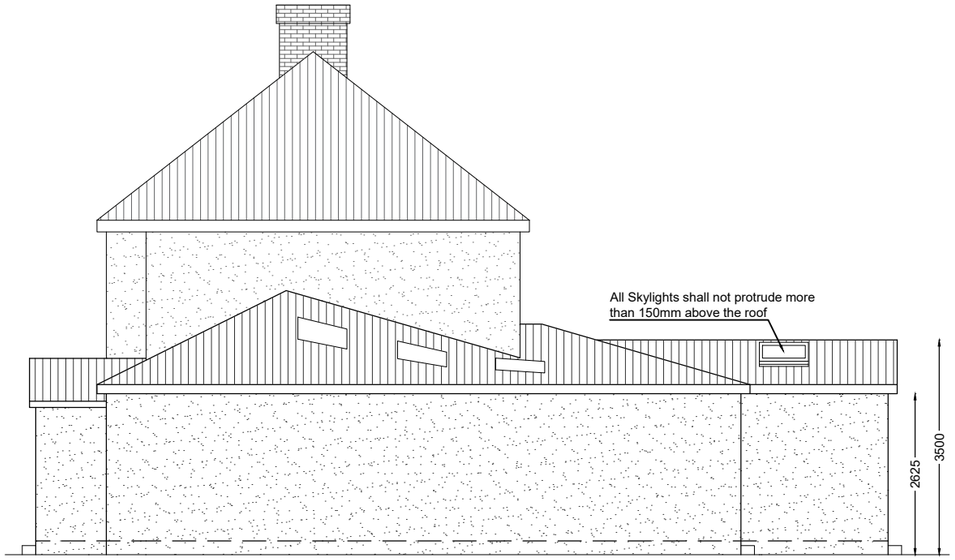

PROPOSED RIGHT SIDE ELEVATION

Rev-A - Date AUG-26 - REVISED IN ACCORDANCE WITH PLANNING REQUIREMENTS

0 1 2 3 4 5 6 7 8 9 @ A3 10m 1:100

SINGLE STOREY REAR & SIDE EXTENSION PLUS FRONT PORCH AT 51 PARKFIELD CRESCENT, RUISLIP HA4 0RD

SCALE: 1:100 @ A3

DATE:AUG-2026

DRAWING NO: HS/530/04-Rev-A

CLIENT:

MR ANGAD FLORA

Chani Sira
Building Designs
Mobile No. 07930146381

This Drawing is Copyright and may not be reproduced or copied, in whole or in part, without express permission.
Contractor/Builder to check all dimension on site, Before commencement of any works. Figured dimension only to be used.