

DO NOT SCALE FROM THIS DRAWING. ALL DIMENSIONS TO BE CHECKED ON SITE. ANY DISCREPANCIES MUST BE REPORTED TO THE ARCHITECT FOR VERIFICATION PRIOR TO COMMENCEMENT OF THE EFFECTED WORKS. IF IN DOUBT ASK. THIS DRAWING IS COPYRIGHT.

Rev No	Date	Revision note
P1	07.06.2016	Preliminary issue.

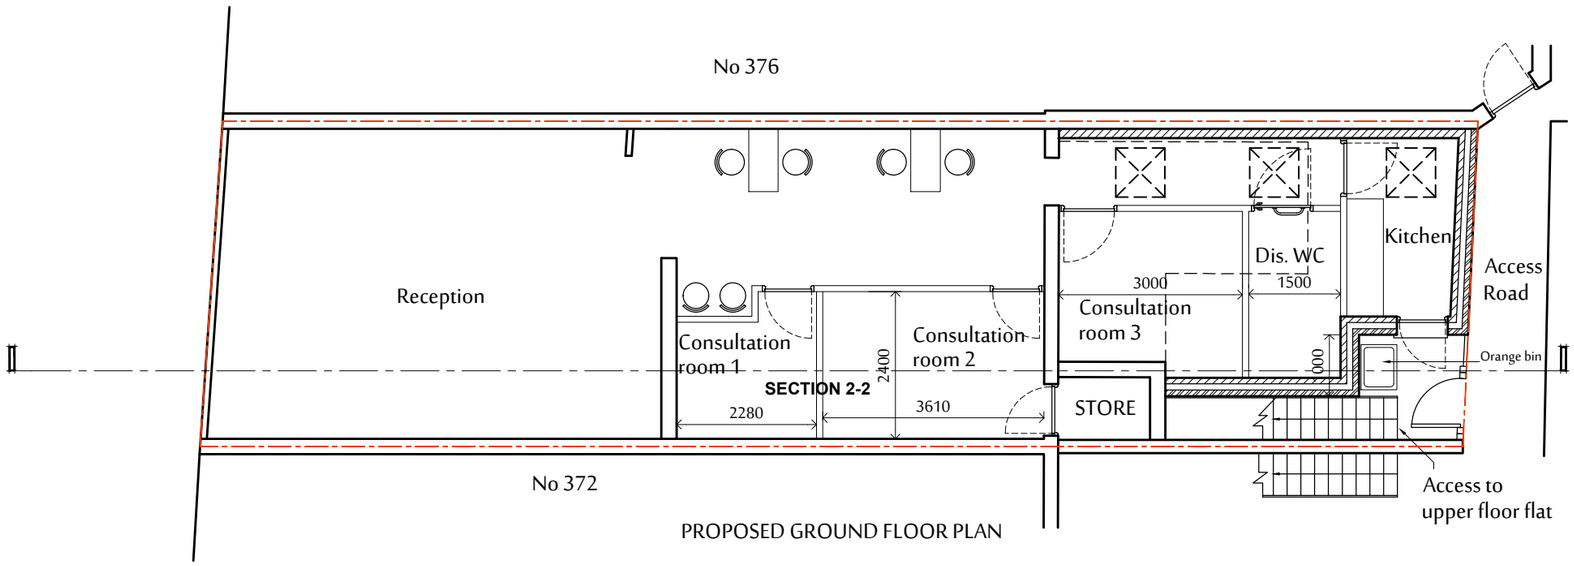

PROPOSED GROUND FLOOR PLAN

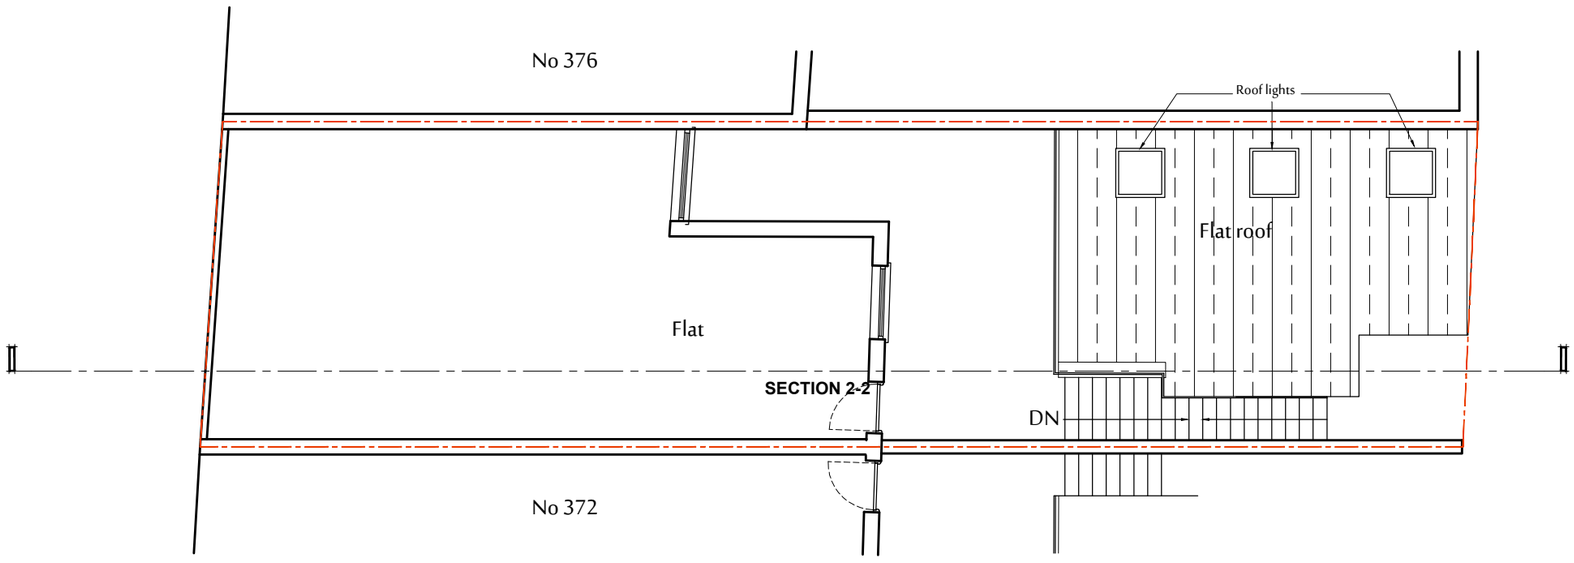

PROPOSED FIRST FLOOR PLAN

SCALE - METRES
0 1 2 3 4 5 6
0 5 10 15 20
SCALE - FEET

jpb architects
CEDAR HOUSE
VINE LANE HILLINGDON
UXBRIDGE UB10 0NF
TEL : (01895) 272 446
FAX : (01895) 272 483
EMAIL : admin@jpbarchitects.co.uk

JOB TITLE
EYEWISE
374 LONG LANE
HILLINGDON
LONDON
UB10 9PG

DRG TITLE
PROPOSED FLOOR PLANS

SCALE		DATE
1:100 @ A3		MAY '16
JOB NO.	DRG NO.	REV
10783	111	P1