


EXISTING GROUND FLOOR PLAN

Scale 1:100

Metres

0 1 2 3 4 5 6 7 8 9 10

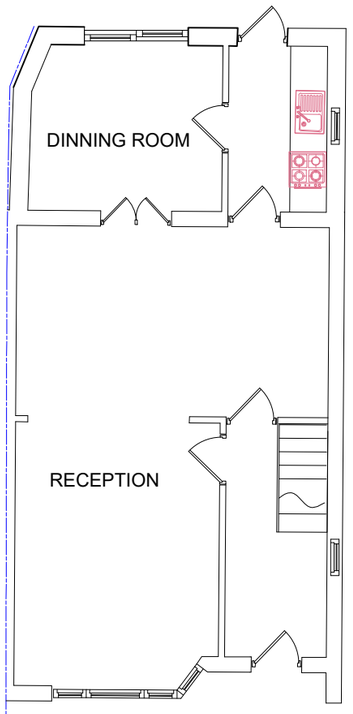


EXISTING FIRST FLOOR PLAN




PROPOSED GROUND FLOOR PLAN

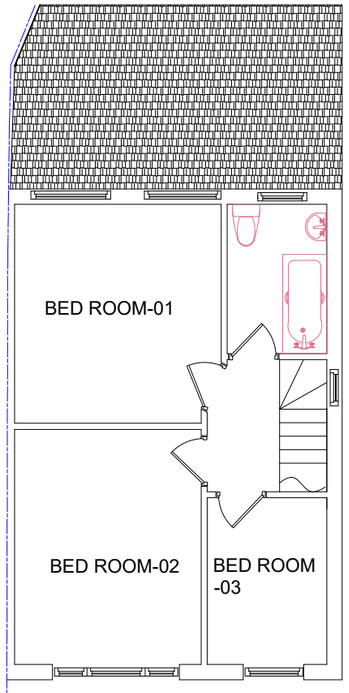


PROPOSED FIRST FLOOR PLAN

TITLE: SIDE DOUBLE STORY EXTENSION

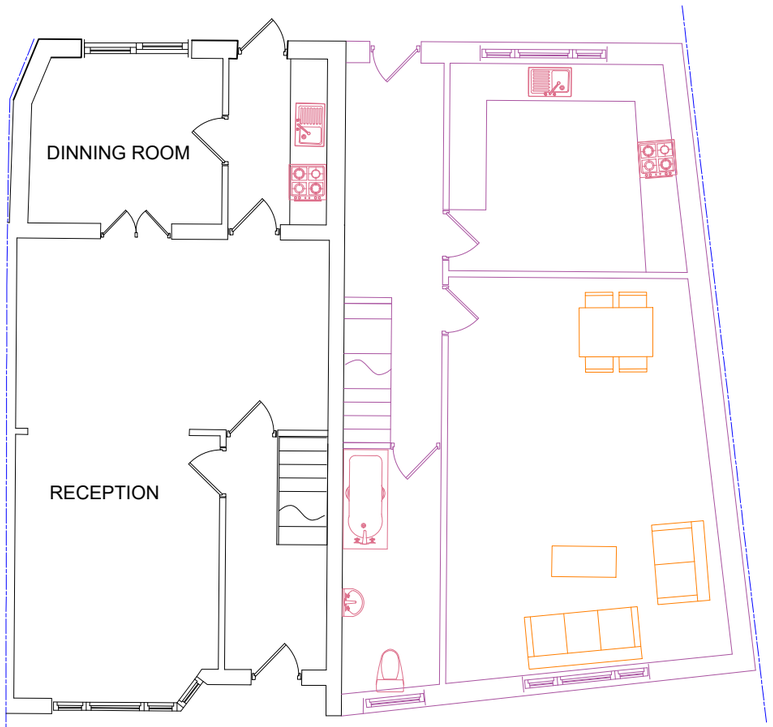NAME : NIBIYA RODRIGO

ADDRESS : 35 CRAVEN CLOSE
HAYES, UB4 0SB

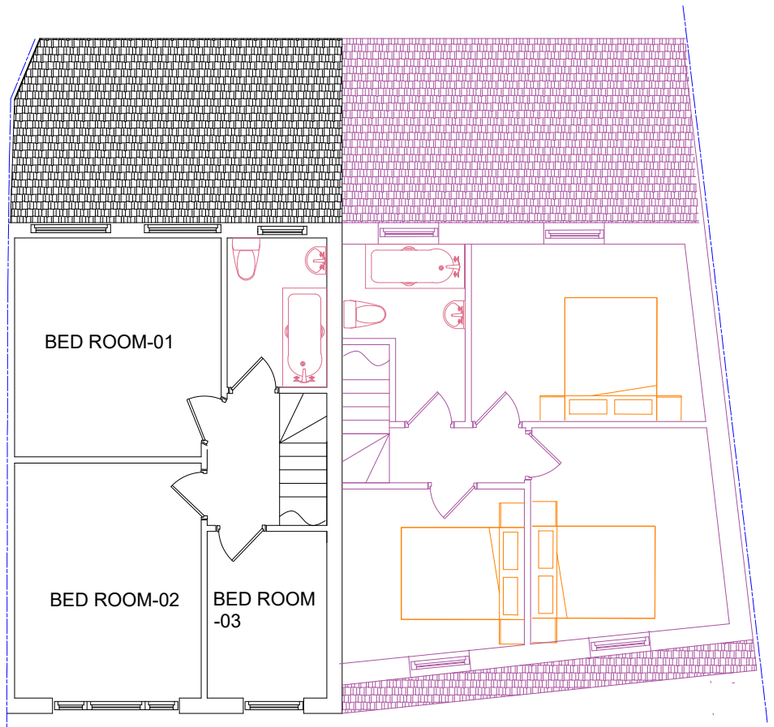Drg No : EXE 001

Drwn By: T.P

Scale : 1:100

Date : 01.05.2025

Page : 01