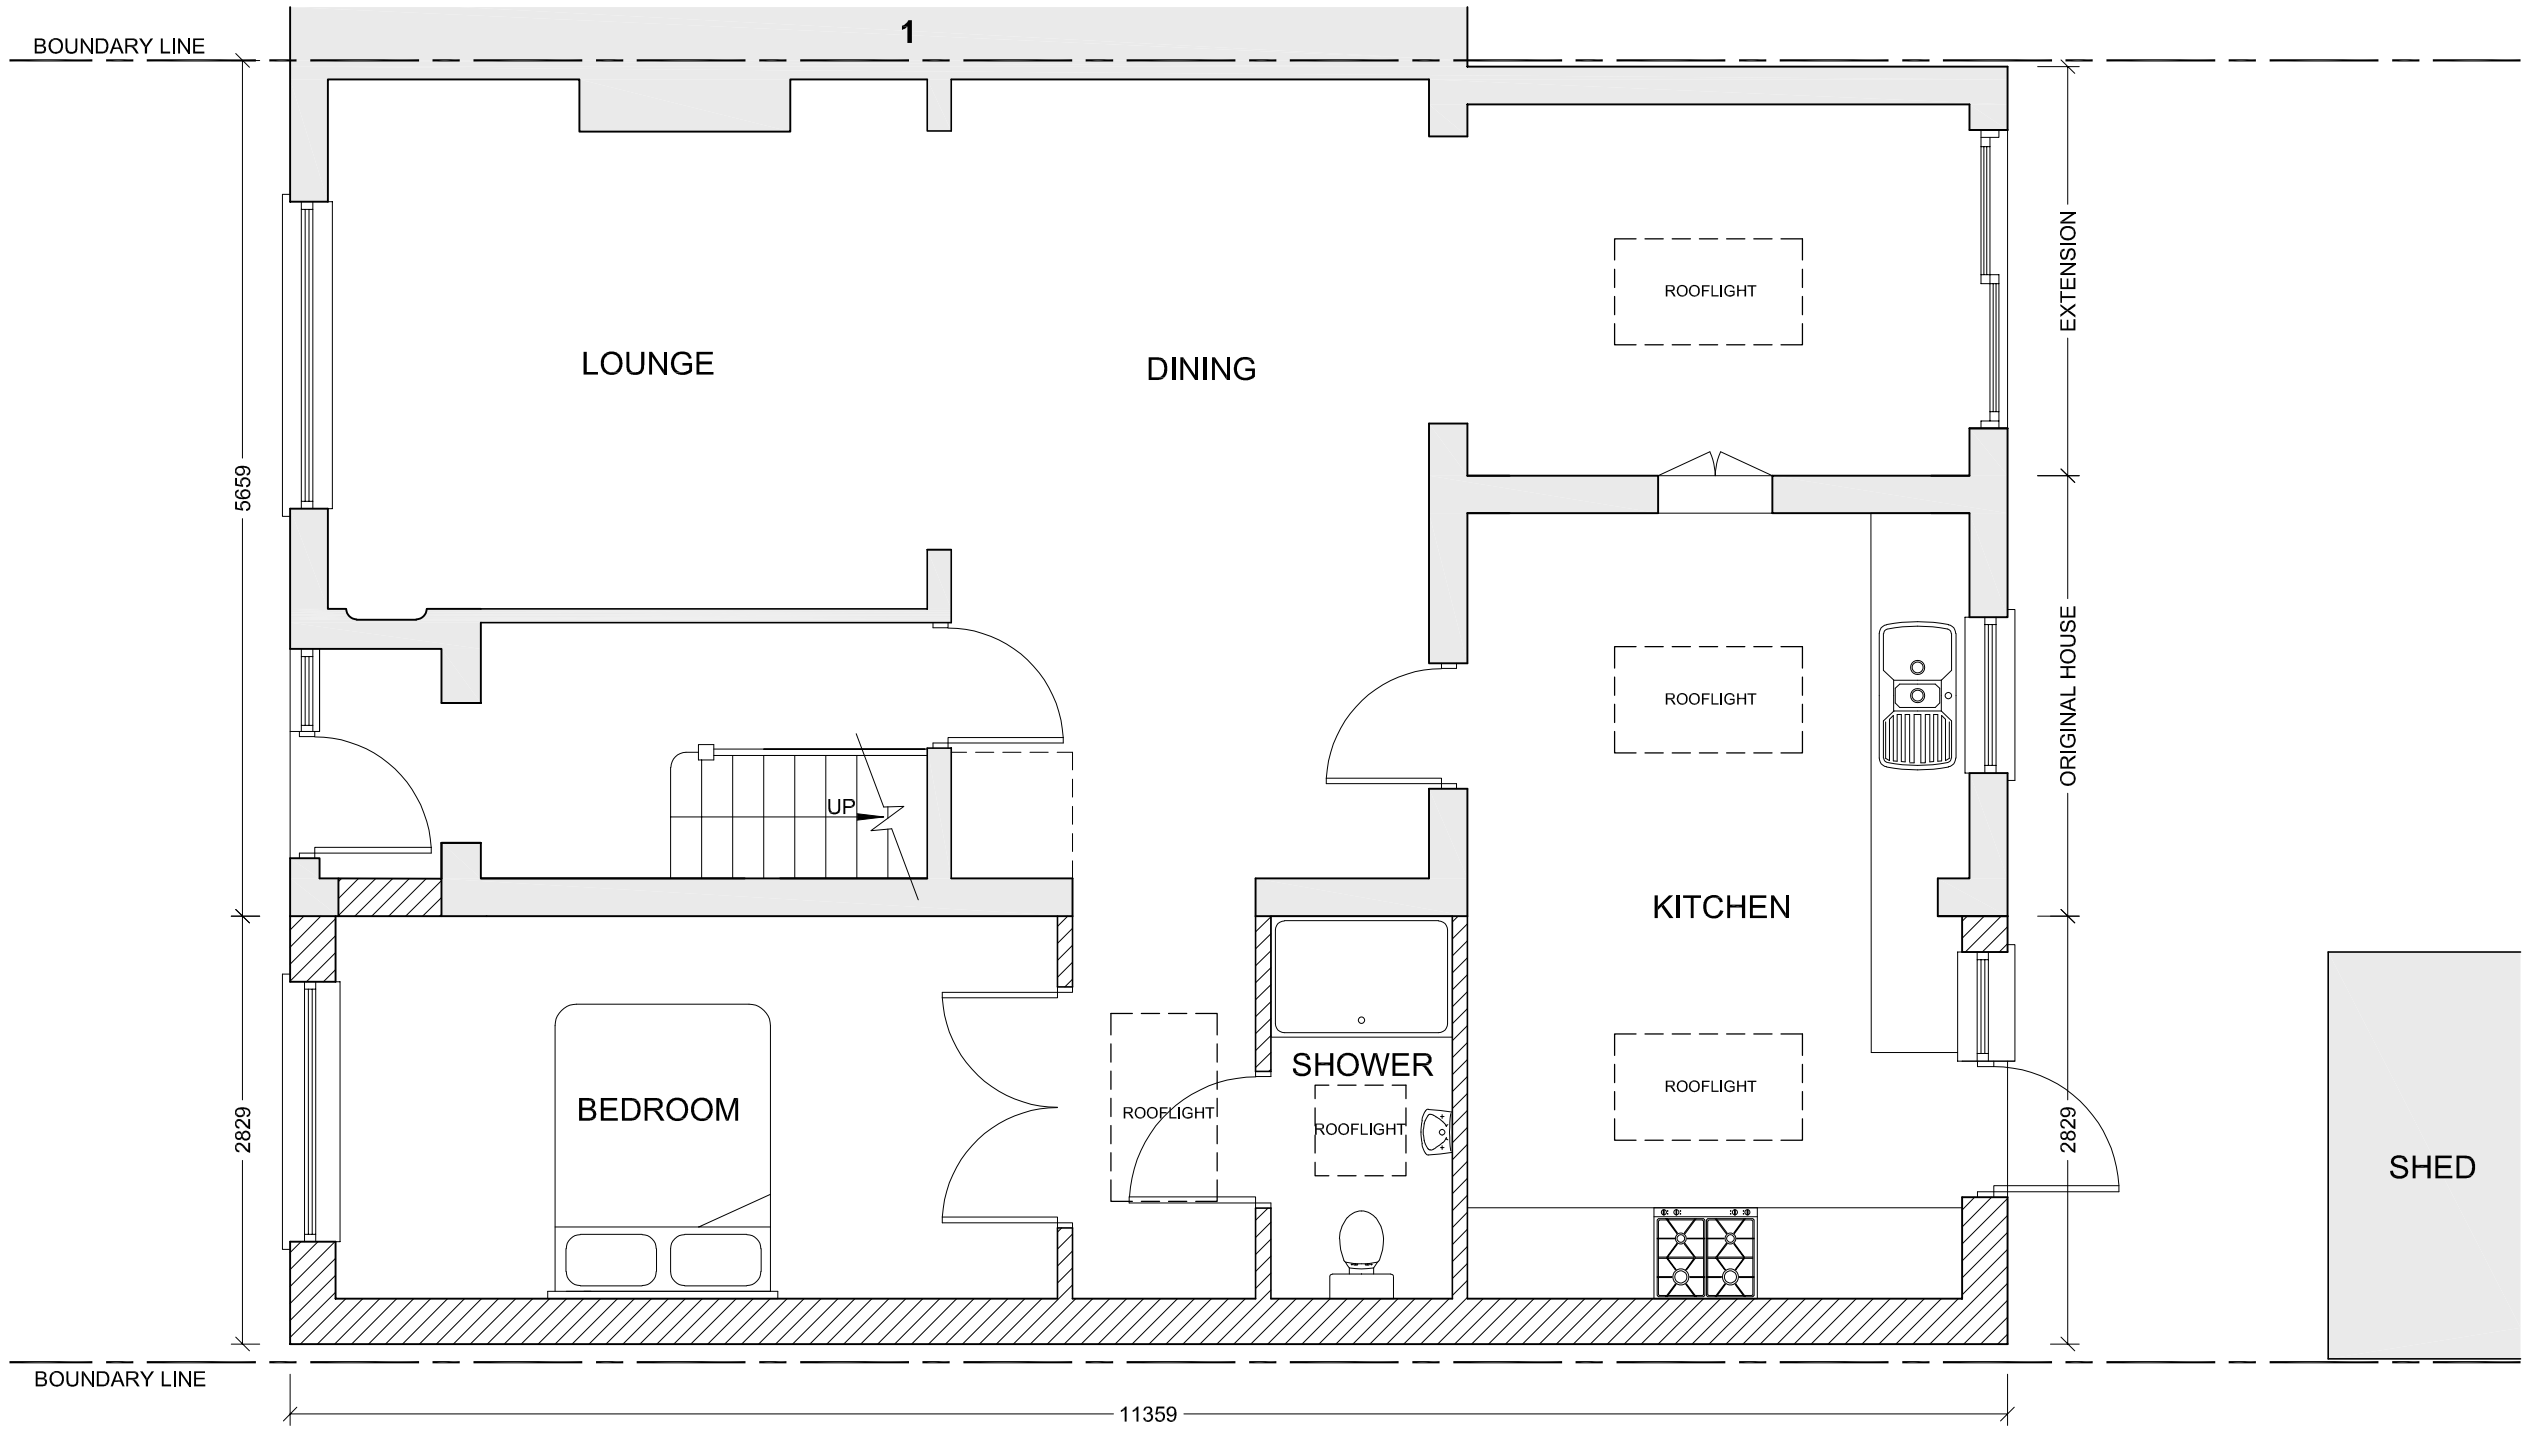


N

0 Metres 1.0 1.5 2.0

Scale 1:50

KITCHEN DOOR	JAN 2022	C
DIMENSIONS	DEC 2021	B
SHOWER	DEC 2021	A
AMENDMENTS	DATE	REV.

Dimensions, areas and levels where given are only approximate and subject to site survey.
All dimensions are to be checked on site. Figured dimensions only are to be taken from this drawing.
This drawing is to be read in conjunction with all relevant consultants and/or specialists drawings/documents and any discrepancies or variations are to be notified to the architect before the affected work commences. This drawing is copyright and remains the property of the Architects.

bernard murray design
chartered architect
WWW.BMURRAYDESIGN.CO.UK
78 BRIDGE ROAD, UXBRIDGE, MIDDLESEX UB82QW
TEL: 07958 471714 EMAIL: BMURRAYDESIGN@YAHOO.CO.UK

PROJECT
3 CROSIER ROAD
ICKENHAM
UB10 8RR

CLIENT
MARTIN POYSER

DRAWING
PROPOSED GROUND FLOOR PLAN

SCALE	1:50 @ A3	DRAWING NUMBER	REV.
DATE	NOV 2021	1161-4	C
DRAWN	BM		