



Proposed Front Elevation



Proposed Rear Elevation

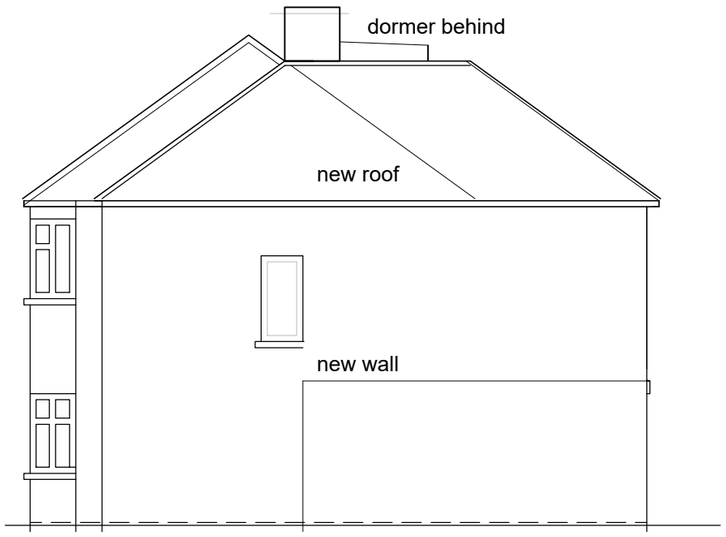

Proposed Side Elevation

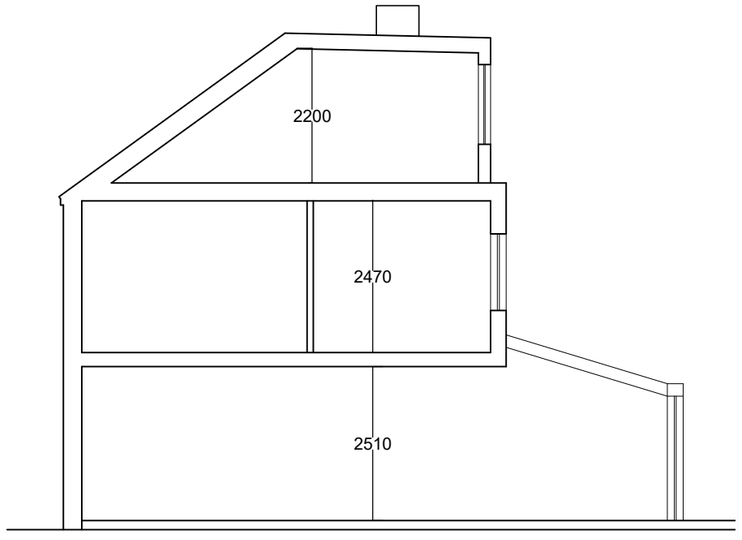

50
20
10
5
2
0 scale 1:500
m 0 2 5 10 20 50

Notes: -

Do not scale from this drawing for any other purpose than planning. If no authorisation signature present drawing is for reference only. This drawing or part thereof is not to be copied without Agenda 21 Architects Studio written consent. Figured dimensions only are to be taken from this drawing. All dimensions to be checked on site by main contractor prior to commencement. All discrepancies to be reported to the Architect immediately. If in doubt, ask. © This drawing is the copyright of Agenda 21 Architects Studio Ltd.

key plan

rev	date	by	note
	06.10.26	AS	Issued for Householder Planning App

PLANNING

54 Bempton Drive
HA4 9DD
project name

Ms Arnold
client name

Proposed Elevations
drawing title

947-200-L-X01
drawing number — revision

job reference	scale	architect	drawn by
0947	1:100 @ A3	JL	JL

agenda 21 architects studio
2-4 Sebastian Street London EC1V 0HE
t. 020 7687 6001 f. 020 7687 6002 e. info@agenda21arch.com