© Copyright Dusek Design Associates Ltd

NOTES

1. All dimensions are to be checked on site prior to the commencement of work and any discrepancy is to be reported to the construction manager before construction.

2. All work is to comply with current Building Regulations and allied legislation.

3. All contractors and sub-contractors must ensure that they have the latest issue of this drawing and details before the commencement of work on site.

4. All materials are to be used and installed in strict compliance with the relevant manufacturers instructions and recommendations.

5. All works on site, managed and implemented as a result of the designs indicated on this drawing, are to be given full consideration for compliance with the Health and Safety CDM Regulations in respect of design and implementation on site and no works are to be undertaken if it is considered that compliance with the Building Regulations cannot be achieved.

6. All dimensions shown in millimetres.

7. Footprint of buildings shown at 10m above ground level.

PROPOSED REAR ELEVATION - 1:100

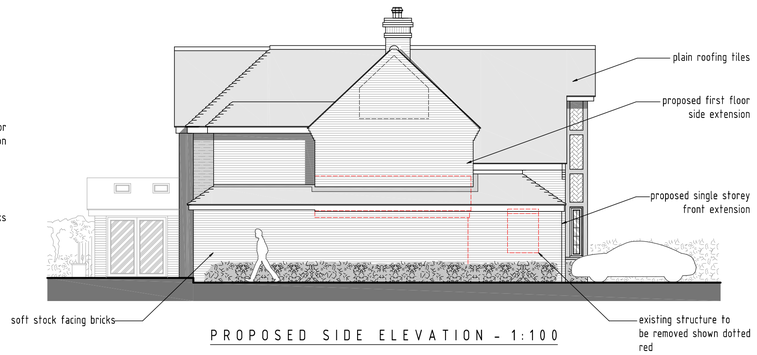

PROPOSED SIDE ELEVATION - 1:100

PROPOSED FRONT ELEVATION - 1:100

PROPOSED SIDE ELEVATION - 1:100

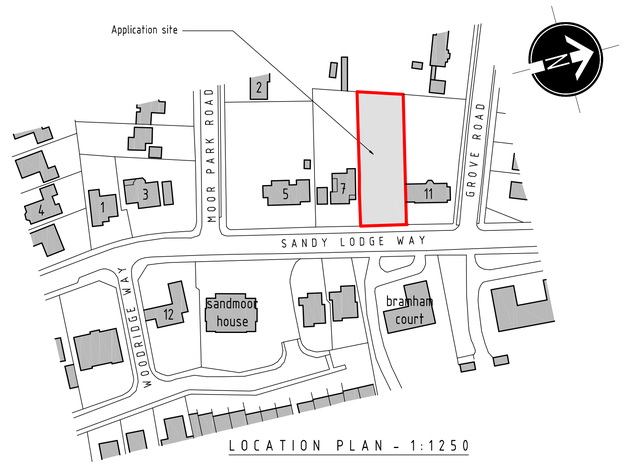

LOCATION PLAN - 1:1250

1:1250 SCALE BAR (m)

0 25 50 75 100 125

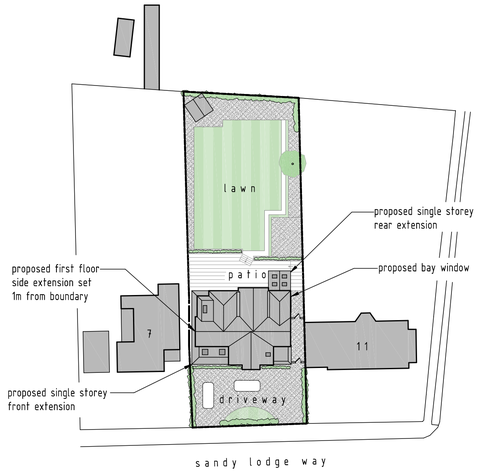

PROPOSED SITE LAYOUT PLAN - 1:500

1:500 SCALE BAR (m)

0 10 20 30 40 50

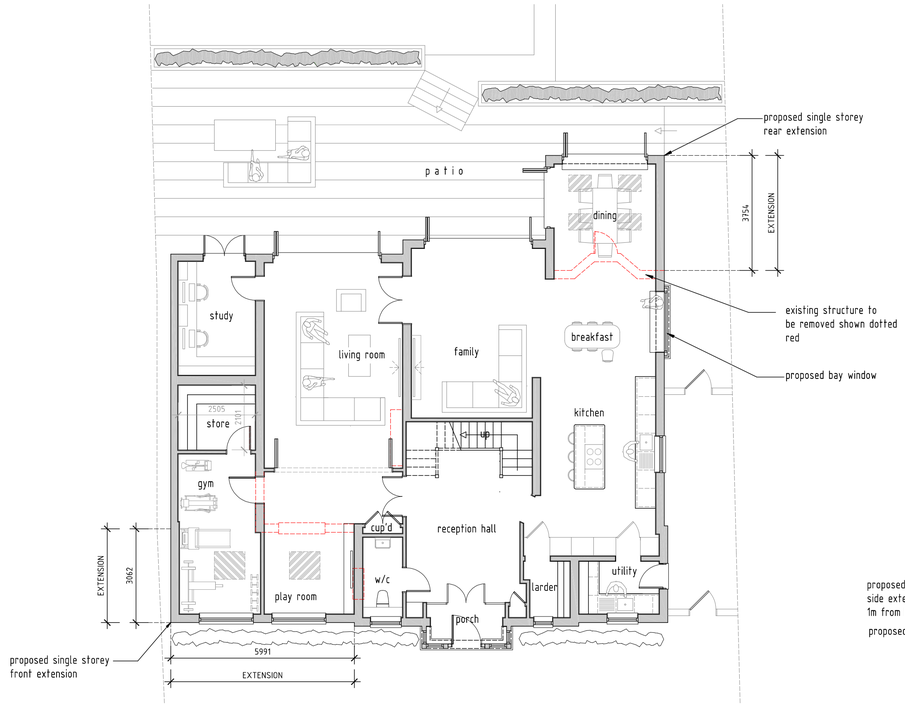

PROPOSED GROUND FLOOR PLAN - 1:100

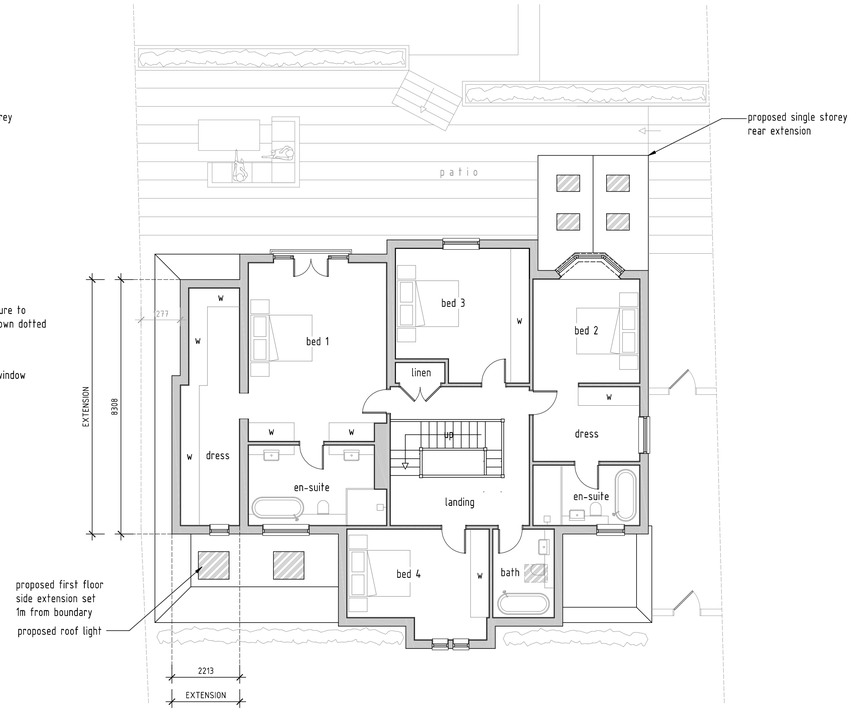

PROPOSED FIRST FLOOR PLAN - 1:100

SCALE BAR (m)

0 2 4 6 8 10

rev:	date:	description:
D	10-01-2022	Client comments incorporated
C	06-12-2021	Client comments incorporated
B	16-11-2021	Client comments incorporated
A	25-06-2021	Client comments incorporated

scale: 1 : 100 A1 date: 01 / 06 / 2021

drawing no: 1375 / P / 2 D drawn: AF

drawing: LOCATION PLAN, PROPOSED SITE PLAN, FLOOR PLANS & ELEVATIONS

project: 9 SANDY LODGE WAY NORTHWOOD, HA6 2AH

client: MR PATEL

DDA
DUSEK DESIGN ASSOCIATES LTD
ARCHITECTURE + PLANNING
01895 831 103
info@dusek.co.uk
www.dusek.co.uk

print history: Monday, 10 January, 2022 16:18:26

S:\DUSEK\DWG 1351-1400\1375 9 SANDY LODGE LANE, NORTHWOOD\P\1375 - P - 1.dwg