

NOTE

THIS DRAWING IS THE COPYRIGHT OF AMASIA ARCHITECTS LTD AND MAY NOT BE COPIED, ALTERED OR REPRODUCED IN ANY FORM, OR PASSED TO A THIRD PARTY WITHOUT THE WRITTEN CONSENT OF AMASIA ARCHITECTS LTD. DIMENSIONS SHOULD BE CHECKED AND VERIFIED ON SITE AND ANY DISCREPANCIES SHOULD BE REPORTED TO THE ARCHITECT. USE FIGURED DIMENSIONS ONLY.
IF IN DOUBT ASK FOR CONFIRMATION.


0 5 10

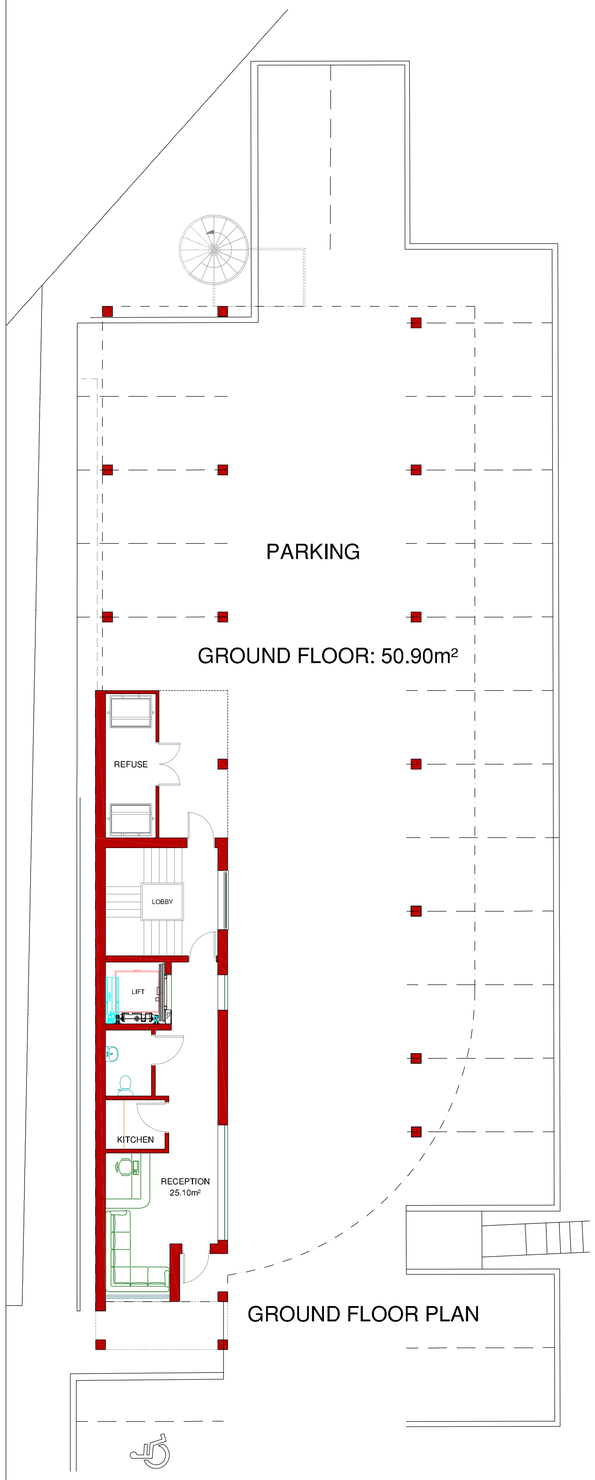


GROUND FLOOR PLAN

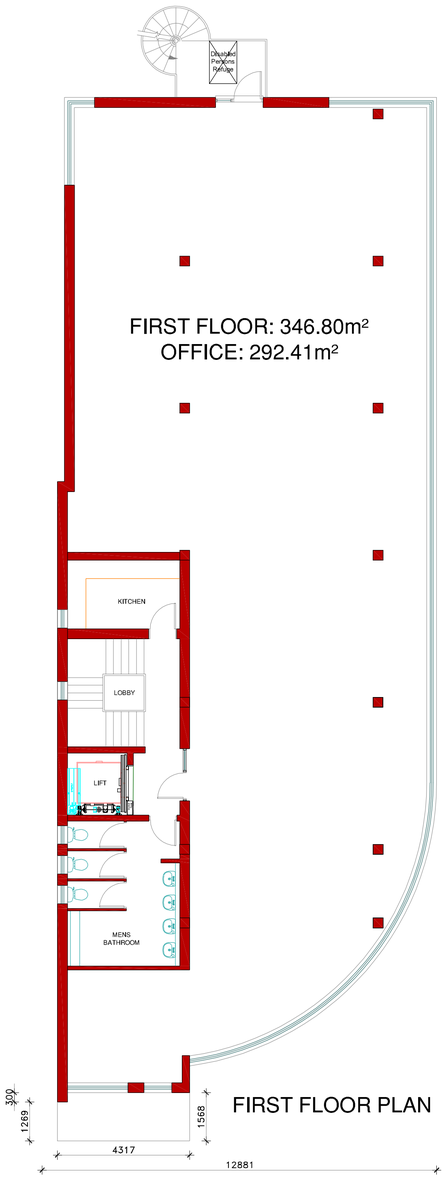

FIRST FLOOR PLAN

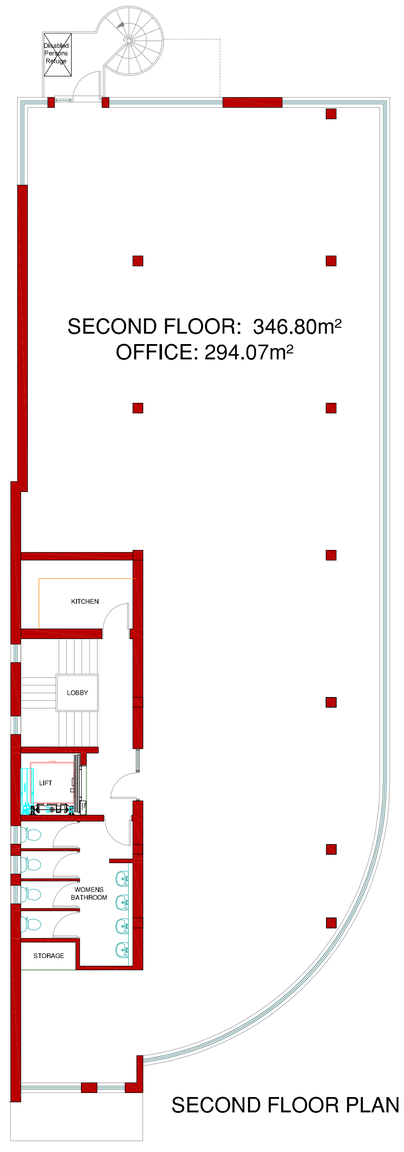

SECOND FLOOR PLAN

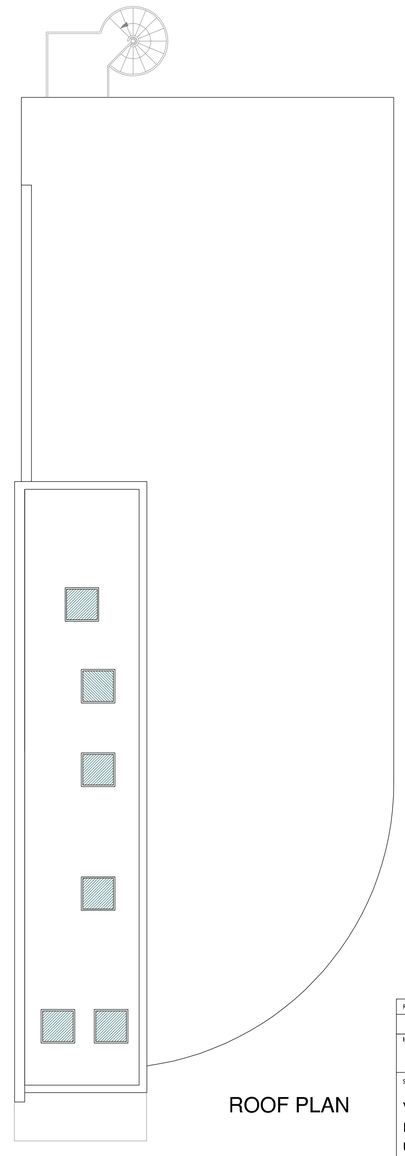

ROOF PLAN

REV.	DESCRIPTION	DRAWN	DATE

REVISIONS

Issued for
PROPOSALS

SITE ADDRESS
WATERSIDE HOUSE
RIVERSIDE WAY
UXBRIDGE
UB8 2YF

CLIENT
HOWARTH HOMES

SCALE	SHEET SIZE	DRAWN	DATE
1-100	A1	MC	SEP 18

DRAWING TITLE
PROPOSED
FLOOR PLANS

DRAWING NUMBER
AAL-18-178-P03

REVISION
-

AMASIA
ARCHITECTS LTD

ALBURY ESTATE
LOWER BARN
WESTON FARM
ALBURY
SURREY
GU5 9BZ

T: 01483 205724

www.amasiaarchitects.com
enquiries@amasiaarchitects.com

Company Reg. No. 6809033
VAT Reg. No. 946 3191 10