
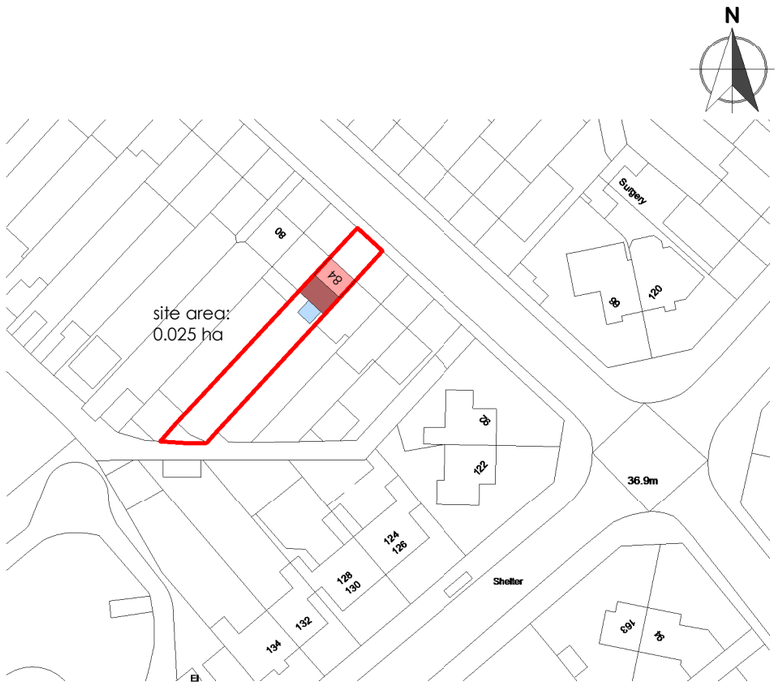


1 Location Plan
2012-L-001 1 : 1000

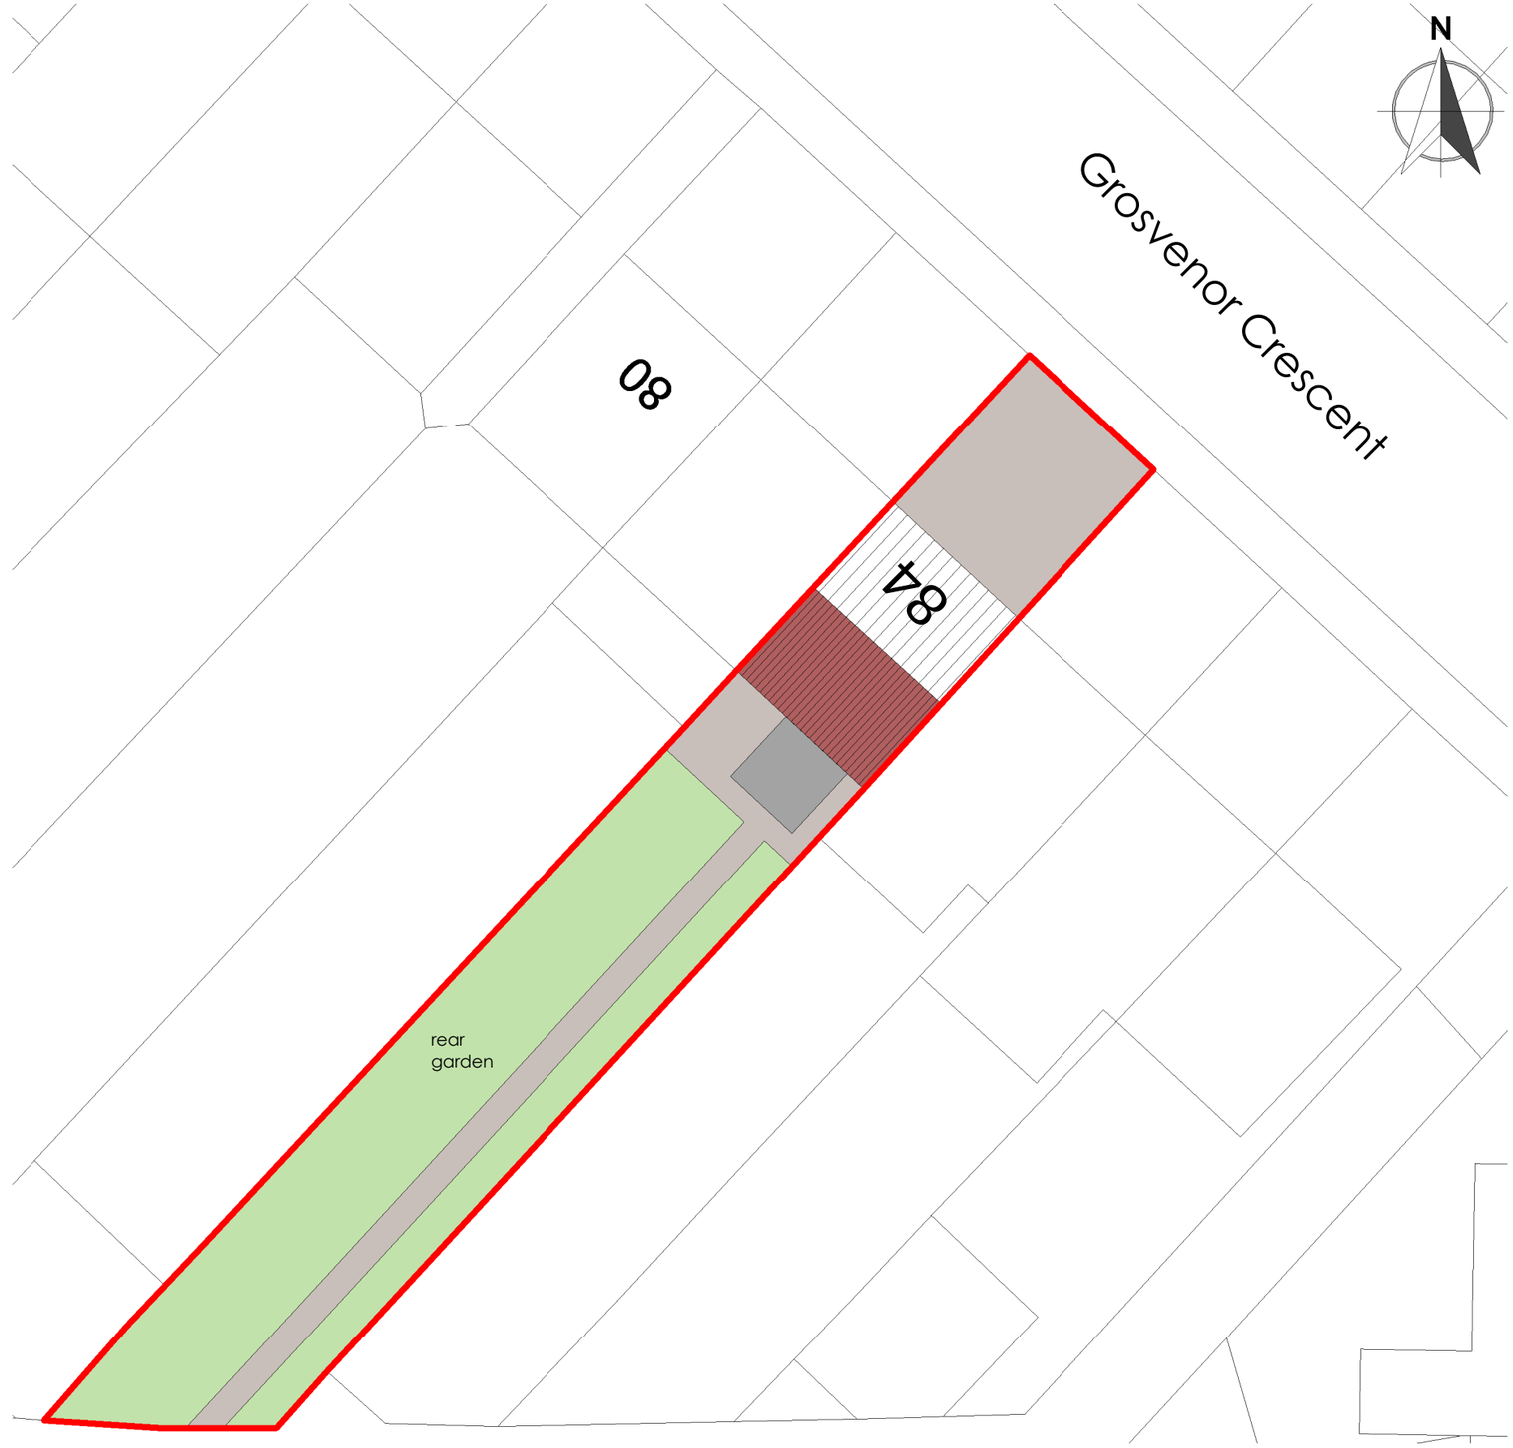

2 Existing Site Plan
2012-L-001 1 : 200

0 1 2 3 4 5 10

Rev. No.	Description	Date

JAINTI ARCHITECTS
15 ARGYLL AVENUE SOUTHALL UB1 3AS
jaintiarchitects@gmail.com m:07701060633

- **Project:** Single Story Rear Extension
- **Address:** 84, Grosvenor Crescent, Uxbridge, UB10 9ET
- **Client:** Amrita Bains
- **Title:** Location Plan and Existing Site Plan
- **Project No:** 20P0511 - 012 • **Drg No:** 2012-L-001 • **Rev:**
- **Scale:** As indicated @A3 • **Date:** 18/12/2014