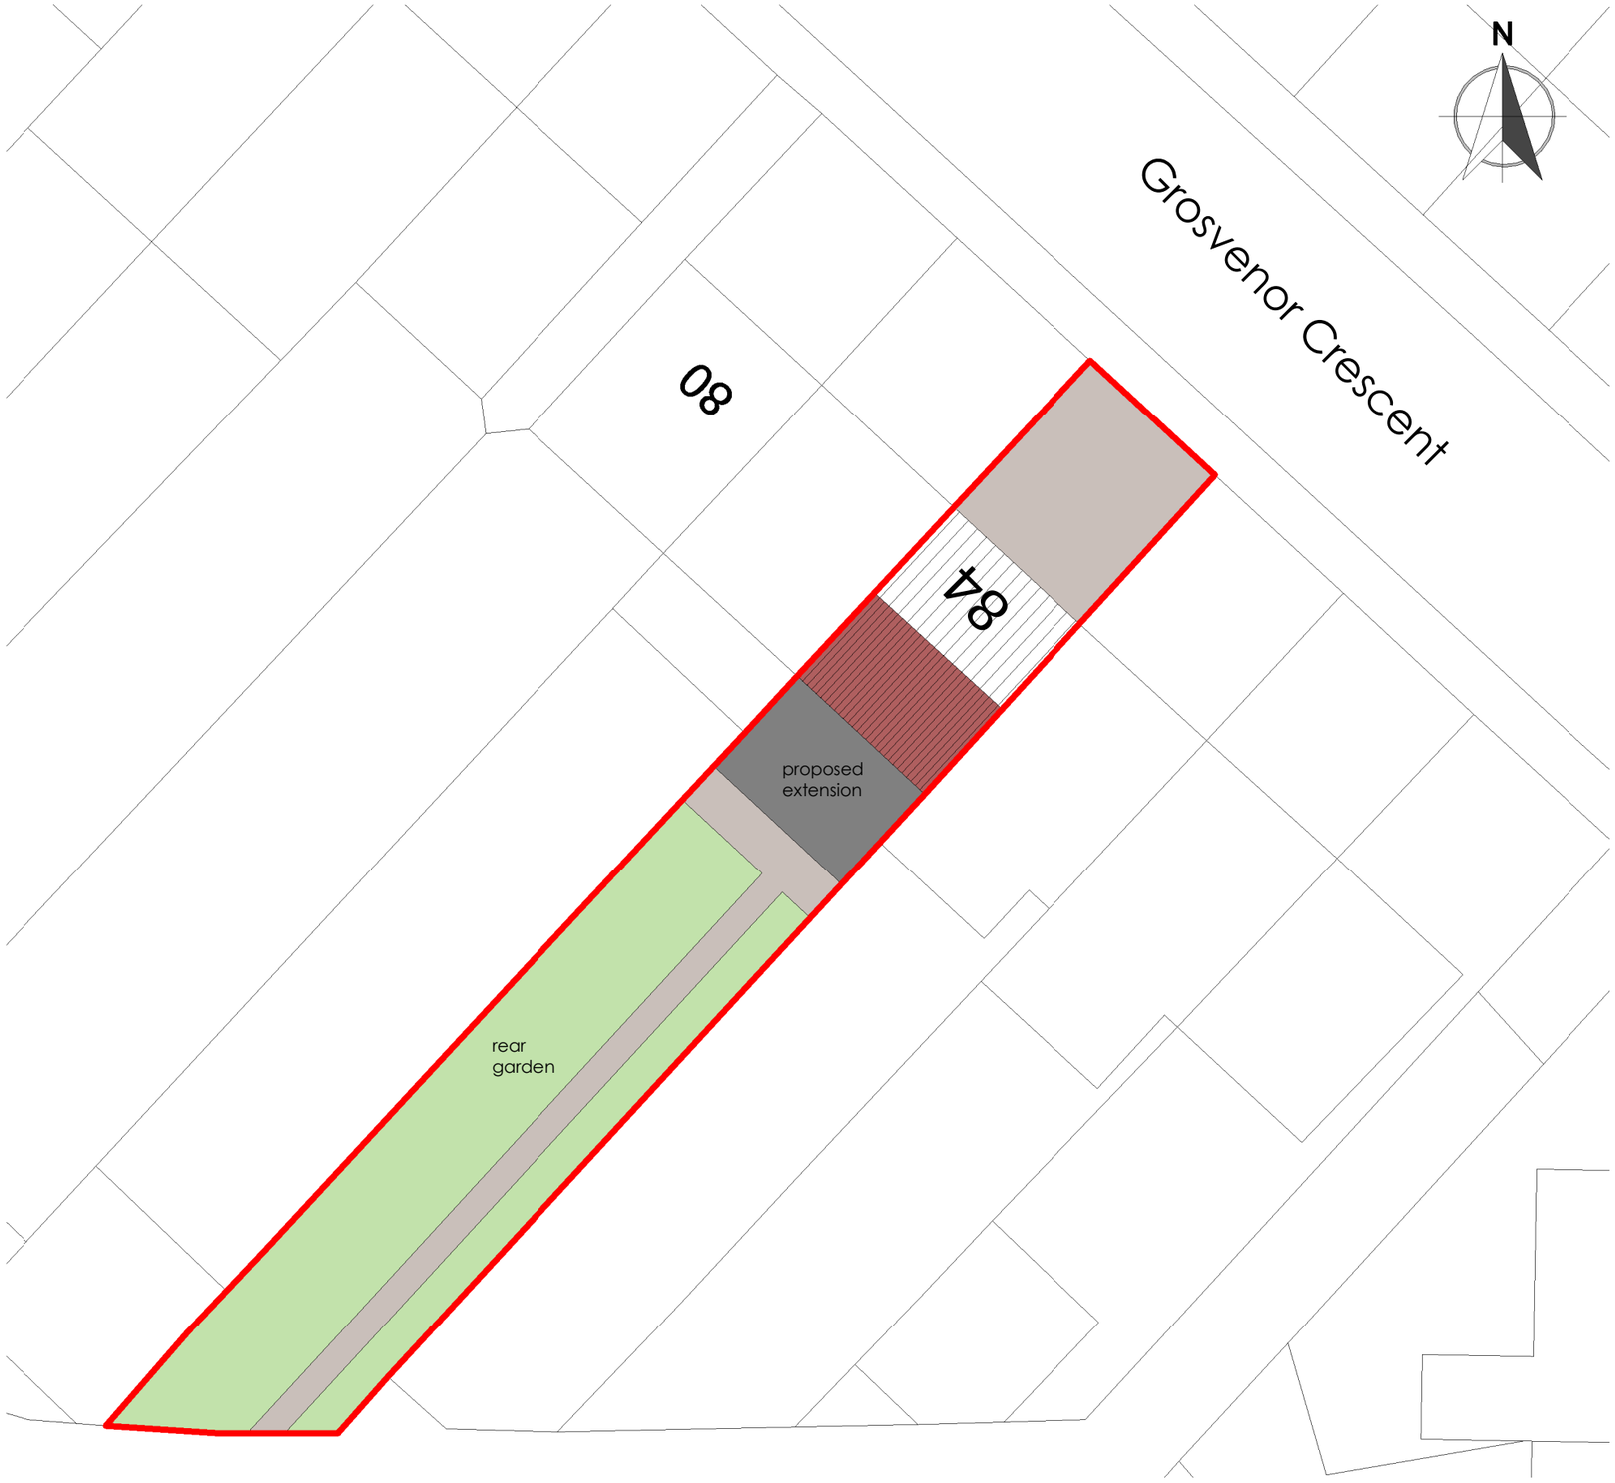


Rev. No.	Description	Date

JAINTI ARCHITECTS
15 ARGYLL AVENUE SOUTHALL UB1 3AS
jaintiarchitects@gmail.com m:07701060633

- **Project:** Single Story Rear Extension
- **Address:** 84, Grosvenor Crescent, Uxbridge, UB10 9ET
- **Client:** Amrita Bains
- **Title:** Proposed Site Plan
- **Project No:** 20P0511 - 012 • **Drg No:** 2012-L-101 • **Rev:**
- **Scale:** 1 : 200 @A3 • **Date:** 18/12/14