© Copyright

Copyright of this drawing belongs to & is vested in TDA INTERIORS CENTRAL LTD and may not be reproduced or distributed in any way or for any purpose without written consent by TDA INTERIORS CENTRAL LIMITED. Any persons, firm or company unlawfully reproducing or distributing this drawing or in anyway infringing the copyright therein will be prosecuted.

This document is the property of TDA INTERIORS CENTRAL LIMITED. Copyright is reserved by them, and the drawing is issued on the condition that it is not copied, reproduced or retained by, nor disclosed to any unauthorised person, either wholly or in part, without the consent in writing from TDA INTERIORS CENTRAL LIMITED.

All dimensions to be checked by contractor on site before commencement of works. Do not scale from this drawing. Any discrepancies are to be notified to the Project Manager immediately.

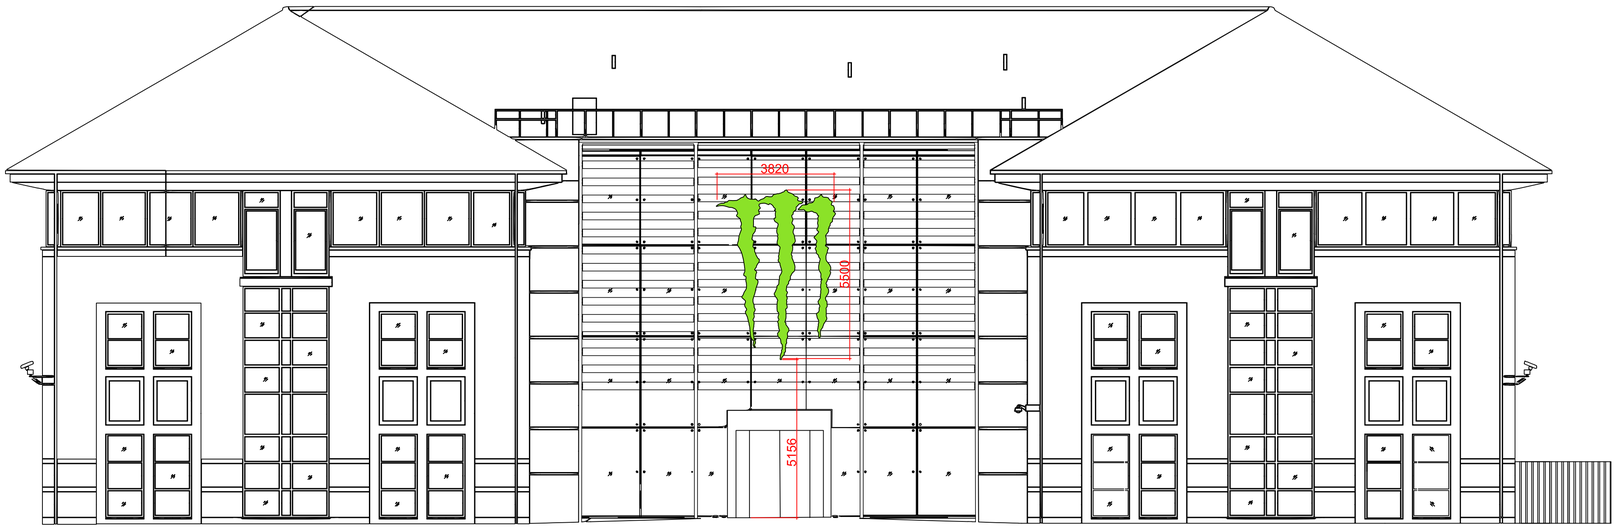

Proposed front elevation (north) - scale 1:100

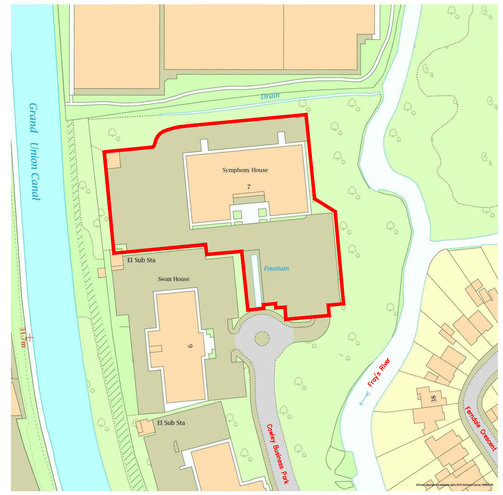

Location plan - scale 1:1250

Site boundary highlighted with red line
The Gate was previously known as Symphony House

Photograph of existing front of building

1no 3D grey painted metal built-up with acrylic front panel. Faced with a translucent vinyl digital print.

Overall size 3.82m w x 5.5m h x 100mm d.
Constructed in three seperate sections due to size.
Five horizontal brackets 5100 w x 50 h 100mm d with angle bracket welded to each end.
Brackets will span between existing structural posts.
Final construction method to be agreed.

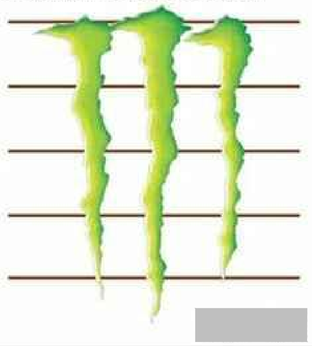

Details of proposed signage - not to scale

Rev	Description	Date	By	Chk'd
B	Sizes added	28.08.19	so	pk
A	Signage non illuminated	22.07.19	so	pk

- Client -
MONSTER ENERGY

- Project Title -
THE GATE
COWLEY BUSINESS PARK
UXBRIDGE

- Drawing Title -
PROPOSED EXTERNAL SIGNAGE

- Scale -	- Date -
VARIOUS	01.07.19
- Design / Drawn By -	- Checked By / Date -
SA	KK

Drawing No.	Building	Floor	Detail	Revisions
C4352	1	0	SI	B

- Client Approval -

- Approved By -	- Date -

External Signage