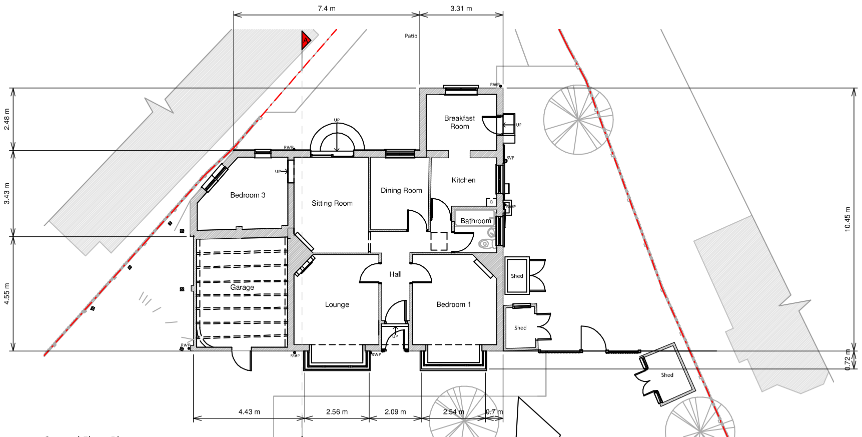

Ground Floor Plan

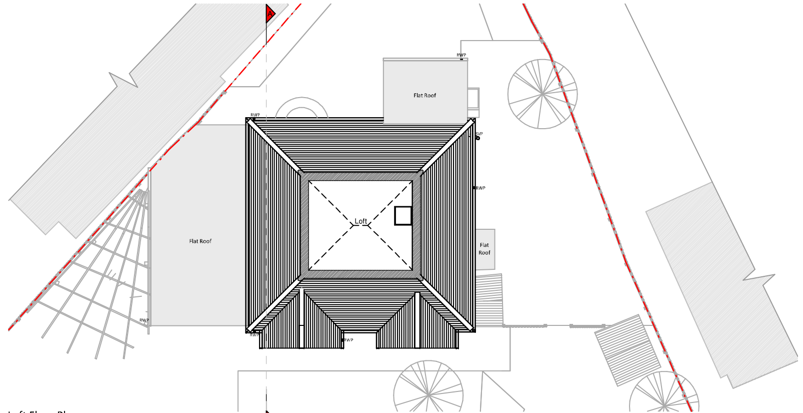

Loft Floor Plan

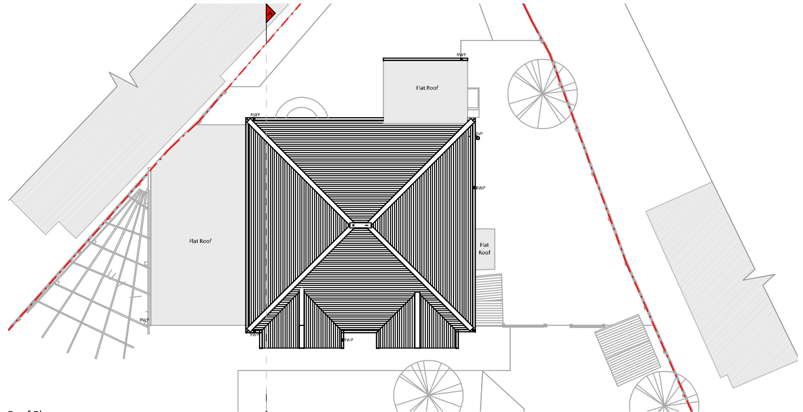

Roof Plan

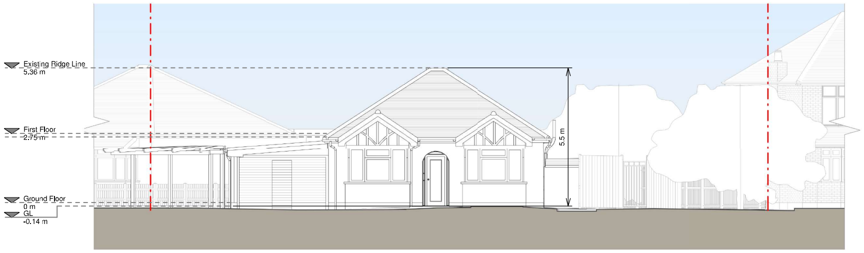

Front Elevation

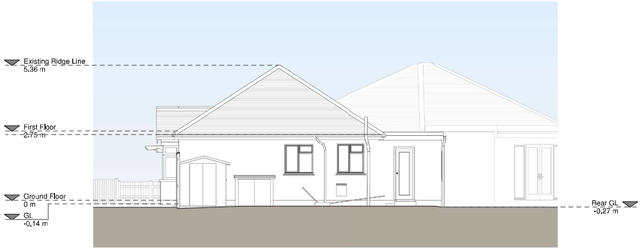

Right Side Elevation

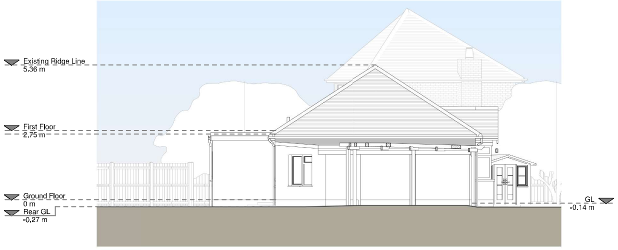

Left Side Elevation

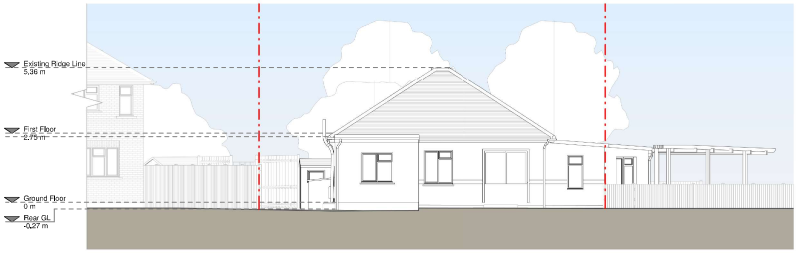

Rear Elevation

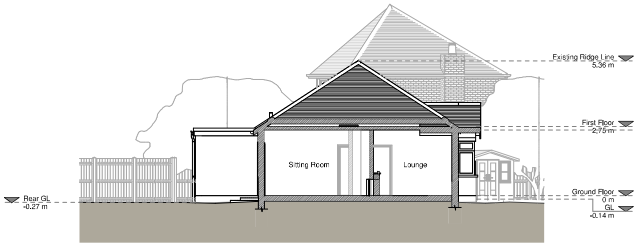

Section A - A

1 0 1 2 3 4 5
m
SCALE 1:100

Copyright in the design and this drawing is the property of RESI. Reproduction in whole or in part is forbidden without written sanction of RESI. This drawing must be read in conjunction with all other relevant documentation and drawings.

RESI accepts no liability for any expense, loss or damage of whatsoever nature and however arising from any variation which has not been referred to them and their approval obtained.

Print out to actual scale. For planning purposes only. All dimensions to be cross checked on site prior to construction and ordering of products. Any discrepancies to be reported to RESI immediately.

NOTES

Existing Materials:

Brickwork / Walls - Pebbledash render and cream render brickwork

Pitched Roof - Concrete tiles

Flat Roof - Fiberglass

Windows - White uPVC fixed and casement windows

Doors - Black painted timber door (front), white painted timber single door with glazed panels (front and side), white painted timber garage door (front) and while uPVC sliding doors (rear)

RWP's / Gutter's / Fascia's - Black uPVC and cast iron downpipes, guttering, black and brown painted fascia's

Revision

Rev	Notes	Date
A	Planning Issue	31/01/2022

RESI
Grow your home

CONTACT
www.resi.co.uk
hello@resi.co.uk

KEY

▨ Existing walls	- - - Boundary line
▨ Existing furniture	- - - Level line
	– – 1.5m head height
	– – 1.8m head height

JOB TITLE
Proposed ground floor side/rear extensions, loft conversion complete with roof extension, demolition of existing garage, floor plan redesign and all associated works at 2 Halford Road

STATUS
Planning

DRAWING TITLE
Existing Drawings

CLIENT
Mark Mclachlan

SCALE 1 : 100 at A1	**DRAWN** AR
DATE Jan 2022	**CHECKED** RBS

DRAWING NO. 100588 - 1100 A