

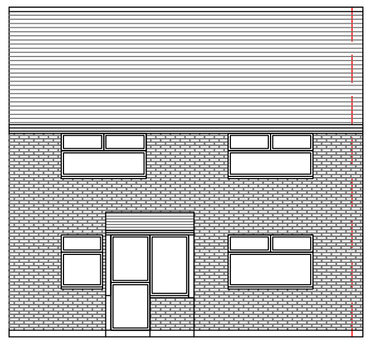



EXISTING FRONT ELEVATION 1:100 SCALE

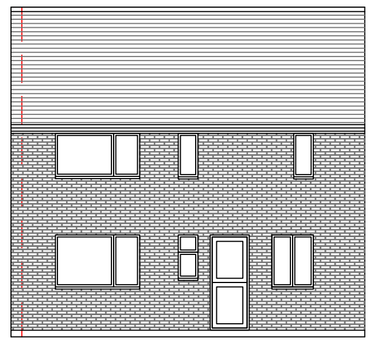


EXISTING REAR ELEVATION 1:100 SCALE

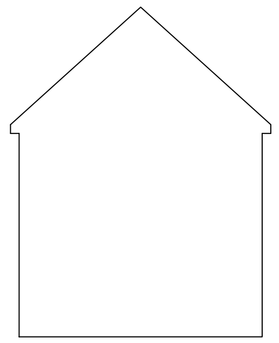


EXISTING RIGHT HAND SIDE ELEVATION 1:100 SCALE

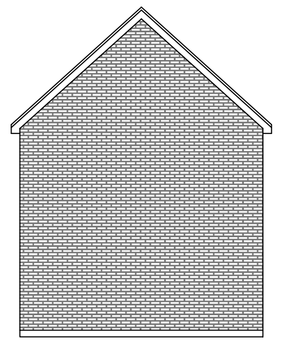

EXISTING LEFT HAND SIDE ELEVATION 1:100 SCALE

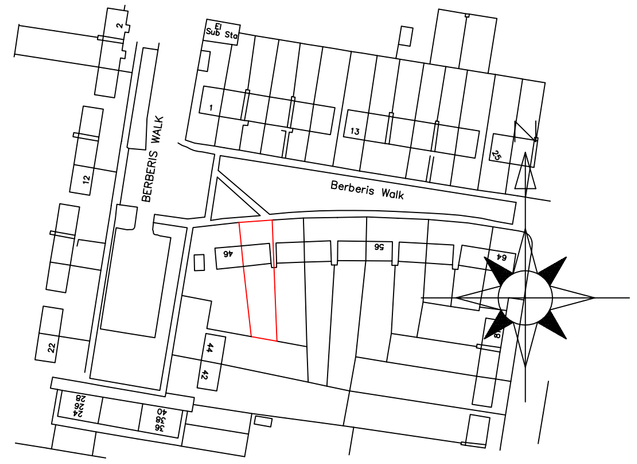


LOCATION PLAN 1:1250 SCALE

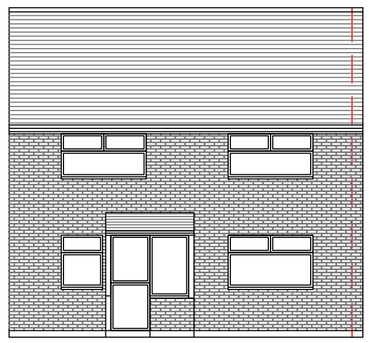


PROPOSED FRONT ELEVATION 1:100 SCALE




PROPOSED REAR ELEVATION 1:100 SCALE

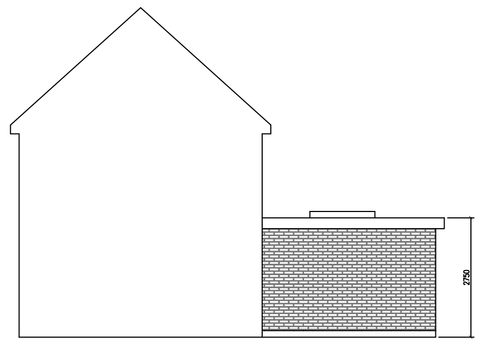


PROPOSED RIGHT HAND SIDE ELEVATION 1:100 SCALE

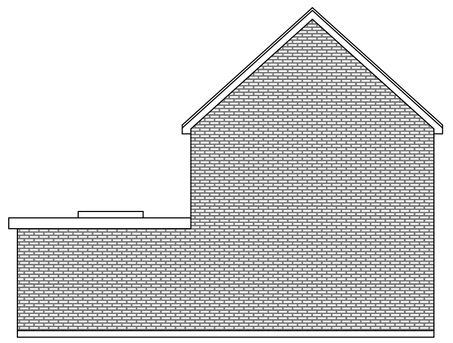


PROPOSED LEFT HAND SIDE ELEVATION 1:100 SCALE

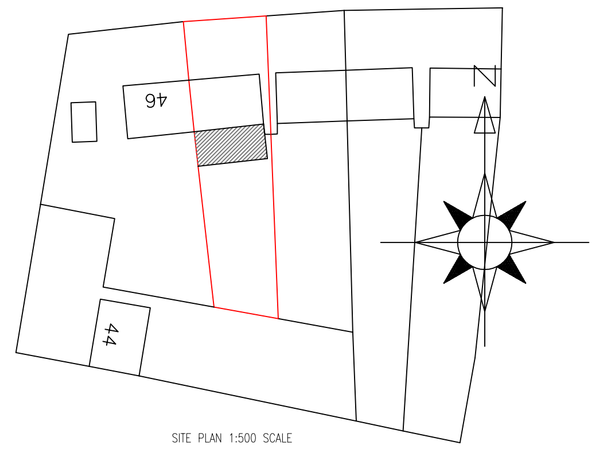


SITE PLAN 1:500 SCALE

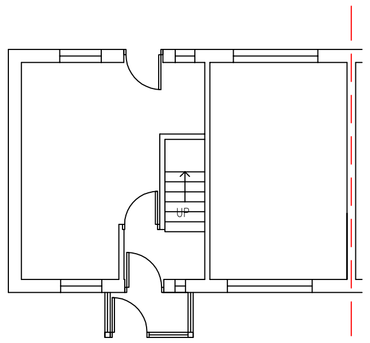


EXISTING GROUND FLOOR LAYOUT 1:100 SCALE

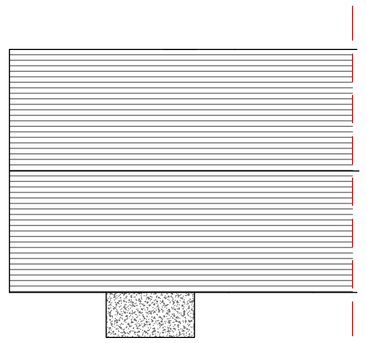

EXISTING ROOF PLAN 1:100 SCALE

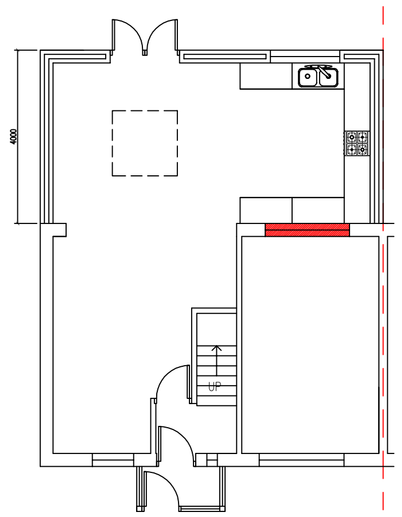

PROPOSED GROUND FLOOR LAYOUT 1:100 SCALE

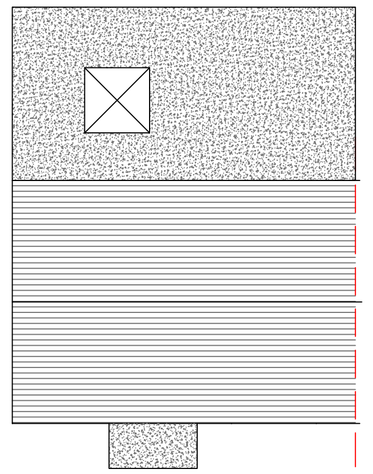

PROPOSED ROOF PLAN 1:100 SCALE

1:100 scale bar

0m 1m 2m 3m 4m 5m 6m 7m 8m 9m 10m

0ft 10ft 20ft 30ft

DESCRIPTION:

PROPOSED SINGLE STOREY REAR EXTENSION

CLIENT: NARINDER SINGH SANDHU

SITE ADDRESS:
46 BERBERIS WALK
WEST DRAYTON
UB7 7TZ

SCALE: 1:100 @A1
DRAWING NUMBER: PN/ASB/1
DATE: DEC 2018
REVISIONS:

e-mail:abstructuraldesigns@gmail.com
Tel: 0770 2167000

DISCLAIMER:
THESE DRAWING SHOULD BE APPROVED BY LOCAL AUTHORITY OR APPROVED INSPECTOR BEFORE WORK CAN START.

DO NOT SCALE FROM DRAWING MEASUREMENTS TO BE TAKEN ON SITE.

PARTY WALL(ECT) ACT 1997 TO BE AGREED WITH ADJOINING NEIGHBORS BY CLIENT BEFORE COMMENCING WORKS.

ALL WORKS INCLUDING FOUNDATIONS, WASTE LINES, GUTTERING TO BE WITH IN BOUNDARY LINES OF SITE.