
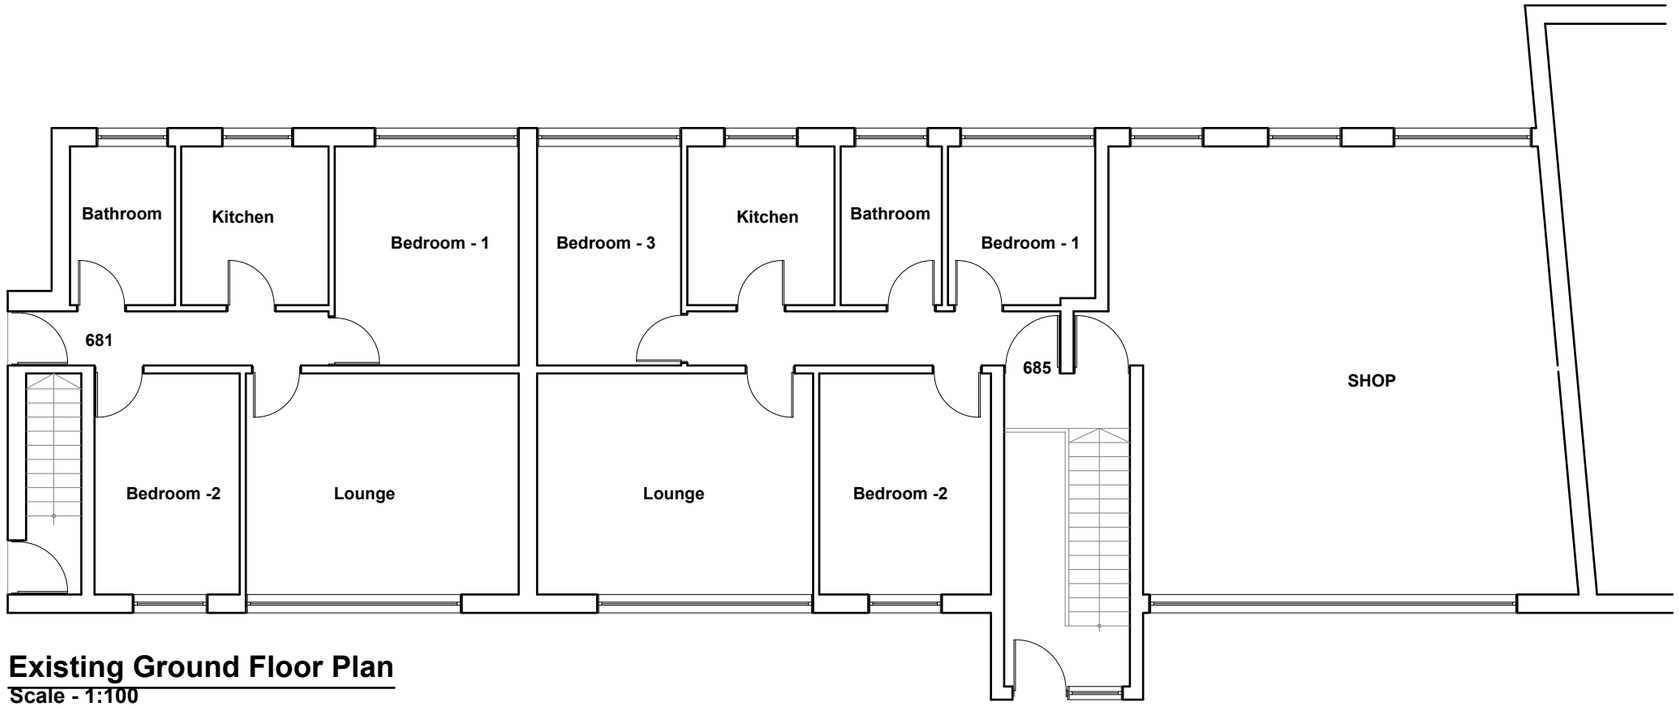


Existing Ground Floor Plan

Scale - 1:100

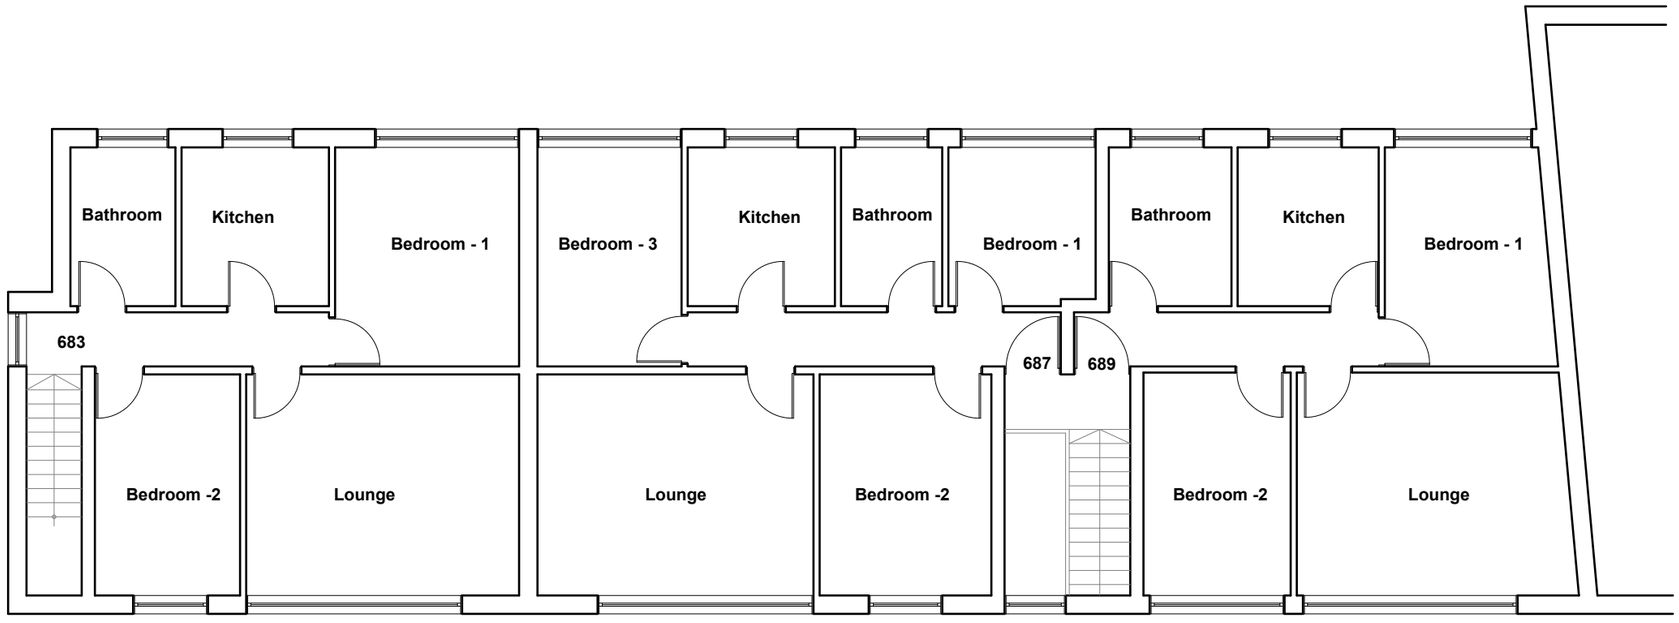


Existing First Floor Plan

Scale - 1:100




Multi Creation	Project: 683,687,689 Uxbridge Road Hayes Middx UB4 8HT	Title: Existing Ground and First Floor Plans	Scale: 1:100 @ A3 Date: 12.01.2018 Drawing No.: 3200- 01/FP Revision


239 Western Road, Southall, Middx, UB2 5HS Tel: 020 8571 1369 info@multicreation.co.uk

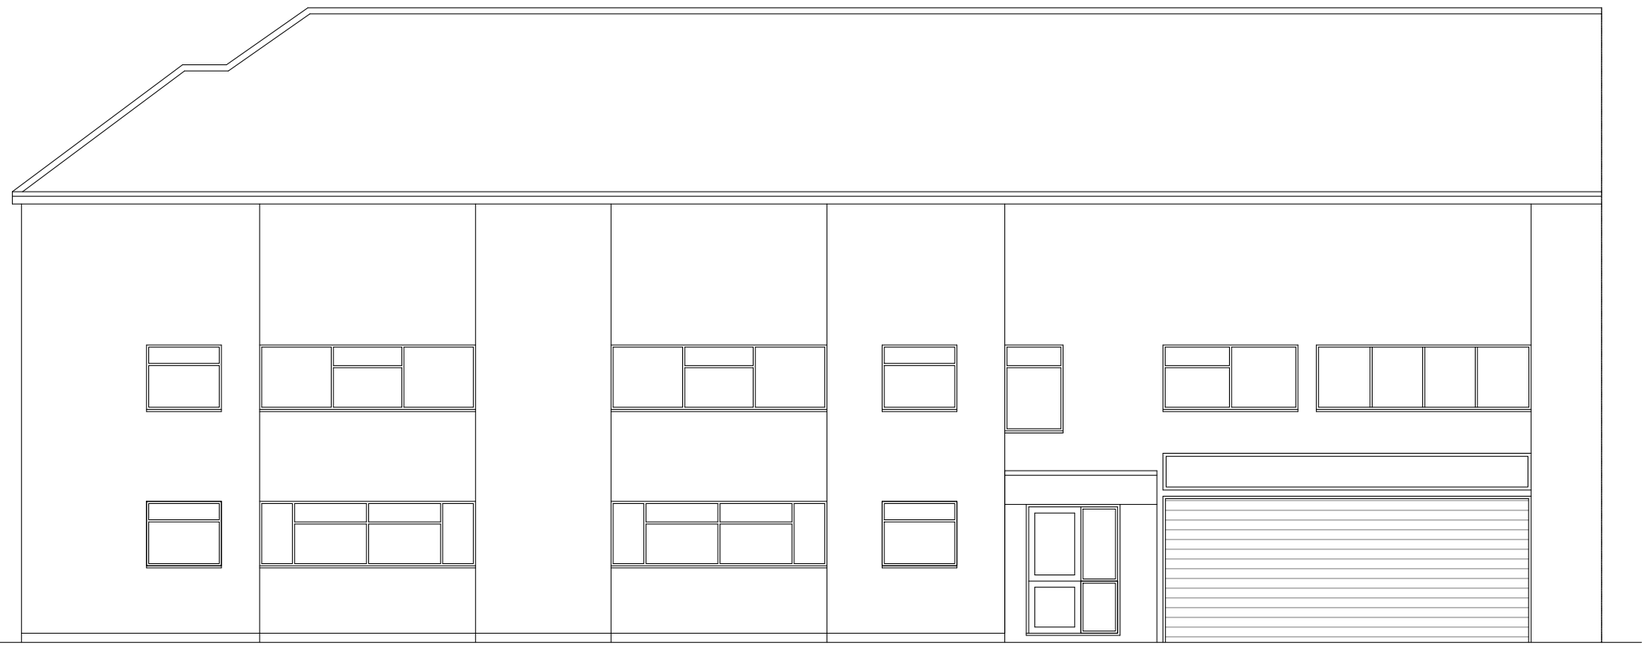

Existing Front Elevation
Scale - 1:100

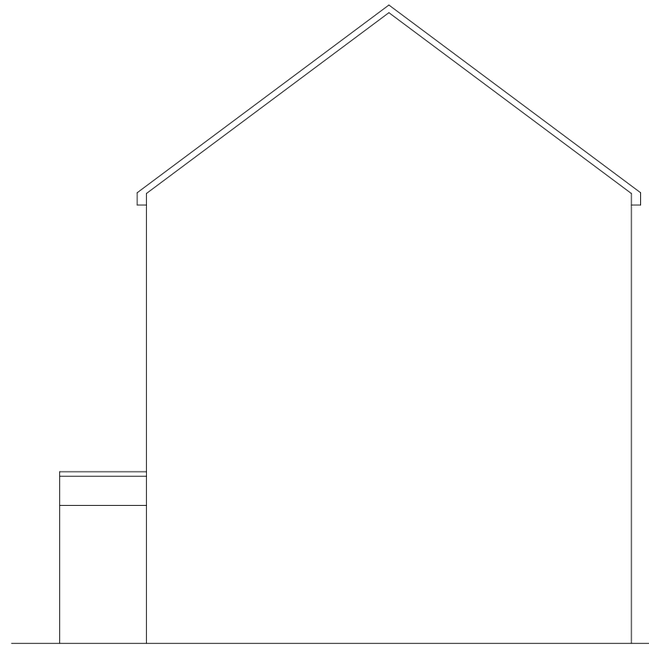

Existing Side Elevation
Scale - 1:100

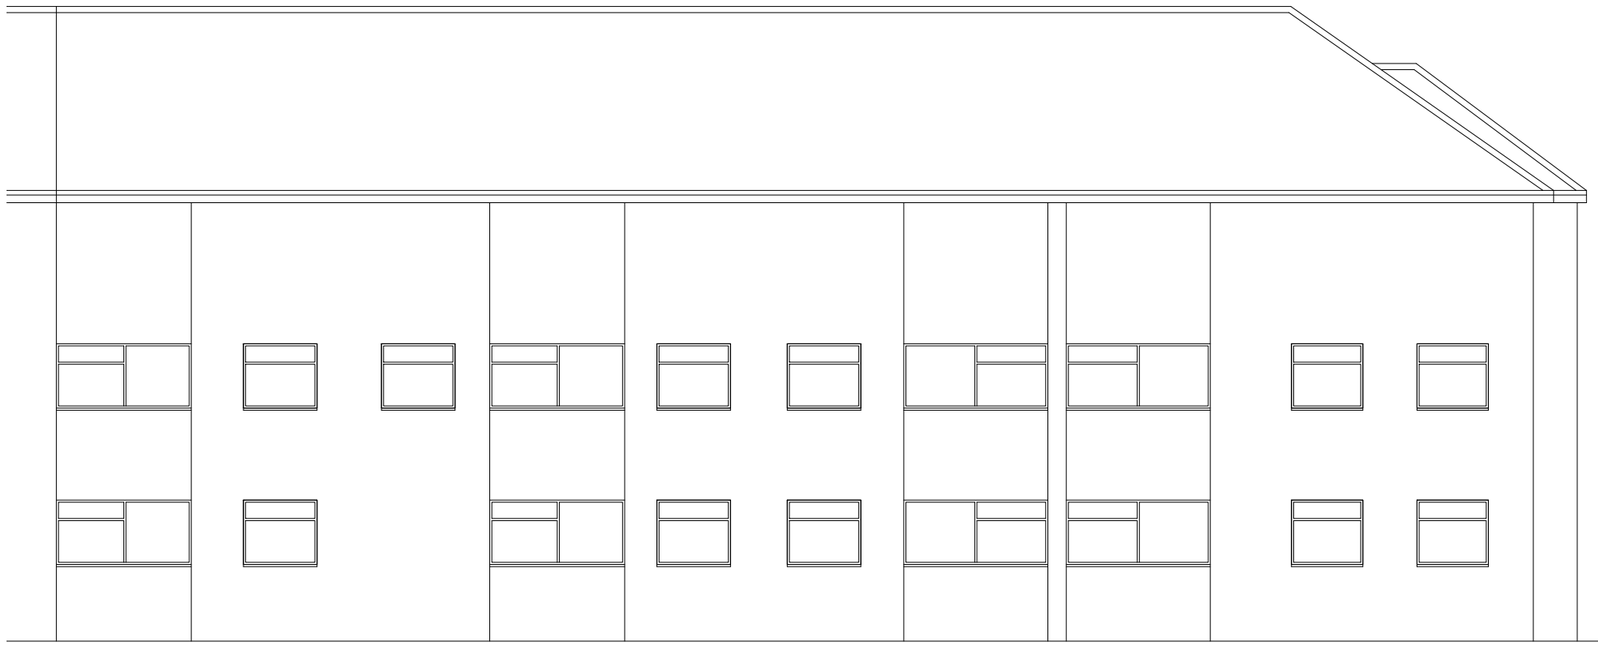


Existing Rear Elevation
Scale - 1:100



Existing Side Elevation
Scale - 1:100


ulti creation	Project: 683,687,689 Uxbridge Road Hayes Middx UB4 8HT	Title: Existing Elevation	Scale: 1:100 @ A3 Date: 12.01.2018 Drawing No.: 3200- 02/FP Revision

239 Western Road, Southall, Middx, UB2 5HS Tel: 020 8571 1369 info@multicreation.co.uk

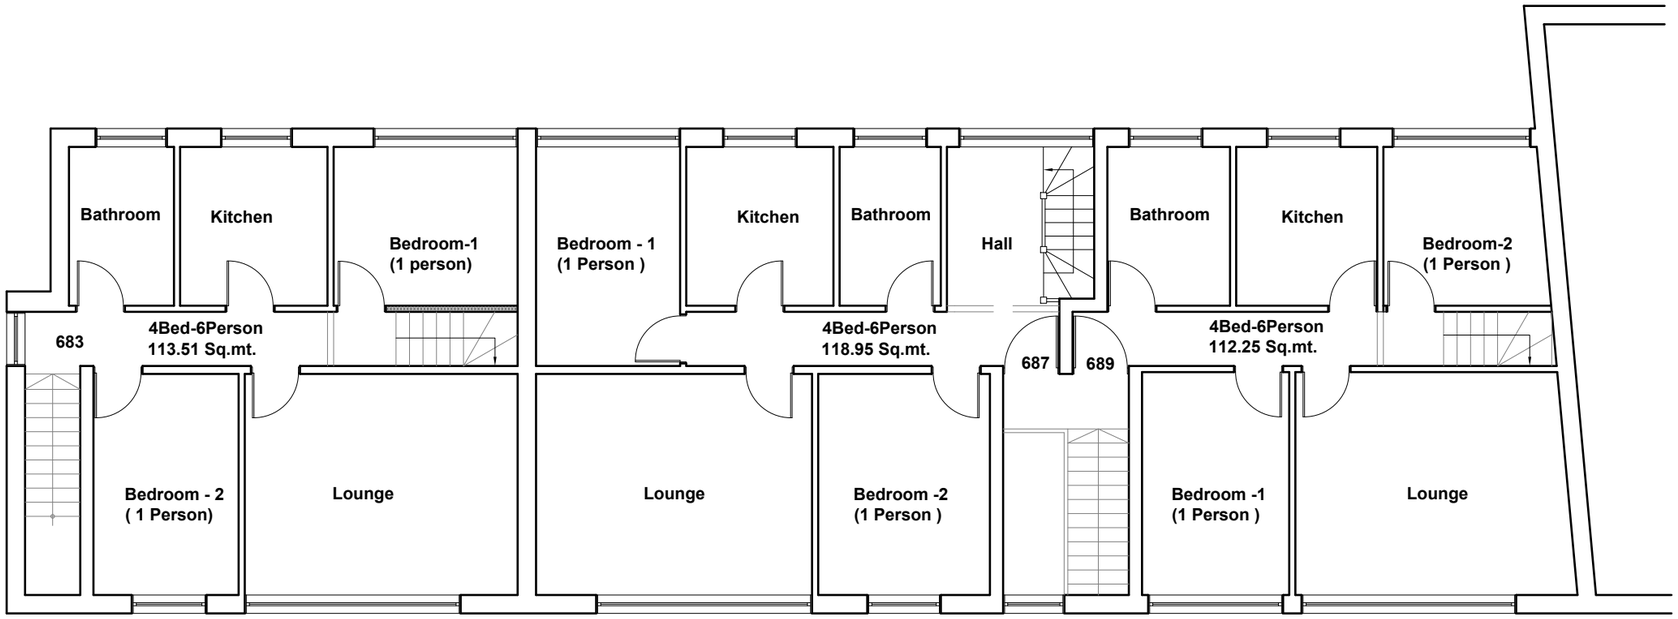

Proposed First Floor Plan

Scale - 1:100

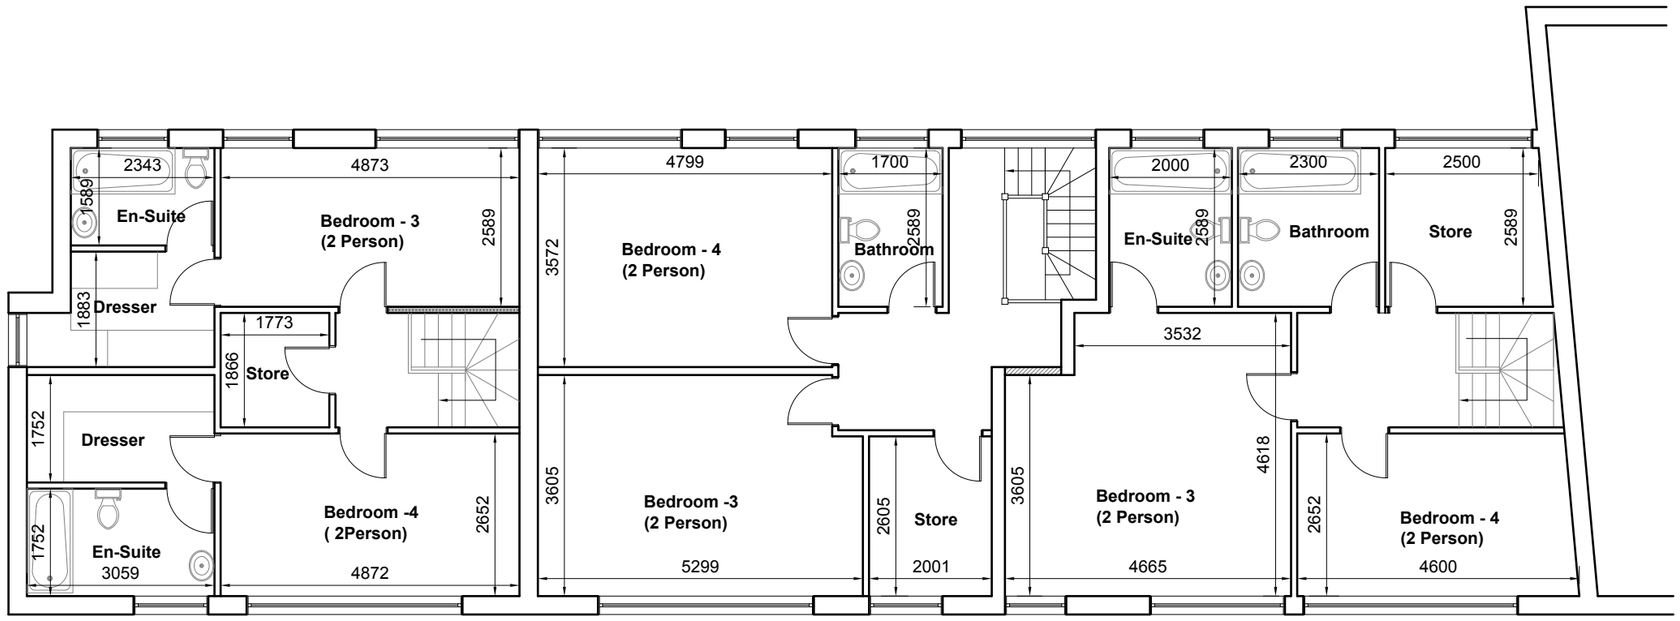


Proposed Second Floor Plan

Scale - 1:100




Multi creation	Project: 683,687,689 Uxbridge Road Hayes Middx UB4 8HT	Title: Proposed First & Second Floor Plans	Scale: 1:100 @ A3 Date: 12.01.2018 Drawing No.: 3200- 03/FP Revision


239 Western Road, Southall, Middx, UB2 5HS Tel: 020 8571 1369 info@multicreation.co.uk

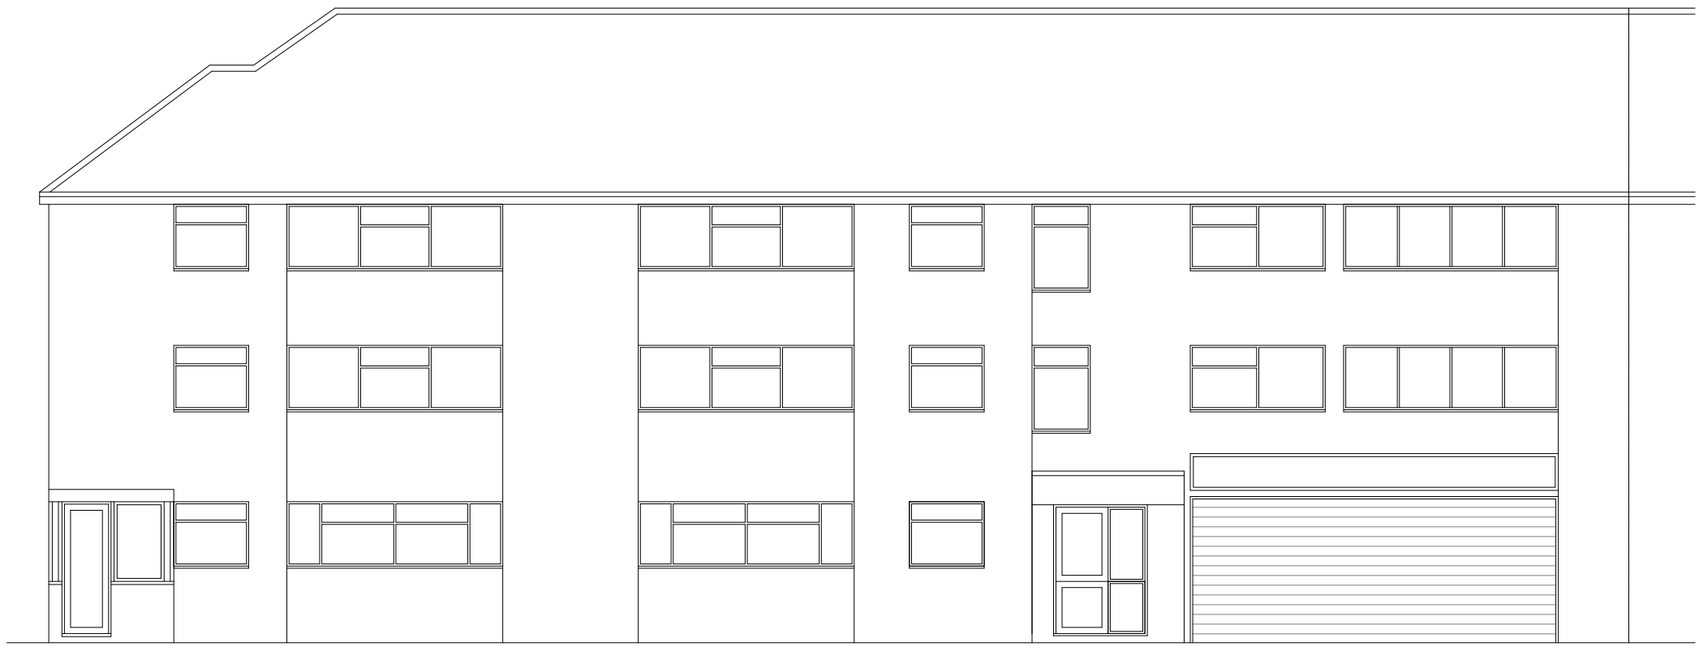


Proposed Front Elevation
Scale - 1:100

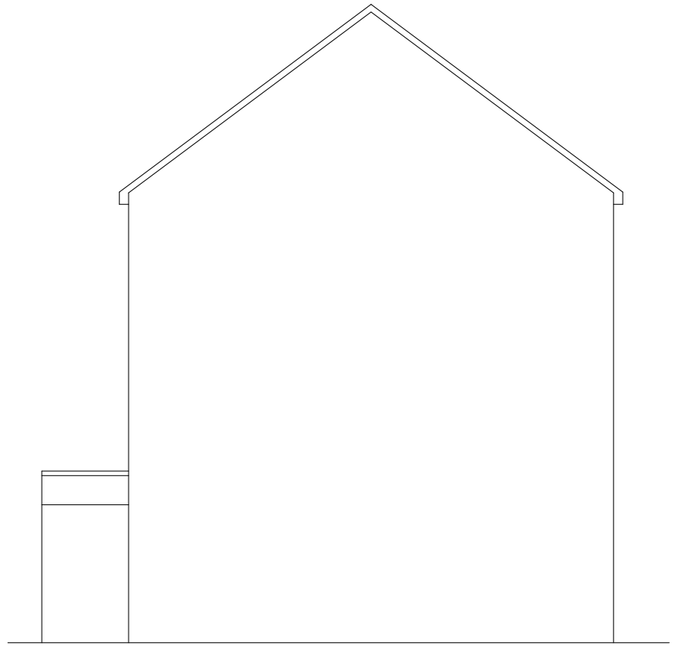

Proposed Side Elevation
Scale - 1:100

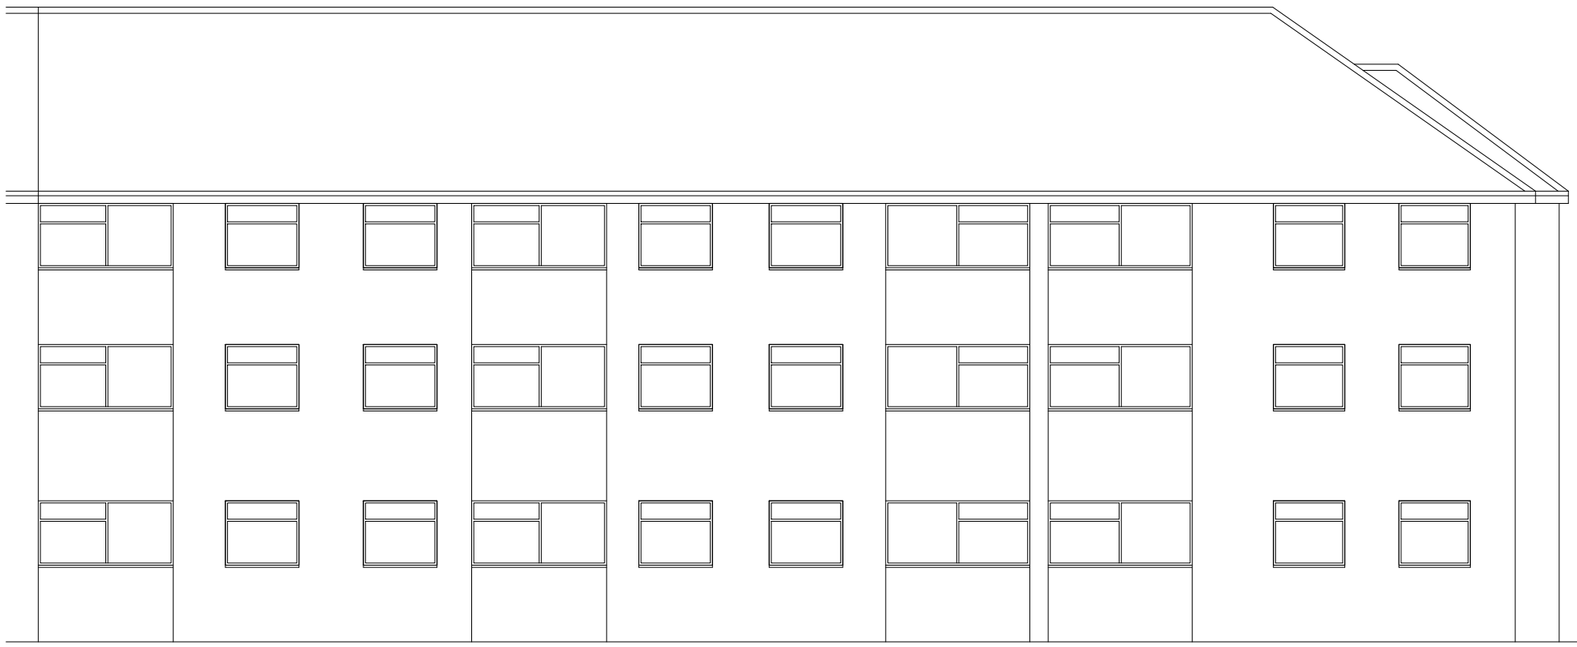

Proposed Rear Elevation
Scale - 1:100

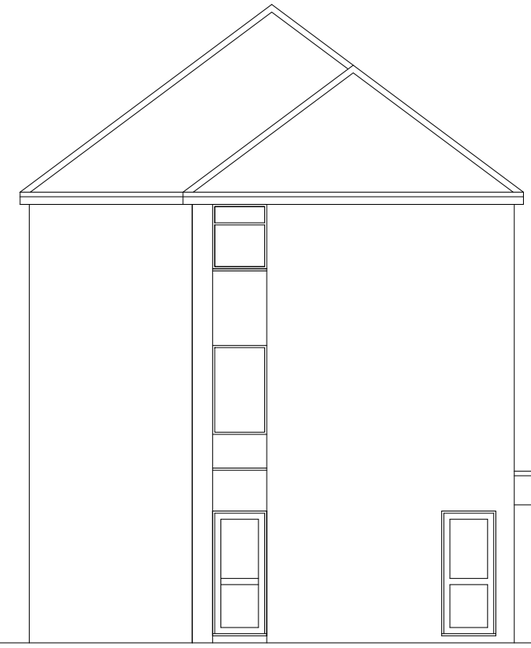


Proposed Side Elevation
Scale - 1:100




Multi Creation	Project: 683,687,689 Uxbridge Road Hayes Middx UB4 8HT	Title: Proposed Elevation	Scale: 1:100 @ A3 Date: 12.01.2018 Drawing No.: 3200- 04/FP Revision

239 Western Road, Southall, Middx, UB2 5HS Tel: 020 8571 1369 info@multicreation.co.uk

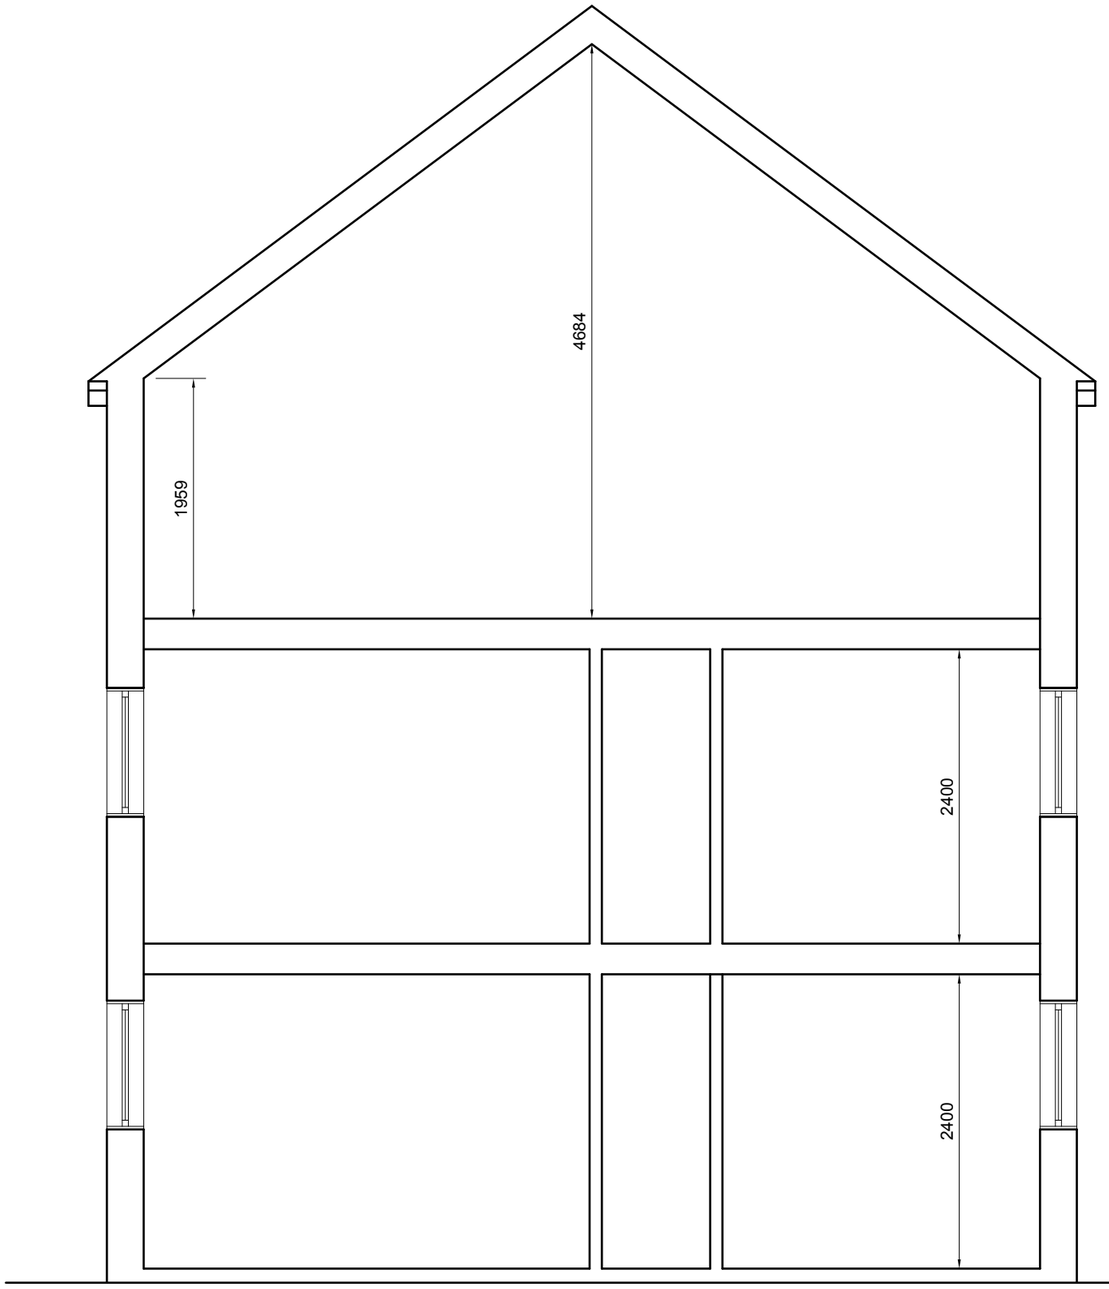


Existing Section
Scale - 1:50

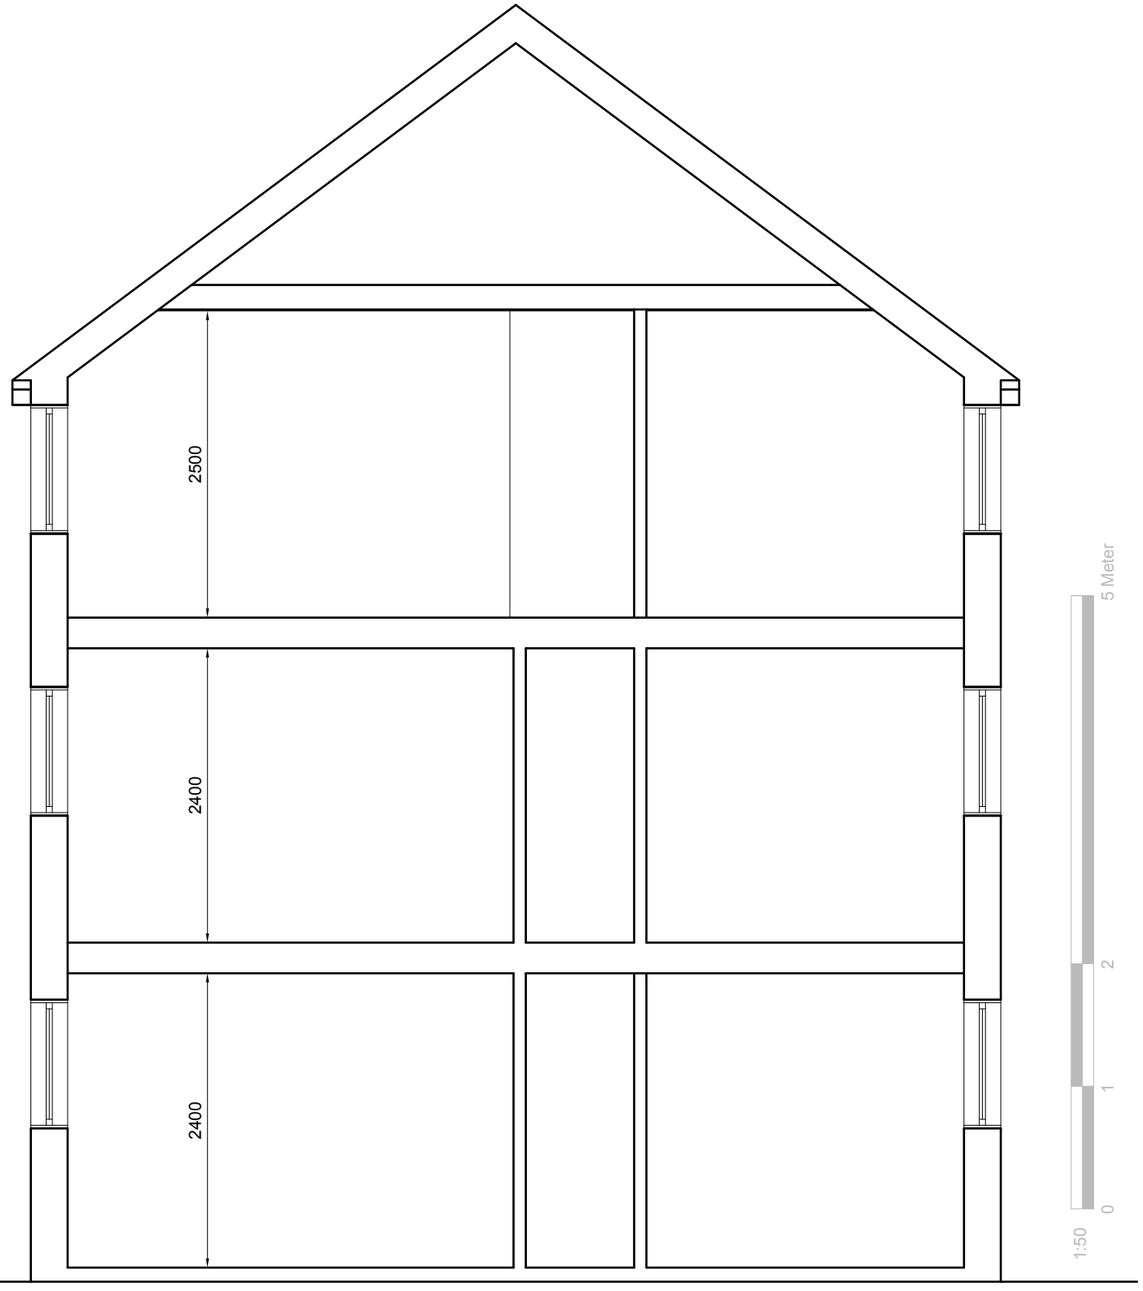

Proposed Section
Scale - 1:50


Multi Creation	Project: 683,687,689 Uxbridge Road Hayes Middx UB4 8HT	Title: Existing Section Proposed Section	Scale: 1:50 @ A3 Date: 12.01.2018 Drawing No.: 3200- 05/FP Revision

239 Western Road, Southall, Middx, UB2 5HS Tel: 020 8571 1369 info@multicreation.co.uk

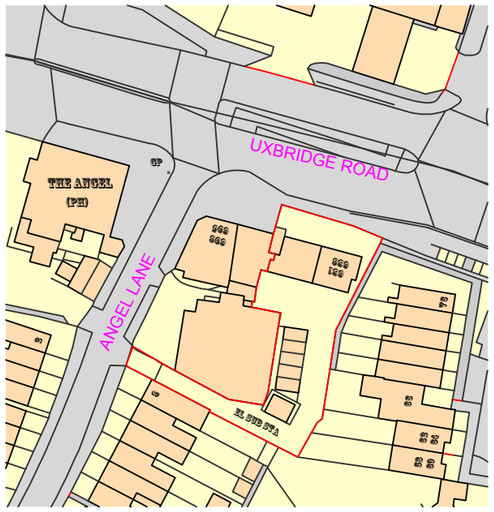



ORDNANCE SURVEY, (C) CROWN COPYRIGHT 2015. ALL RIGHTS RESERVED. LICENCE NUMBER 100022

Location Plan
Scale - 1:1250

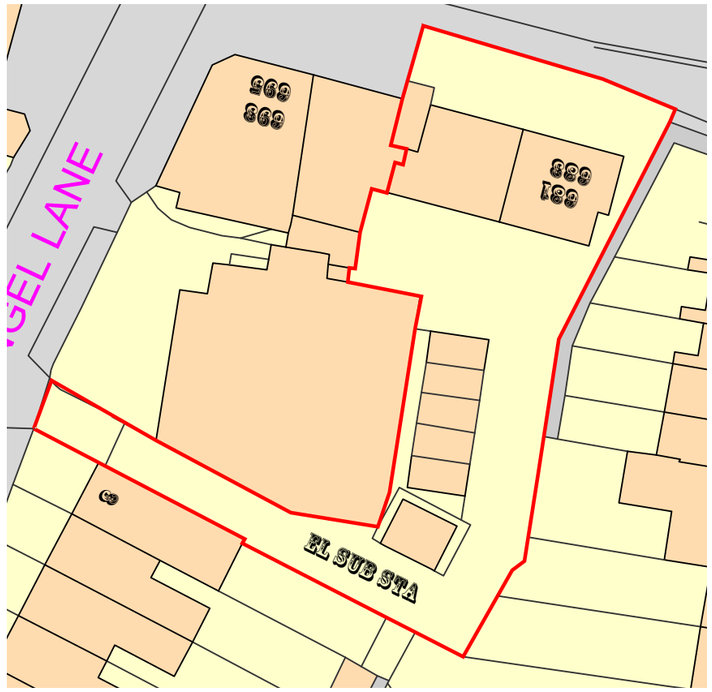

Block Plan
Scale - 1:500

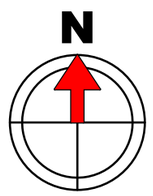

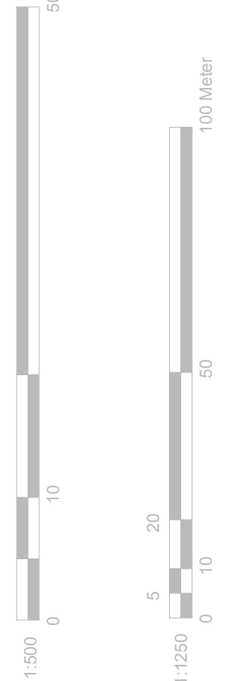

Multi Creation	Project: 683,687,689 Uxbridge Road Hayes Middx UB4 8HT	Title: LOCATION PLAN BLOCK PLAN	Scale: 1:1250/500@A3 Date: 12.01.2018 Drawing No.: 3200- 06/FP Revision

239 Western Road, Southall, Middx, UB2 5HS Tel: 020 8571 1369 info@multicreation.co.uk