
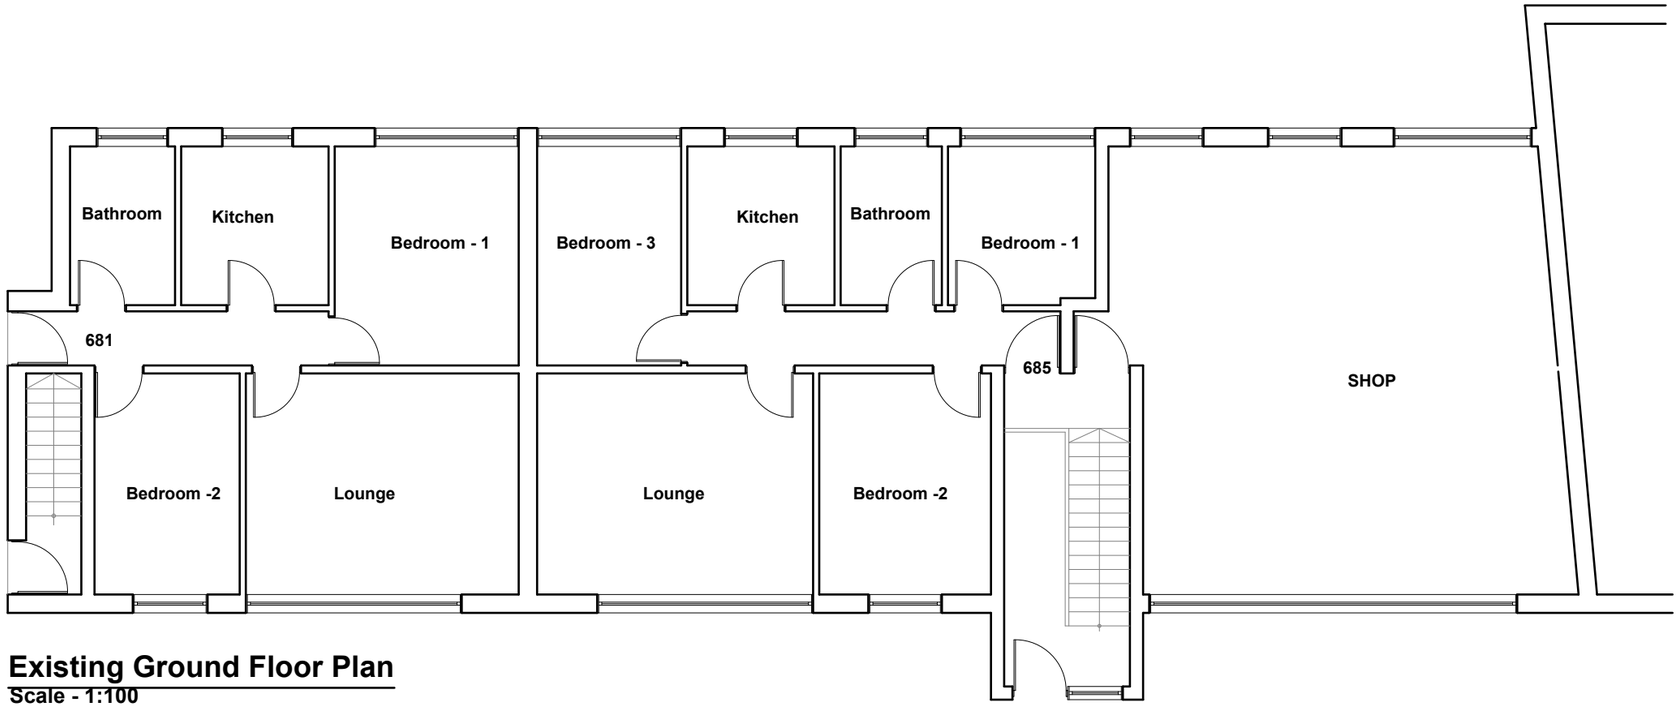


Existing Ground Floor Plan

Scale - 1:100

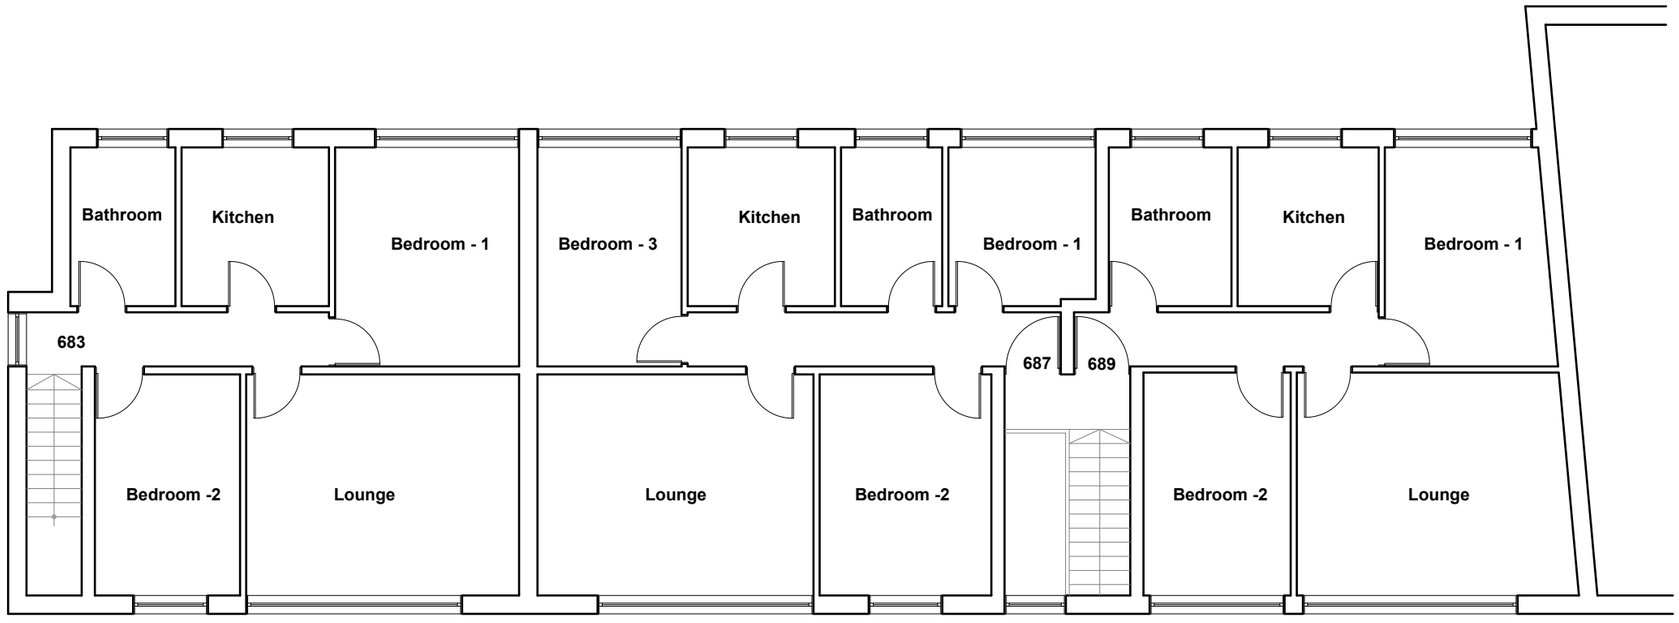


Existing First Floor Plan

Scale - 1:100




Multi Creation	Project: 683, 685,687,689 Uxbridge Road Hayes Middx UB4 8HT	Title: Existing Ground and First Floor Plans	Scale: 1:100 @ A3 Date: 12.01.2018 Drawing No.: 3200- 01/FP Revision


239 Western Road, Southall, Middx, UB2 5HS Tel: 020 8571 1369 info@multicreation.co.uk

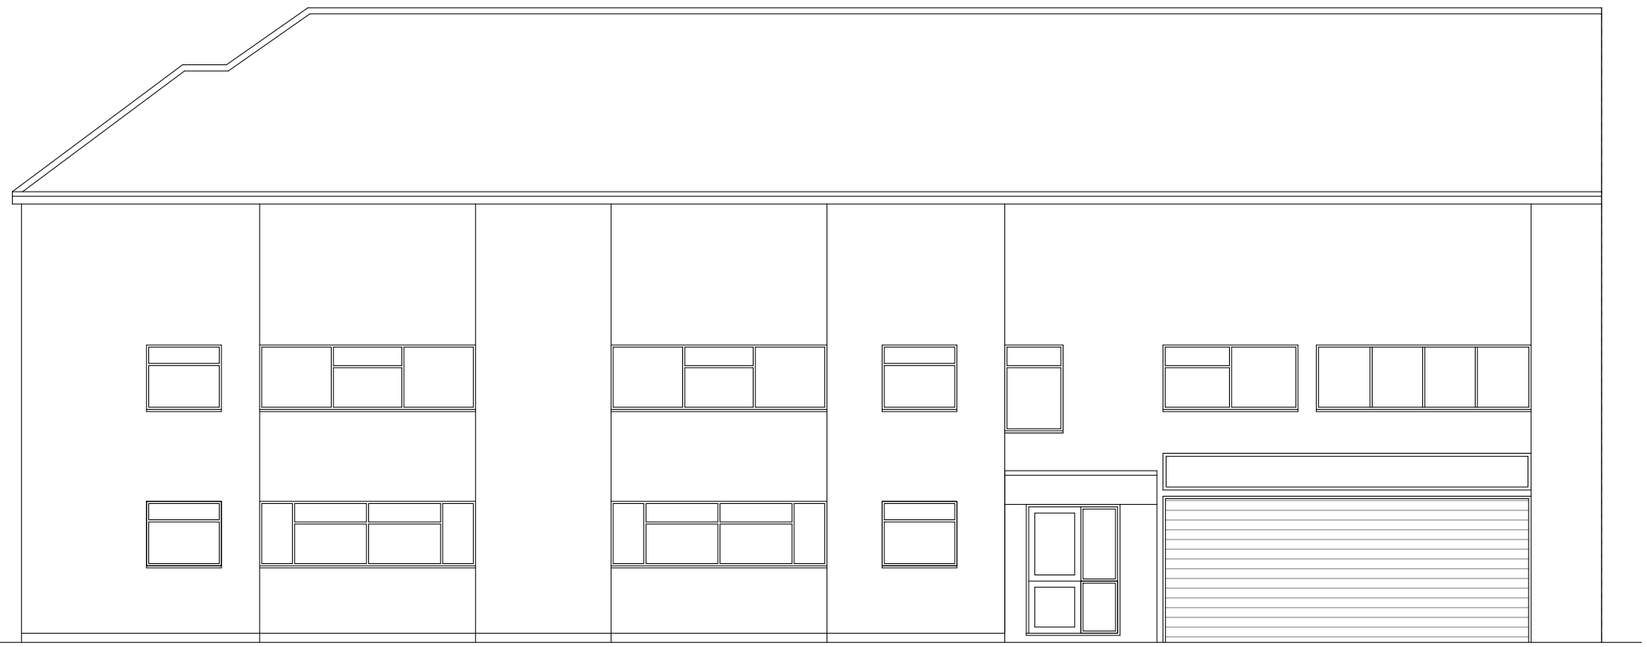

Existing Front Elevation
Scale - 1:100

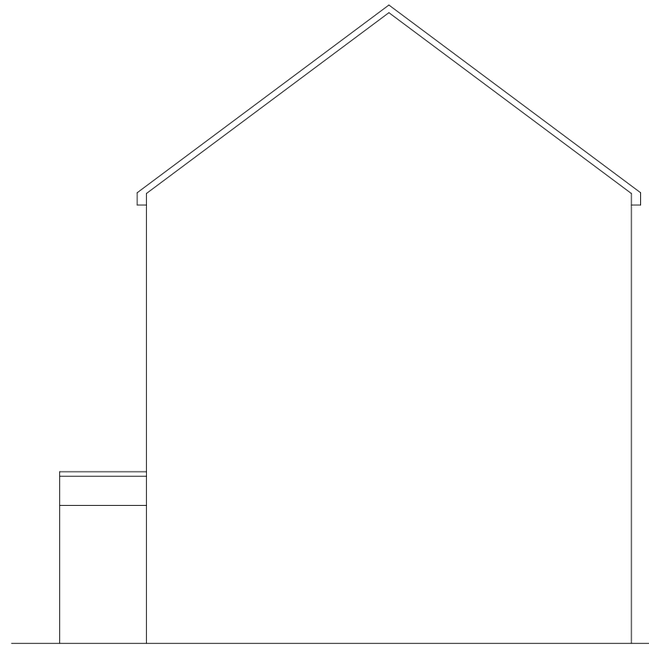

Existing Side Elevation
Scale - 1:100

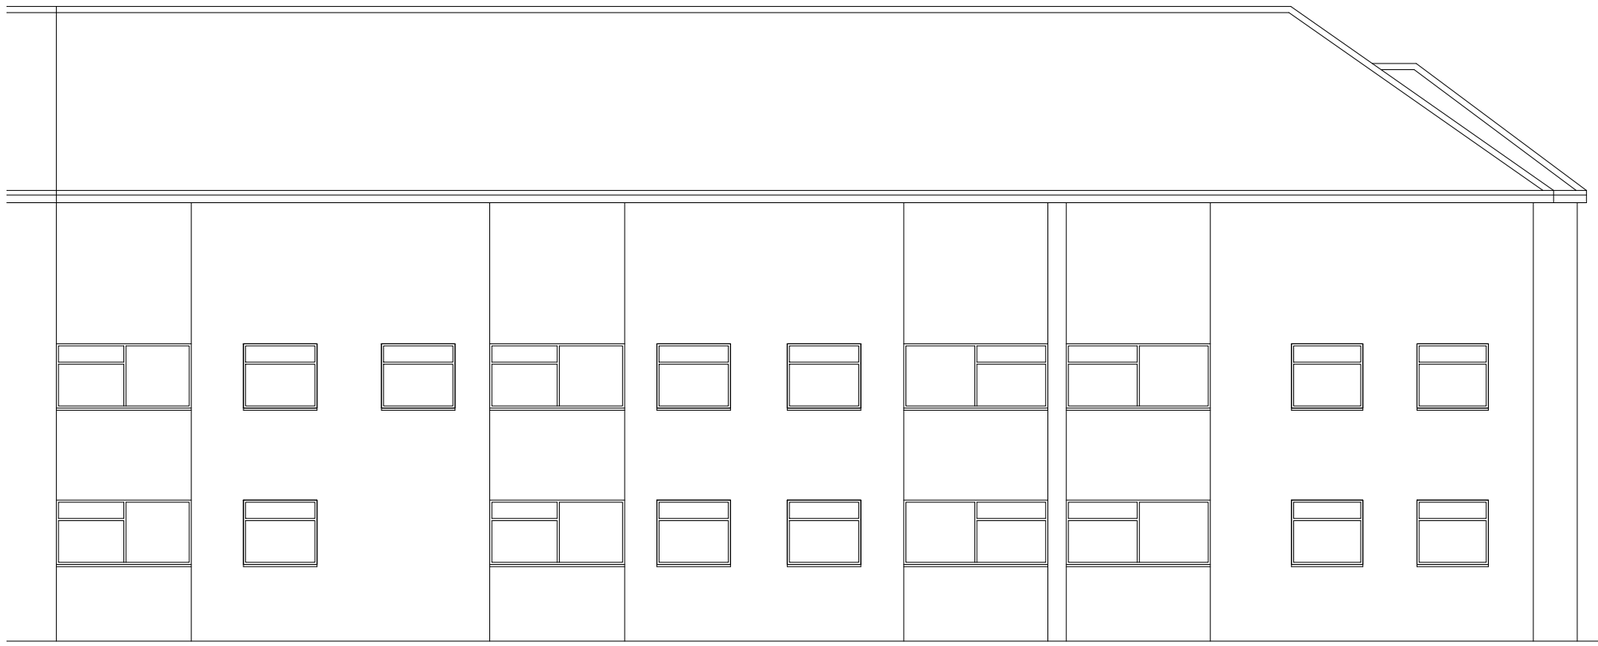


Existing Rear Elevation
Scale - 1:100



Existing Side Elevation
Scale - 1:100

ulti reation	Project: 683, 685,687,689 Uxbridge Road Hayes Middx UB4 8HT	Title: Existing Elevation	Scale: 1:100 @ A3 Date: 12.01.2018 Drawing No.: 3200- 02/FP Revision

239 Western Road, Southall, Middx, UB2 5HS Tel: 020 8571 1369 info@multicreation.co.uk

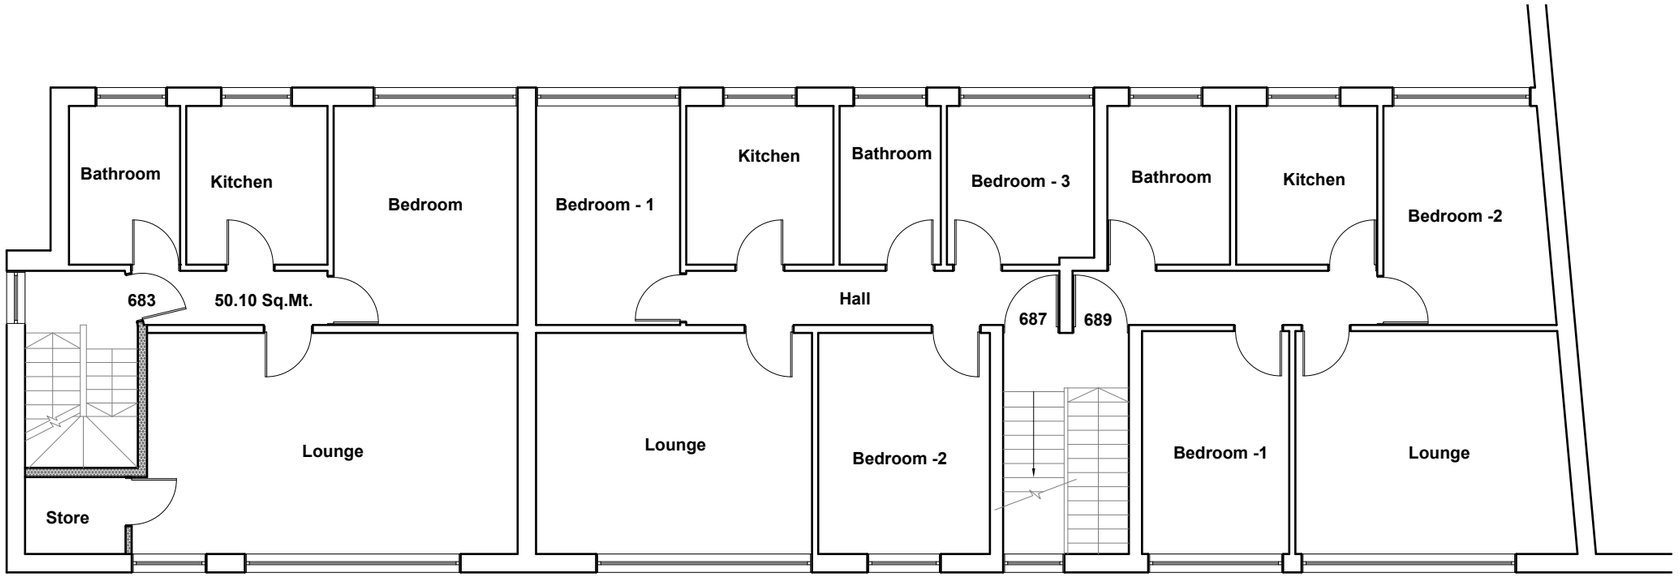


Proposed First Floor Plan

Scale - 1:100

Flat 683-A - 50.65 m² (1 Bedroom/2 Person - GIA requirement 50m²)

Flat 687-A - 59.52 m² (1 Bedroom/2Person - GIA requirement 50m²)

Flat 689-A - 51.96 m² (1 Bedroom/2Person - GIA requirement 50m²)

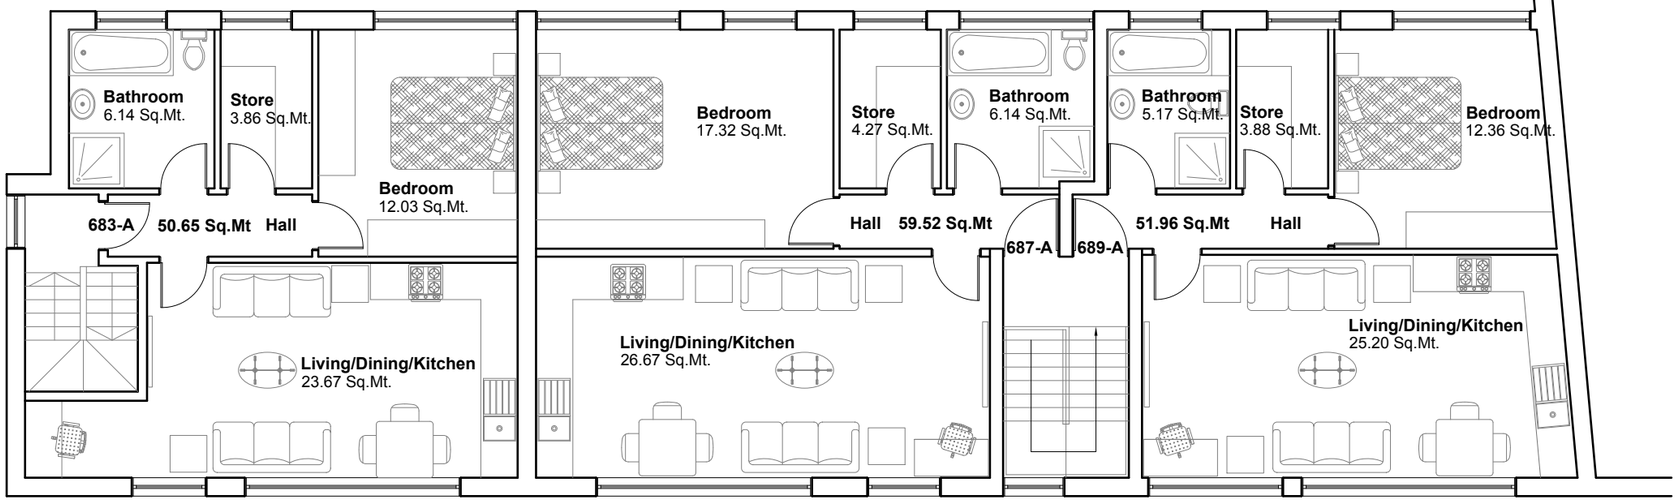

Proposed Second Floor Plan


Scale - 1:100

10 Meter


1:100 0 1 2 5

Multi creation	Project: 683, 685,687,689 Uxbridge Road Hayes Middx UB4 8HT	Title: Proposed First & Second Floor Plans	Scale: 1:100 @ A3 Date: 30-10-2018 Drawing No.: 3200- 03/FP Revision


239 Western Road, Southall, Middx, UB2 5HS Tel: 020 8571 1369 info@multicreation.co.uk

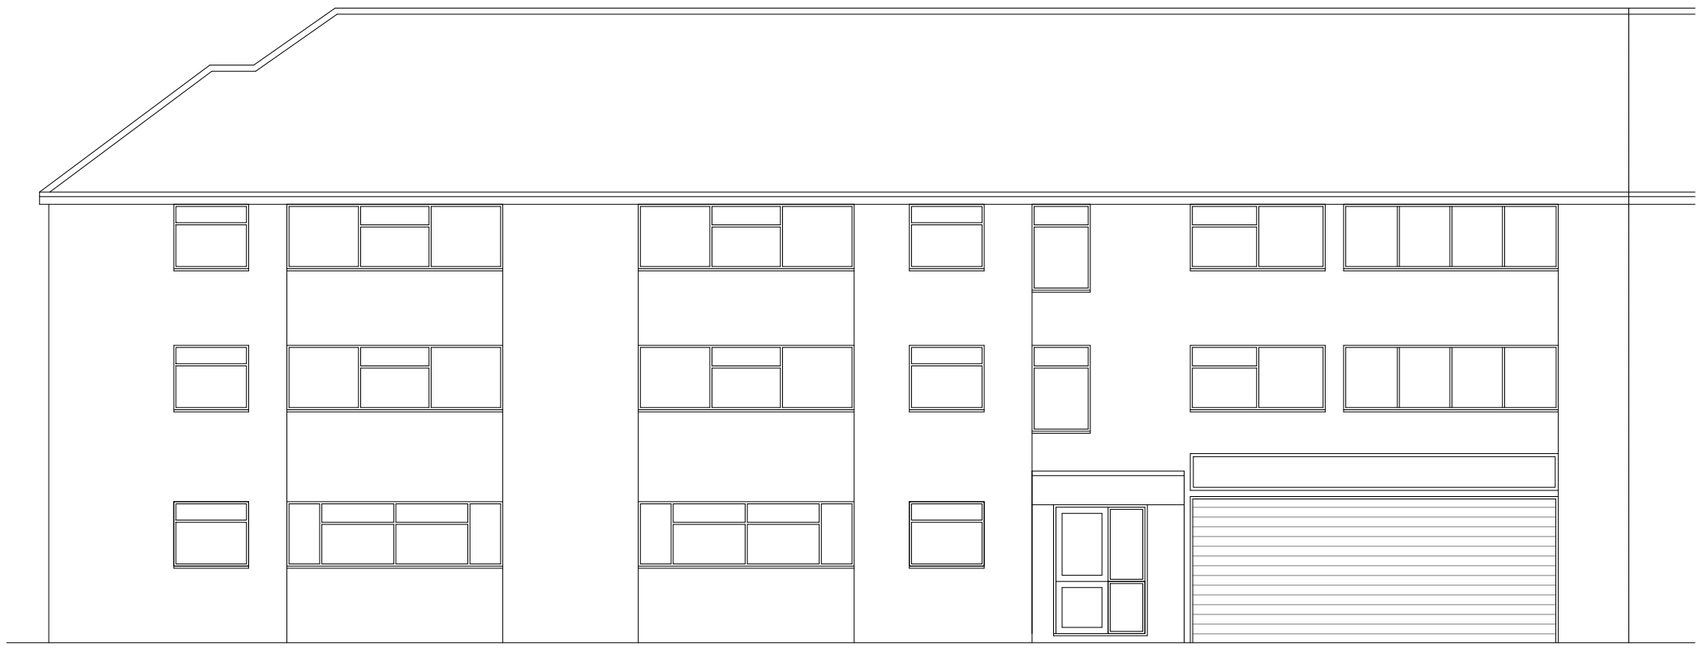


Proposed Front Elevation
Scale - 1:100

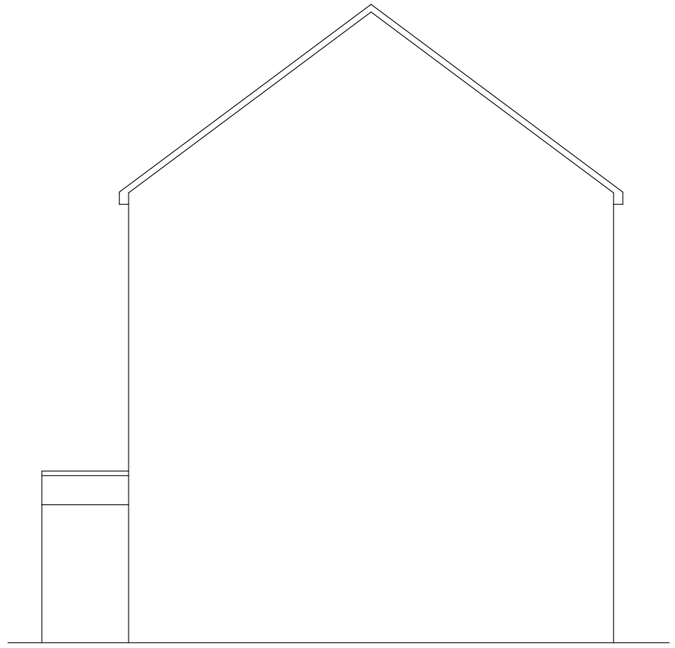

Proposed Side Elevation
Scale - 1:100

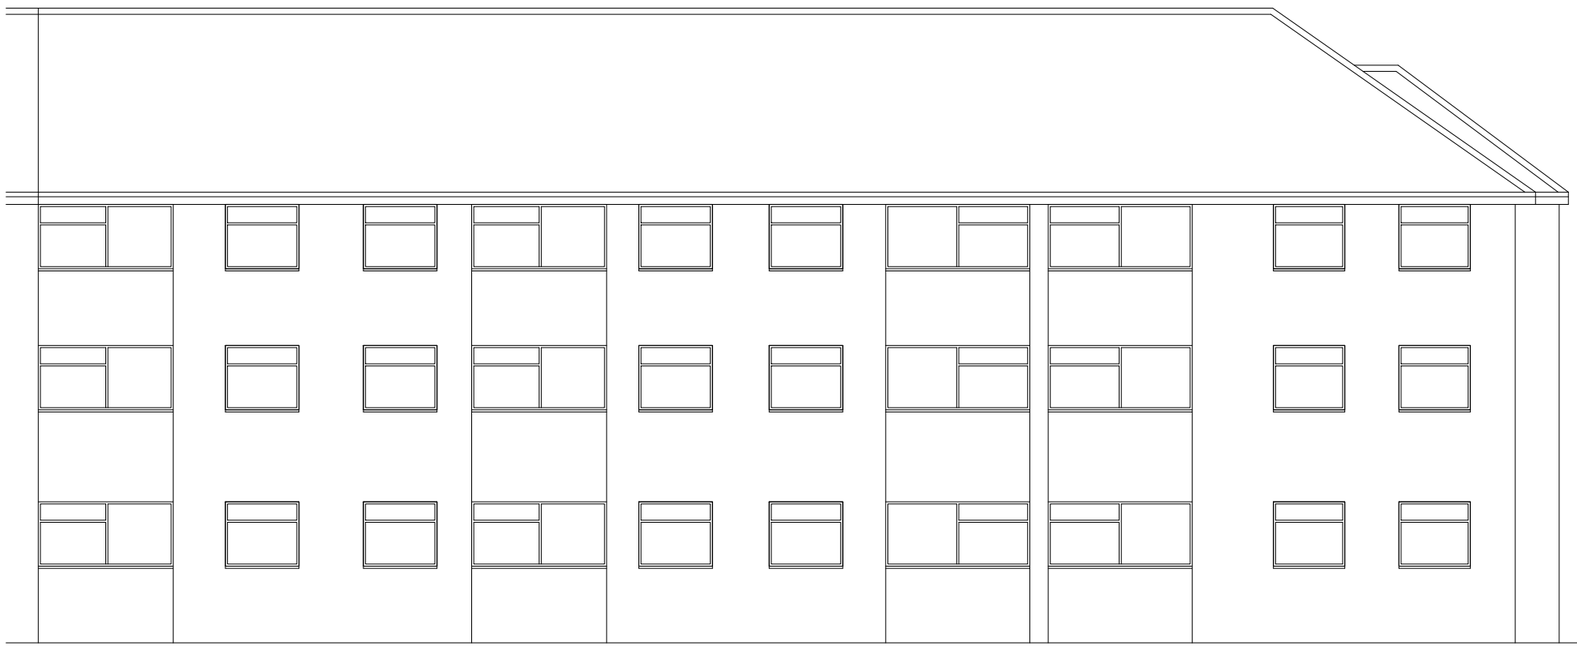

Proposed Rear Elevation
Scale - 1:100

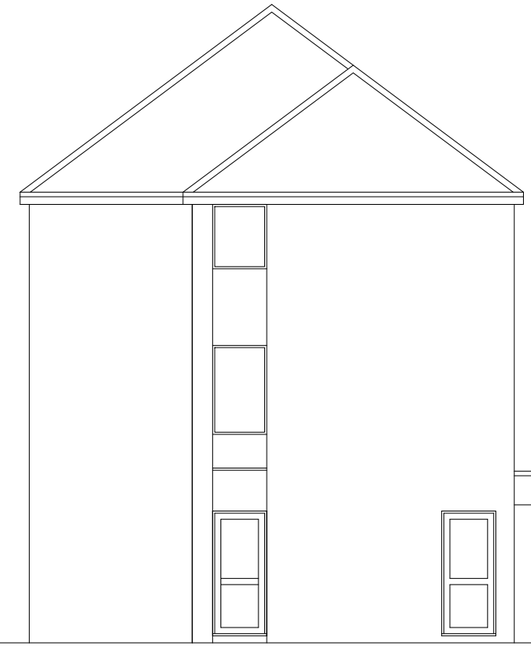


Proposed Side Elevation
Scale - 1:100




Multi Creation

Project: 683, 685,687,689 Uxbridge Road Hayes Middx UB4 8HT	Title: Proposed Elevation	Scale: 1:100 @ A3	
		Date: 30-10-2018	
		Drawing No.: 3200- 04/FP	
		Revision	
		A	
		12/18	

239 Western Road, Southall, Middx, UB2 5HS Tel: 020 8571 1369 info@multicreation.co.uk

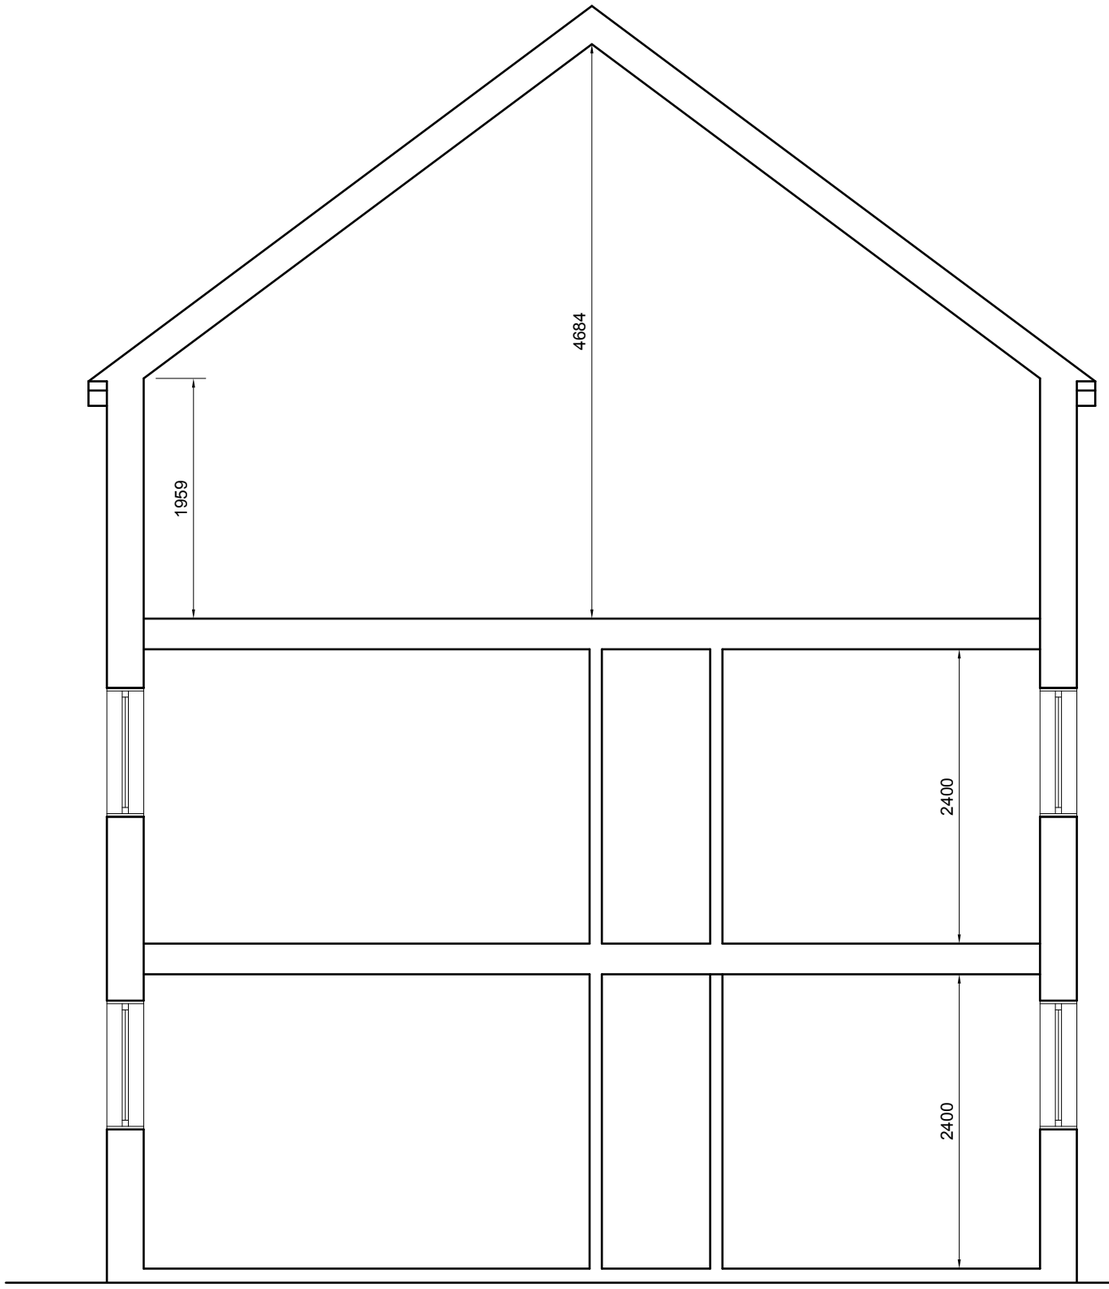

Existing Section
Scale - 1:50

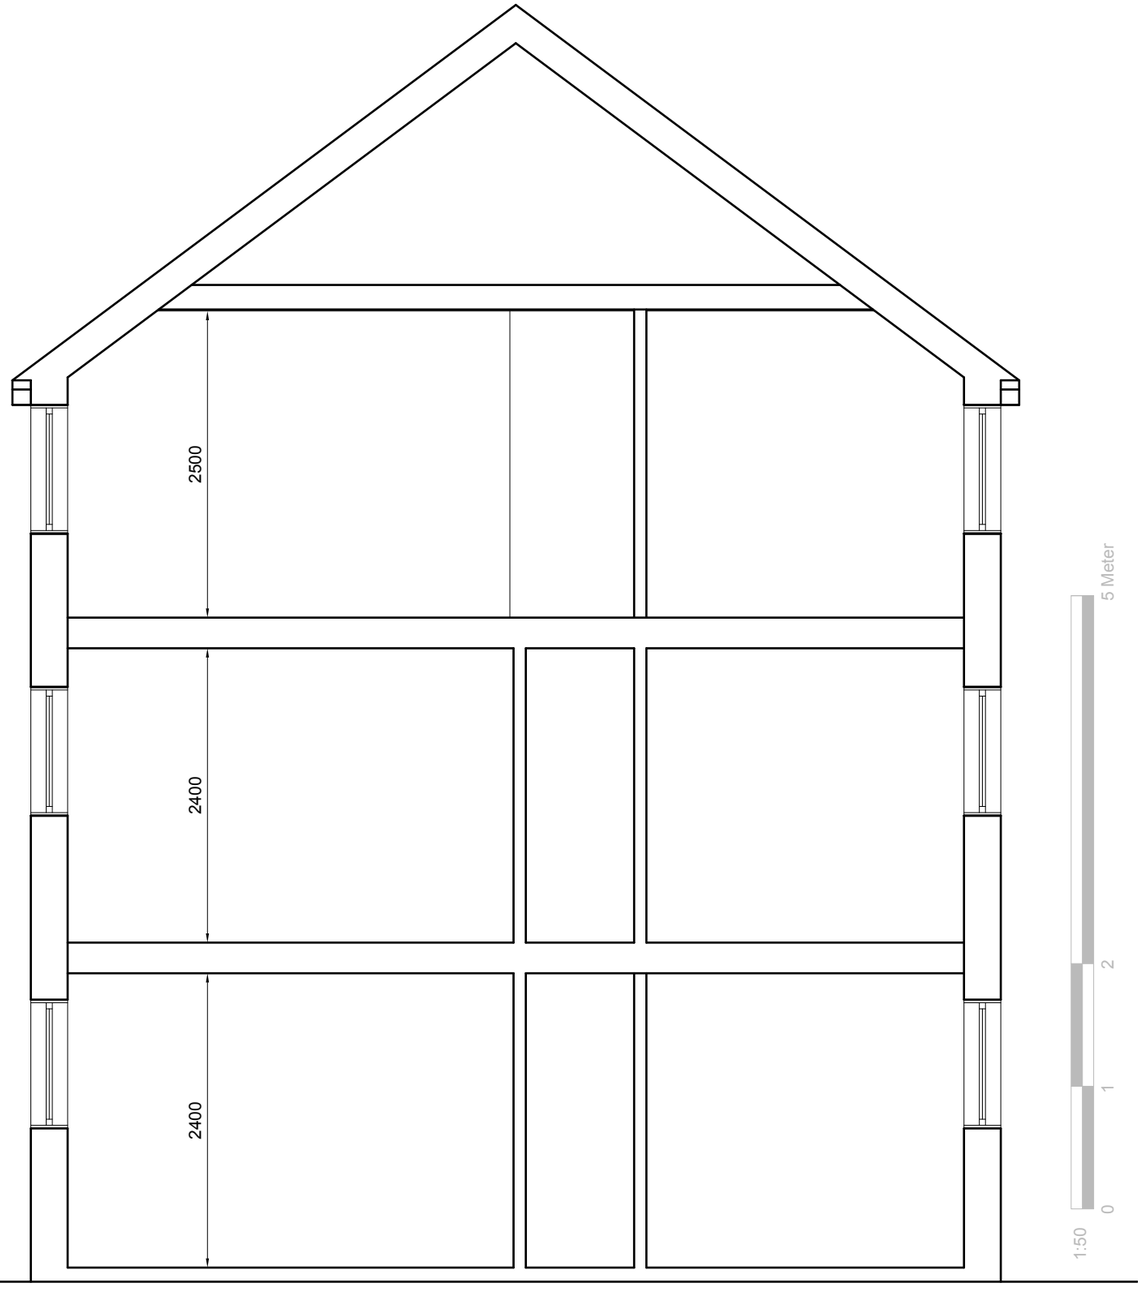

Proposed Section
Scale - 1:50

Multi Creation	Project: 683, 685,687,689 Uxbridge Road Hayes Middx UB4 8HT	Title: Existing Section Proposed Section	Scale: 1:50 @ A3 Date: 30-10-2018 Drawing No.: 3200- 05/FP Revision

239 Western Road, Southall, Middx, UB2 5HS Tel: 020 8571 1369 info@multicreation.co.uk

(PH)

ANGEL LANE

EXISTING BRICK PIER AND HIGH PERAPET WALLTO BE DEMOLISH

VEHICULAR ACCESS ONLY

693

695

REFUSE STORAGE

CYCLE STANDS

CYCLE STANDS

PROPOSED CAR PARK

1

2

3

4

5

6

7

8

9

3736

3156

9369

3732

35490

35130

4010

5148

1029

4960

El Sub Sta

3


66

1:200

0 2 4 10 20 Meter


Multi creation	Project: 683,687,689 Uxbridge Road Hayes Middx UB4 8HT	Title: PROPOSED SITE PLAN	Scale: 1:200@A3 Date: 30-10-2018 Drawing No.: 3200- 06/FP Revision A 12/18

239 Western Road, Southall, Middx, UB2 5HS Tel: 020 8571 1369 info@multicreation.co.uk

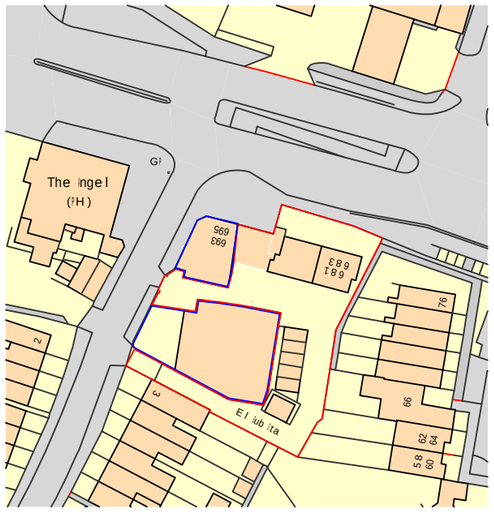


rdnance urvey, (c) Crown Copyright 2015. ll rights reserved. Licence numbe

Location Plan
Scale - 1:1250

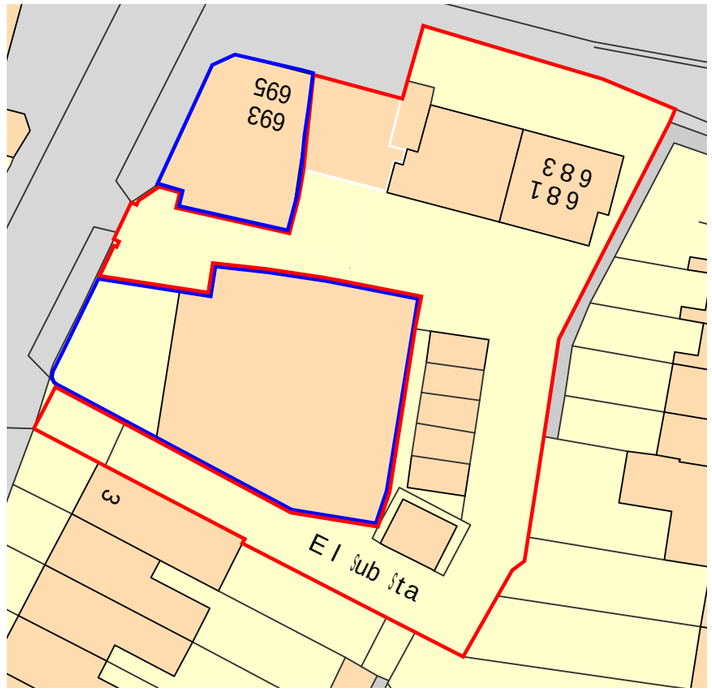

Block Plan
Scale - 1:500

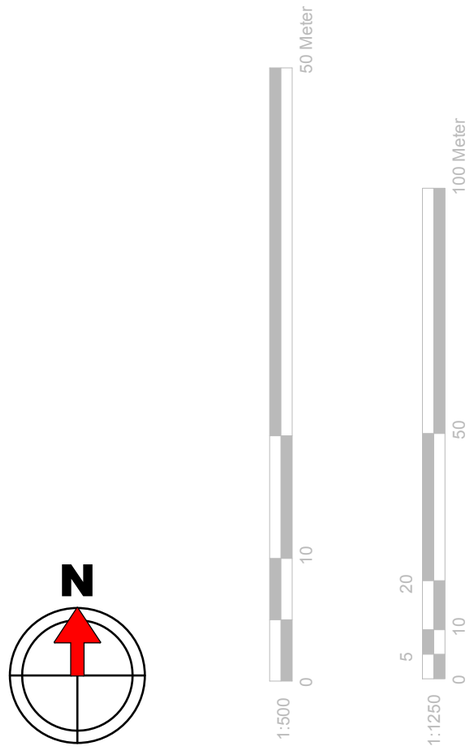

ulti creation	Project: 683, 685,687,689 Uxbridge Road Hayes Middx UB4 8HT	Title: LOCATION PLAN BLOCK PLAN	Scale: 1:1250/500@A3 Date: 30-10-2018 Drawing No.: 3200- 07/FP Revision A 12/18

239 Western Road, Southall, Middx, UB2 5HS Tel: 020 8571 1369 info@multicreation.co.uk