



EXISTING GROUND FLOOR PLAN.

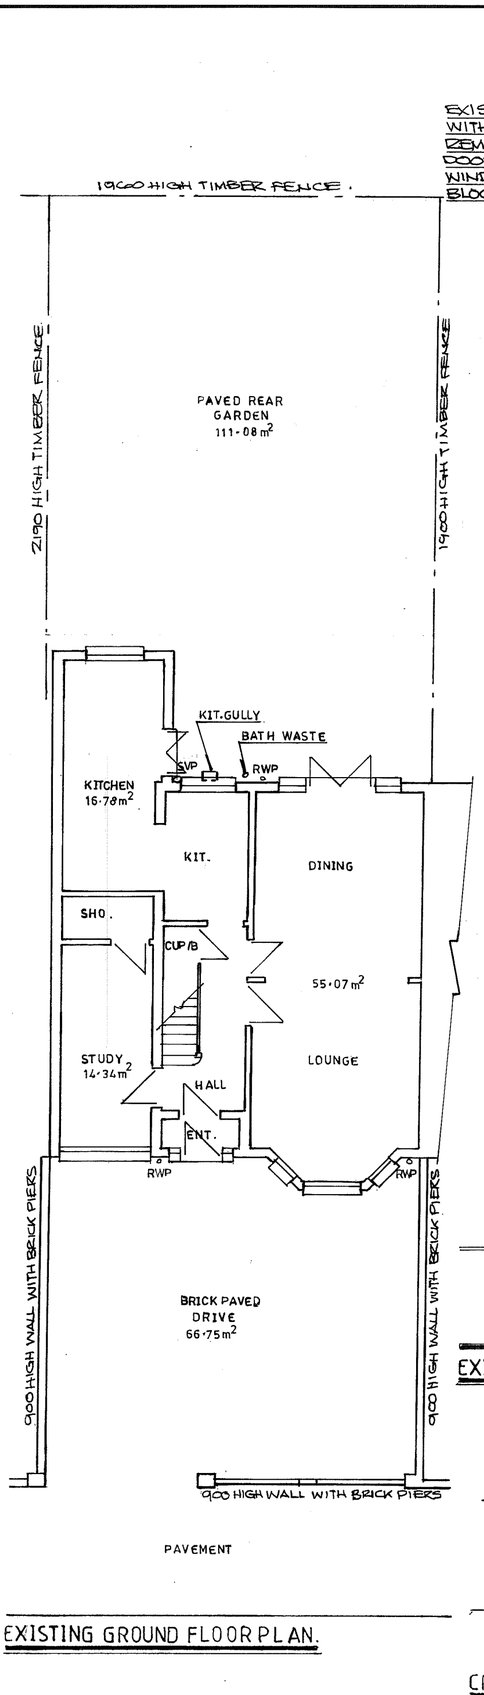


PROPOSED GROUND FLOOR PLAN.

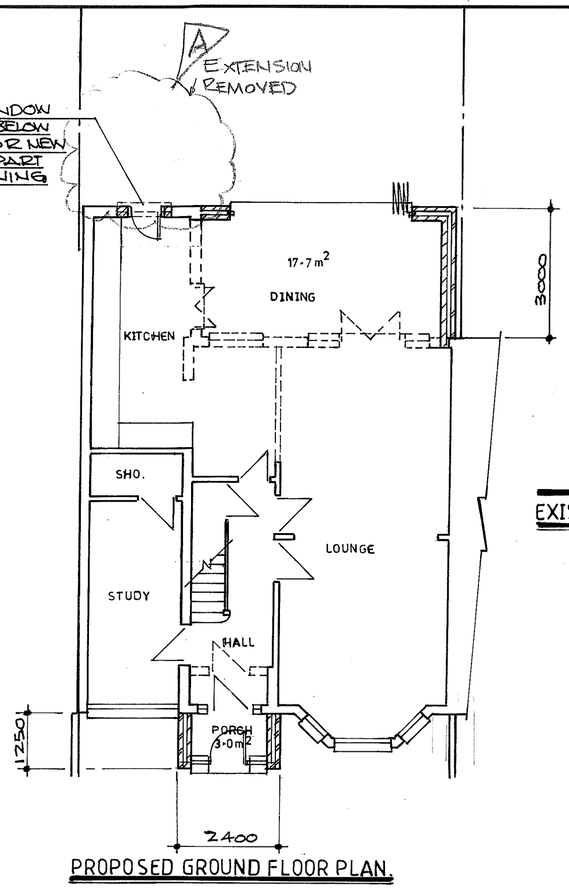


EXISTING FRONT ELEVATION.


EXISTING REAR ELEVATION.

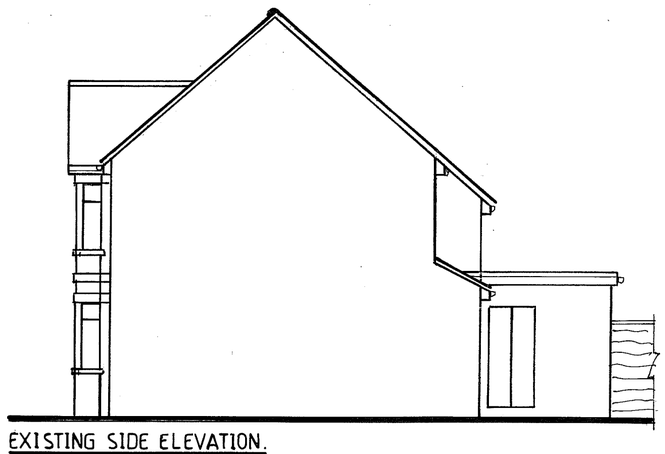


EXISTING SIDE ELEVATION.

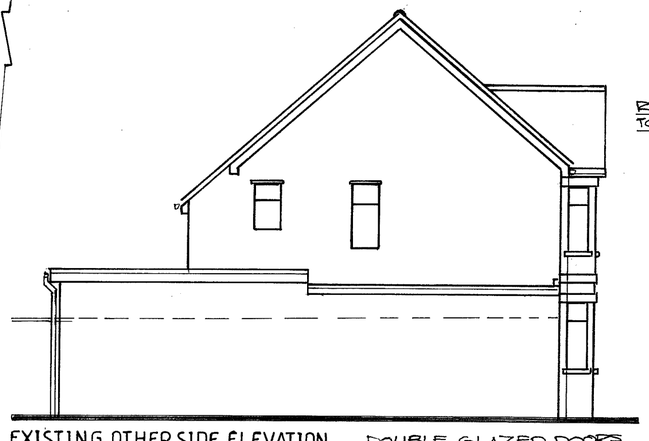


EXISTING OTHER SIDE ELEVATION.

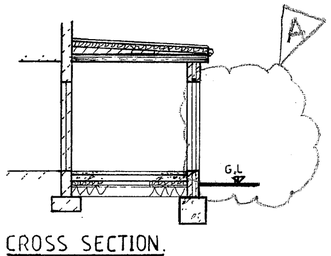

CROSS SECTION.

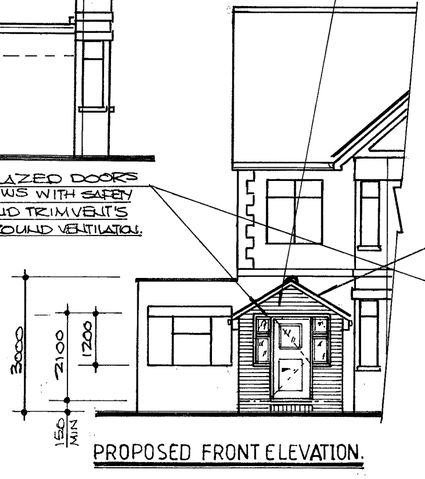

PROPOSED FRONT ELEVATION.

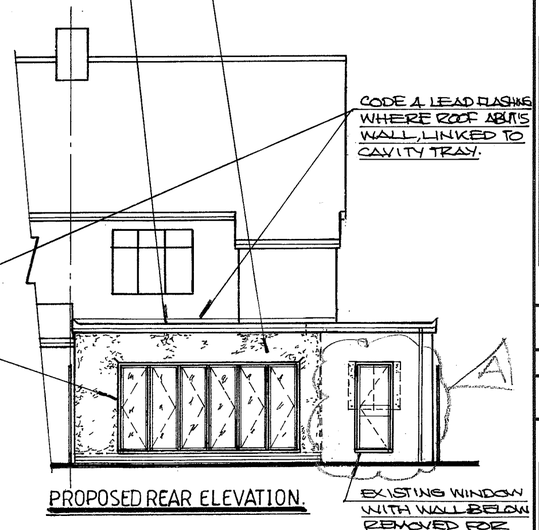

PROPOSED REAR ELEVATION.

NOTES:
All dimensions must be checked on site and not scaled from this drawing.

B	23/4/21	DRAWING TITLE CHANGED.
A	26/2/21	REAR CONSERVATORY REMOVED
	Date	Revisions

©copyright

0 1M 2M 3M 4M 5M

SCALE BAR 1 : 100

Client

MR. S. Sohal

Job Title

39 CHERRY ORCHARD
WEST DRAYTON
MIDDX
UB7 7JR.

Drawing Title

PROPOSED SINGLE STOREY REAR EXTENSION WITH FLAT ROOF AND FRONT PORCH WITH PITCH ROOF.

Scale

1:100 1:200

Date

DEC. 2020

Drawn by

K

Drg No.

ORC01 / 1

Rev.

B

420 x 594mm A2