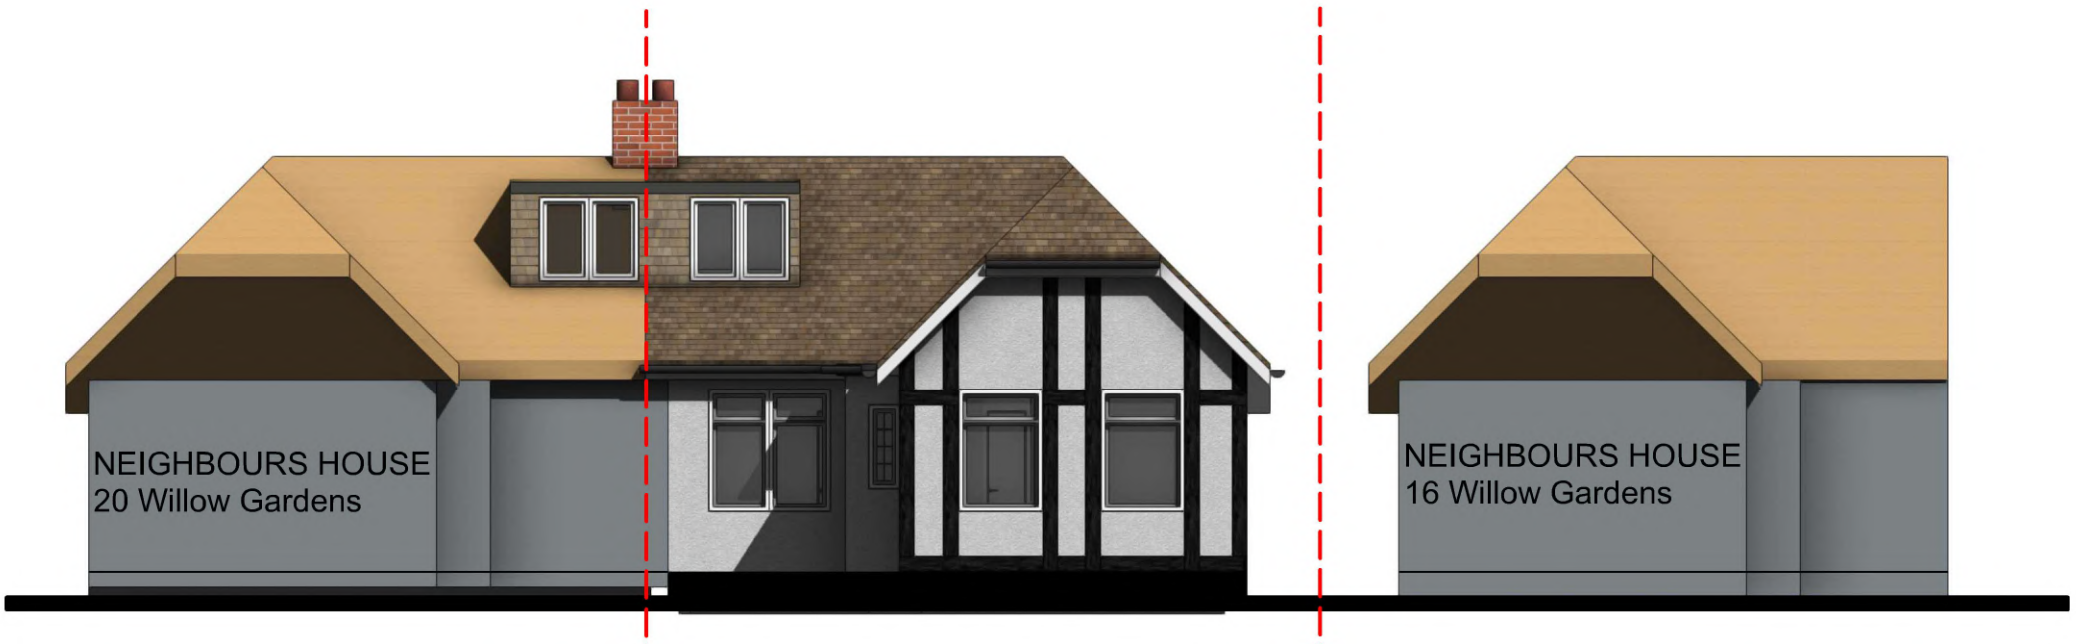

1 FRONT ELEVATION
Scale: 1:100

Materials

Roof	-	Brown roof tiles
Walls	-	Main house - White pebbledash
Windows	-	White UPVc
Doors	-	White UPVc
RWP & Gutters	-	UPVc black

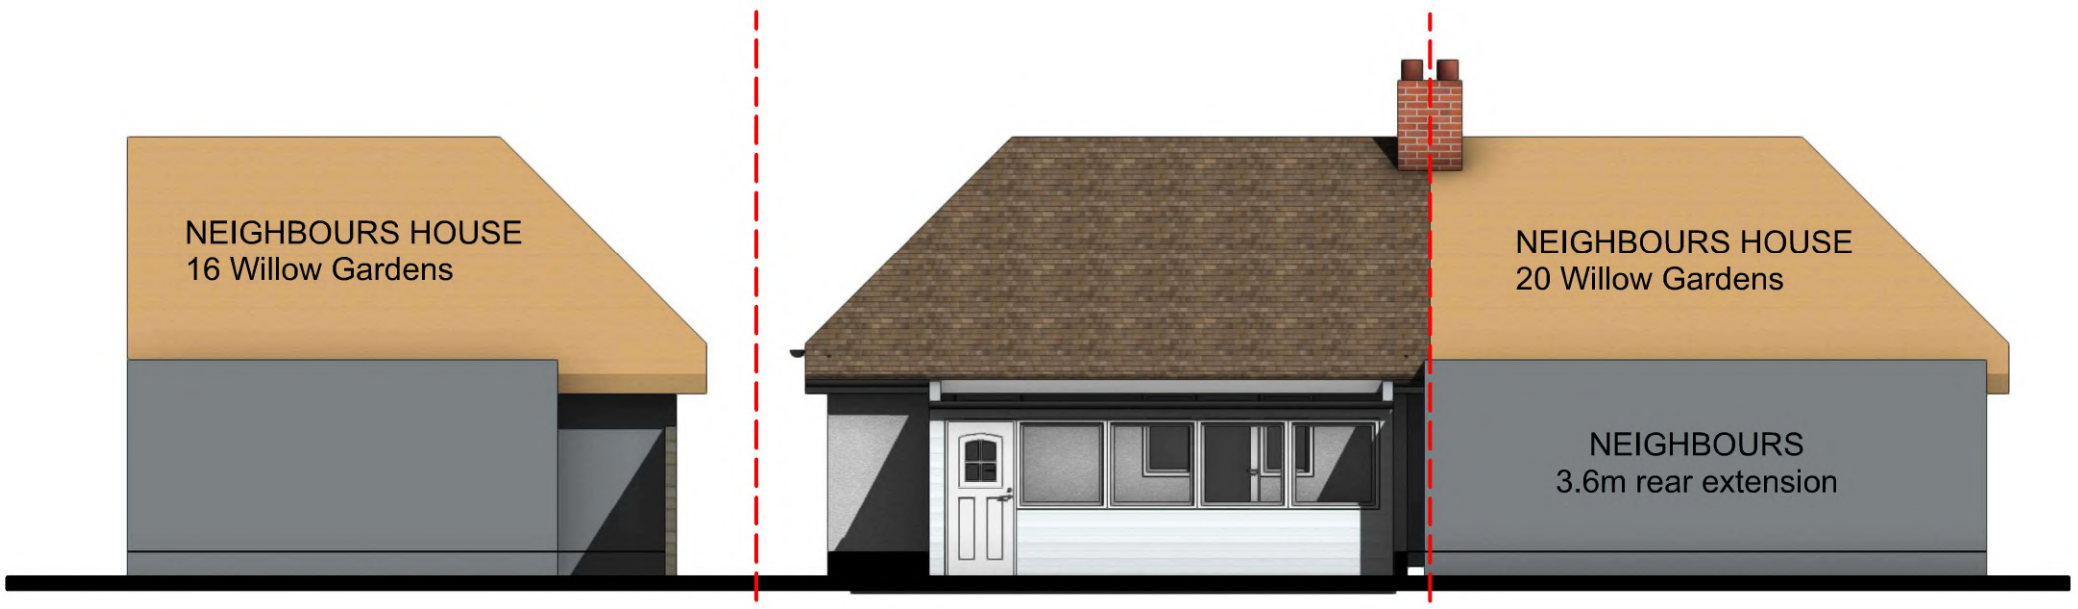

2 REAR ELEVATION
Scale: 1:100

This application seeks to follow the same gable end roof and dormer design, inlcuding rear extension as multiple properties on the same road.
25 Willow - REF 69047/APP/2015/1934
21 Willow - REF 69194/APP/2013/1298
19 Willow - REF 70490/APP/2014/4328 and 4329

EXISTING

RIBA SSKARCHITECTSLTD
tcl : 0796 222 3141
email : sandeep@sskarchitects.co.uk

scale - 1 : 100 @ A3

0 1m 2m 3m 4m 5m 6m 7m 8m 9m

Purpose - Householder planning application

All dimensions to be checked on site. All omissions & discrepancies to be reported to the designer.	PROJECT: 18 Willow Gardens, Rusilip, HA4 6JT	DATE: 01/04/2021
© SSK architects owns the copyright of this drawing which must not be reproduced in whole or part without the written permission.	DWG NO: EXG Elevations 05	REVISION: