gatehurst

front driveway measure (gross)

	qty	omit	add		notes
area 1	1		9.7		
			15.84	153.65	
house	1	11.19			
		1.54		- 17.23	3830-2290
	1	4.06			
		1.27		- 5.16	2290-1020
area 2	0.5		9.7		
			2.66	12.90	1500-1160
area 3	0.5		15.84		
			2.66	21.07	(4060+8300)-(12360-9700)
area 4	0.5		8.3		
			0.4	1.66	
front driveway area for hard and soft scape				166.89 m2	

softscape

RHS verge	1		8.30		
			1.20	9.96	
front RHS bed	1		2.50		
			3.83	9.58	
triangle	1	1			
		1		- 1.00	
front LHS bed	1		4.15		
			2.29	9.50	
LHS sleeper bed	1		10.50		
			0.35	3.68	
	1		1.90		
			0.90	1.71	
semi circle allowance	50%		1.00		
			15.09	7.55	3.1m radius squared x 3.142
				40.97 24.55%	

Percentage Calculation

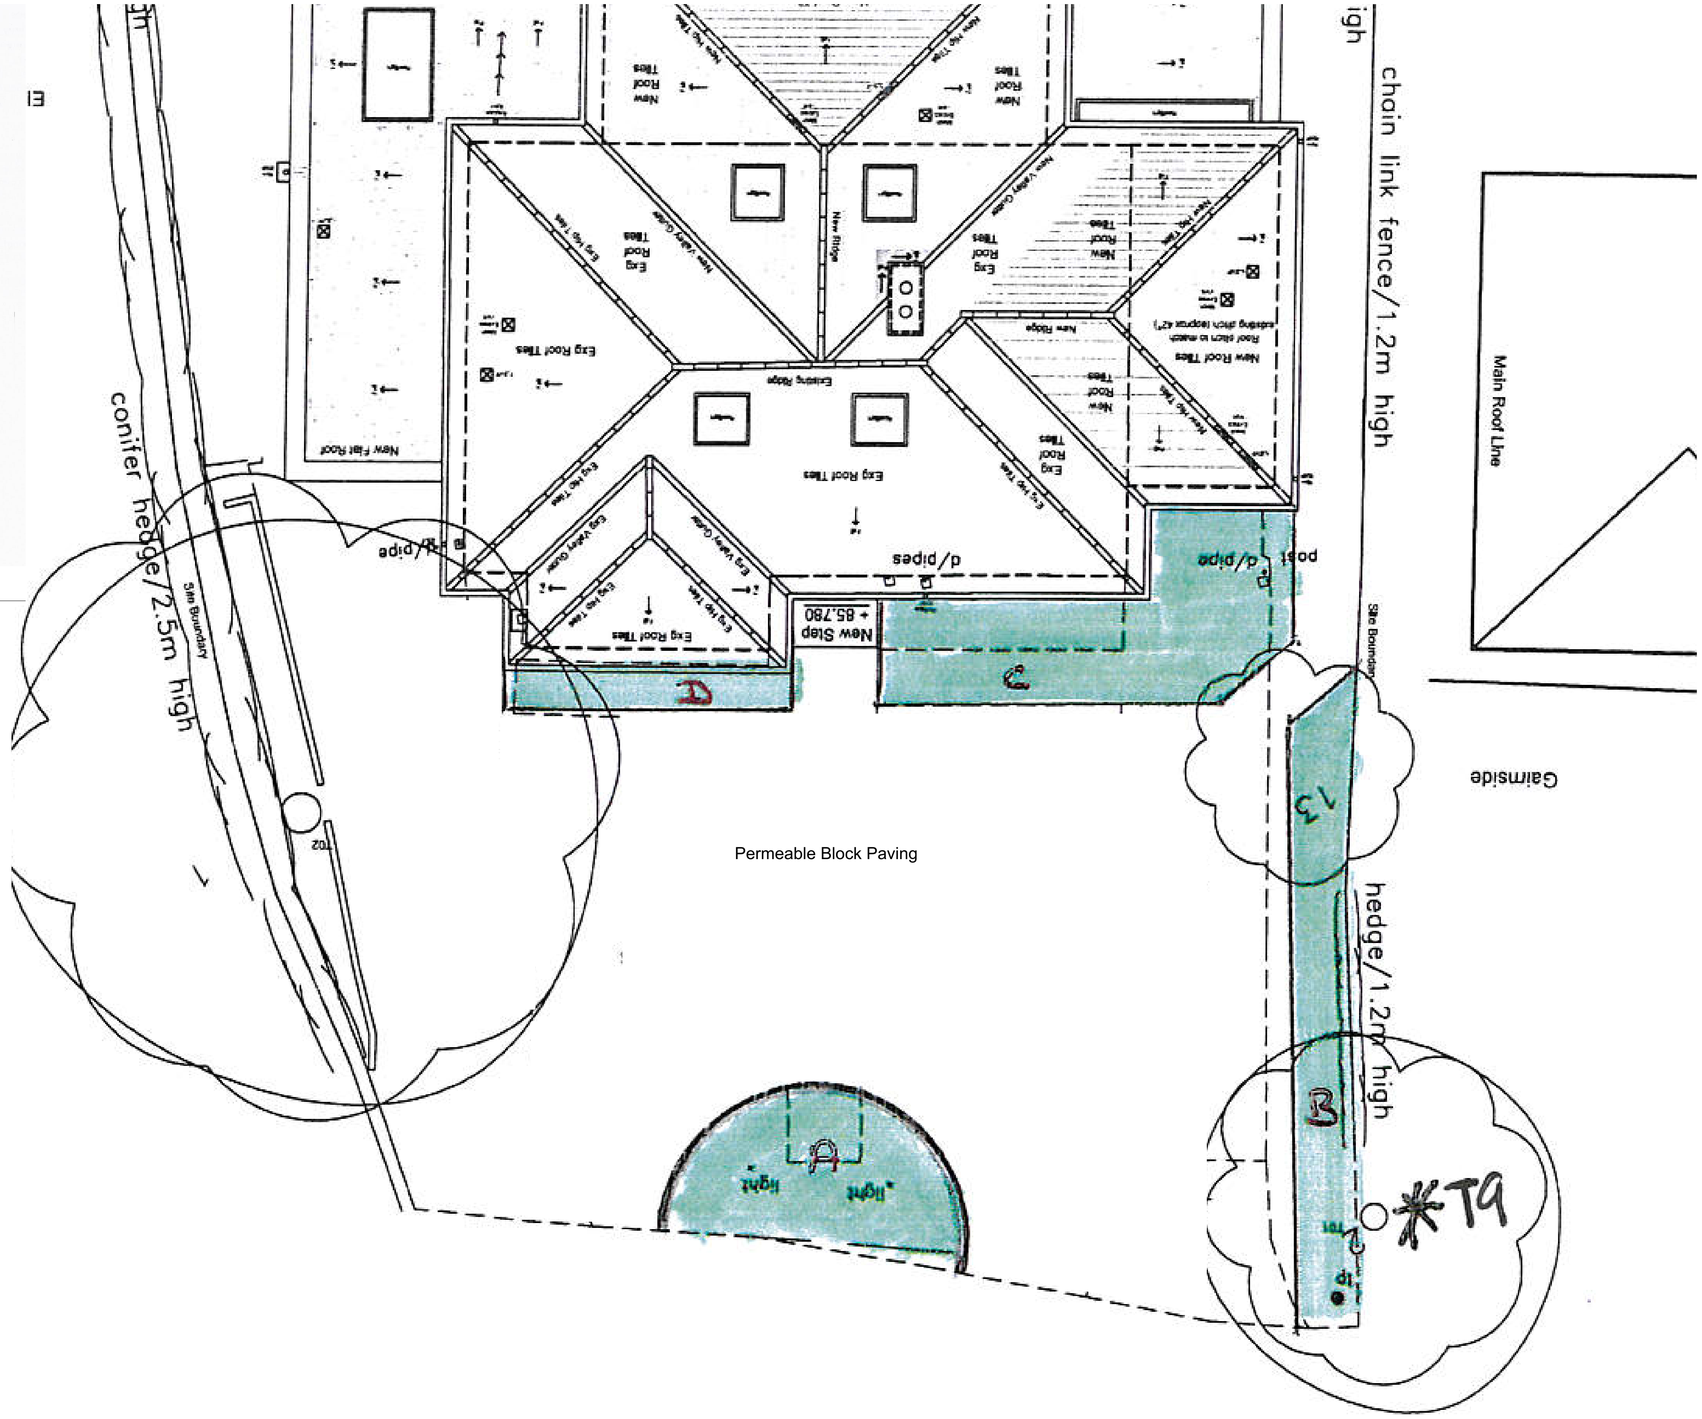

Gatehurst gate End Front Drive Landscaping Sketch 27.10.17

YOOP Architects	Office 128, 28A Church Road, Stanmore, Middlesex, HA7 4AW, England 020 8954 6291 studio@yooparchitects.co.uk	Notes This drawing is copyright of YOOP Architects. Drawing for planning purposes, not construction	Scale Bar	Scale 1:100 @A1 1:200 @A3	Purpose of Issue PLANNING	Client Mr & Mrs Jonathon Arron	Project EXTENSION & REFURBISHMENT Gatehurst, Gate End, Northwood, HA6 3QG	Project No. 2017/056	Layout Title Proposed Site Plan	Drawing Number 056/PL/205	Revision A