


LOCATION PLAN 1 : 1250

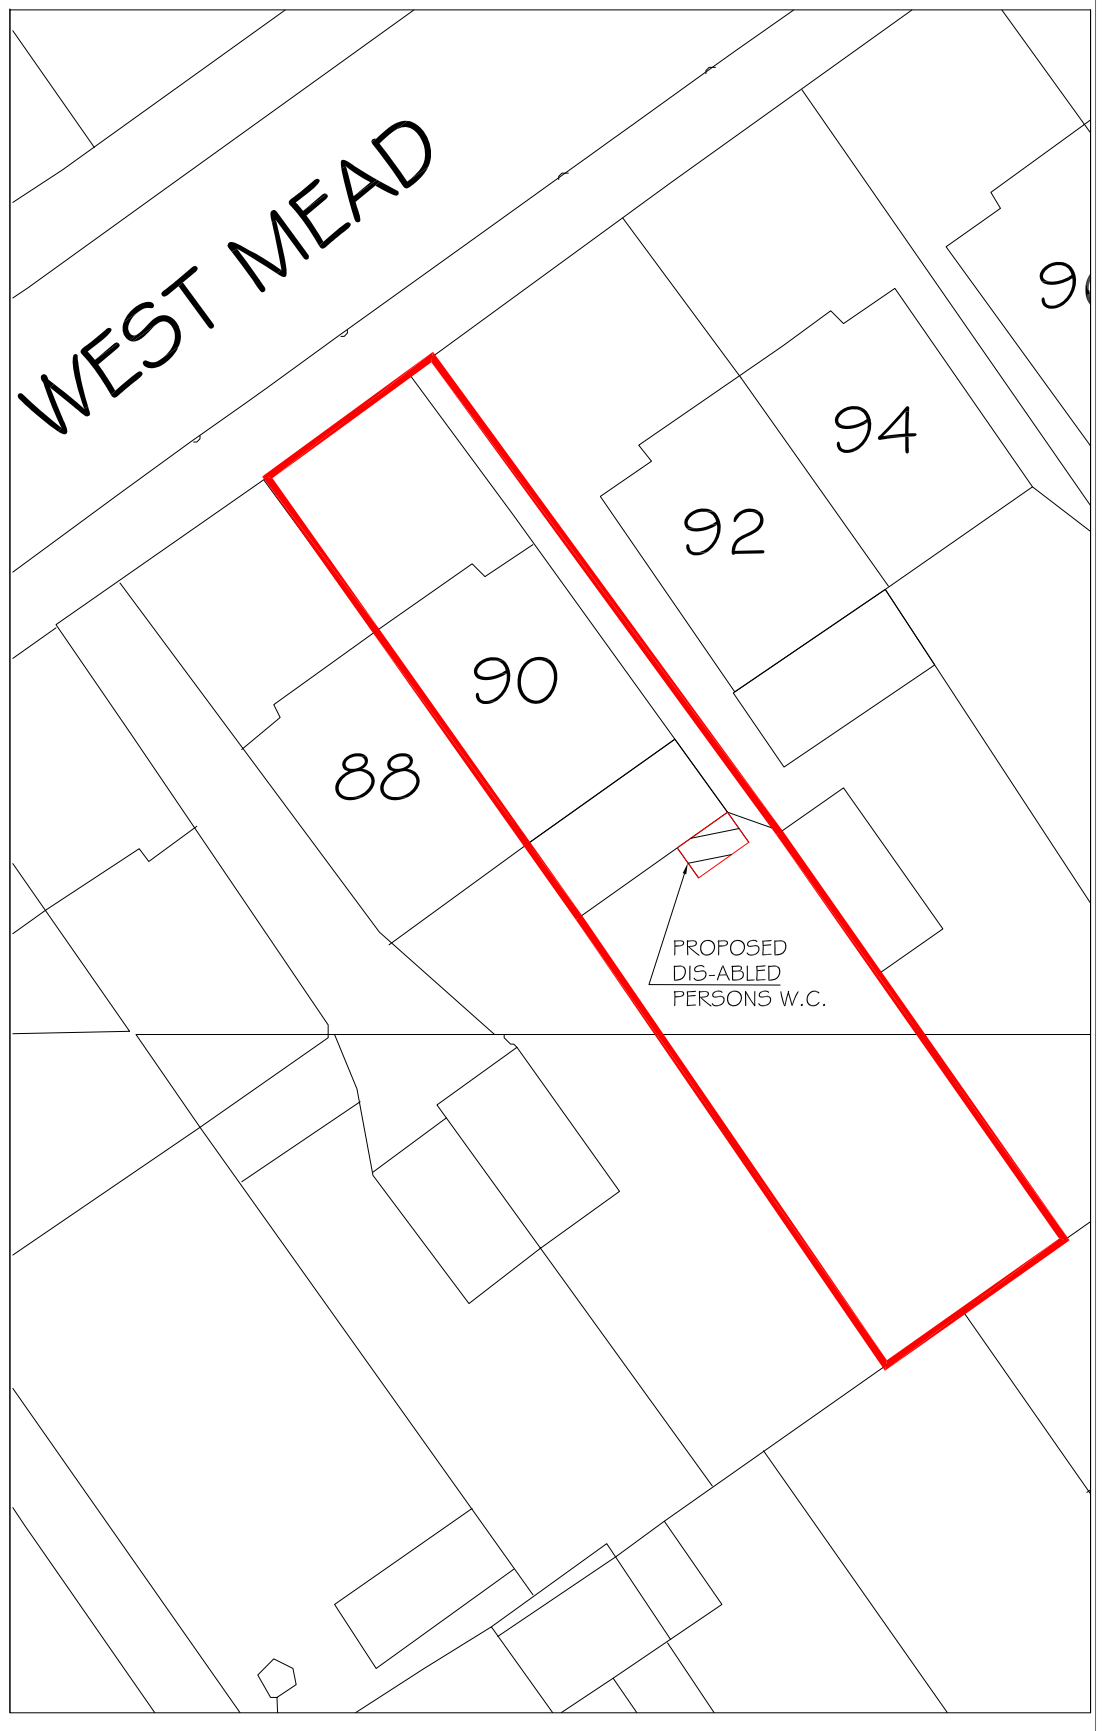

EXISTING SITE PLAN 1 : 250



PROPOSED SITE PLAN 1 : 250

HAR - GUNN Associates Ltd

Tel : 020 917 9296
Mob: 07803 619161
Email: hargunn@aol.com

Rev	Revision Note	Date

Drawing Name: Single Storey Rear Extension (Disabled Persons Toilet)

Location: 90 WEST MEAD RUISLIP HA4 0TN

Scale @A3: As Shown

Date: Mar 2022

Drg No: 1665 / 2022 / PNA-01

Rev:

This drawing remains the property of HAR - Gunn Associates and shall not be reproduced or altered without prior written permission.

Do not scale off drawings. Check all dimensions on site and report any discrepencies before commencing work. All figured dimensions are millimeters unless noted otherwise.