


EXISTING SOUTH SIDE ELEVATION

SCALE BAR - 1:100


0 1 2 3 4 5 6 7 8 Metres

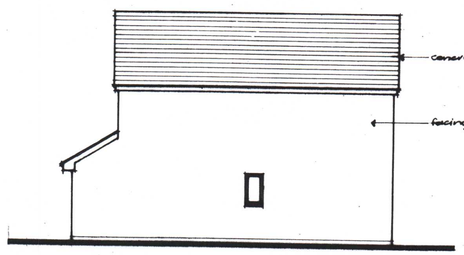

EXISTING NORTH SIDE ELEVATION




EXISTING REAR ELEVATION

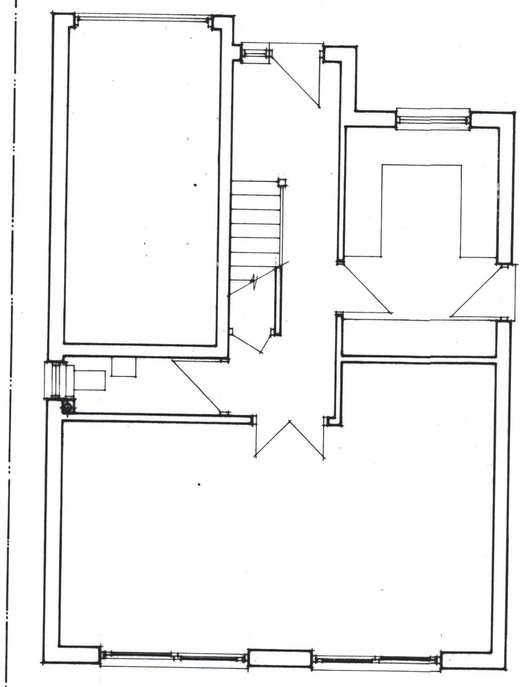


SCALE BAR - 1:50

0 0.5 1 2 3 4 5 Metres


EXISTING

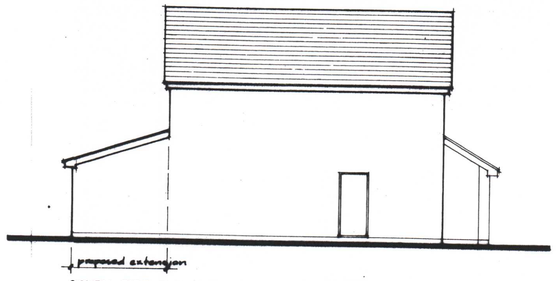


SOUTH SIDE ELEVATION AS PROPOSED

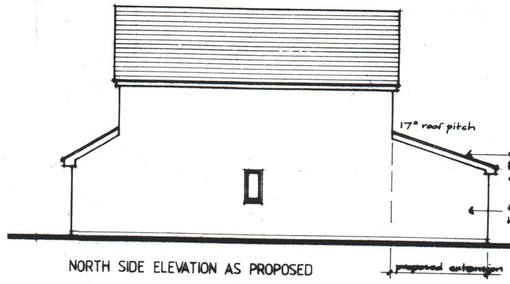

NORTH SIDE ELEVATION AS PROPOSED

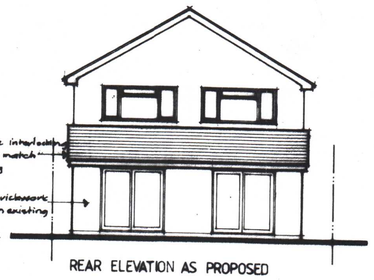


REAR ELEVATION AS PROPOSED

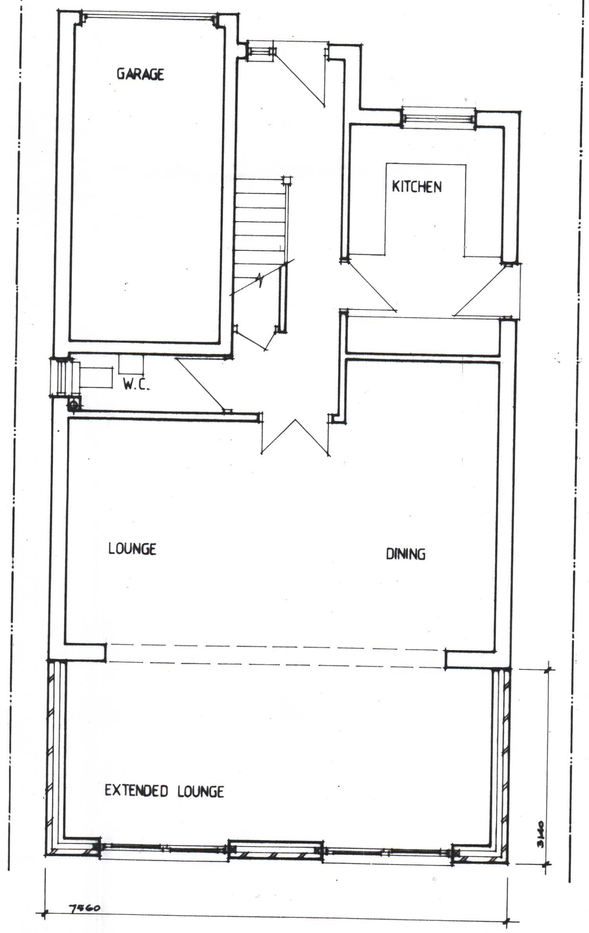

PROPOSED

NORTH

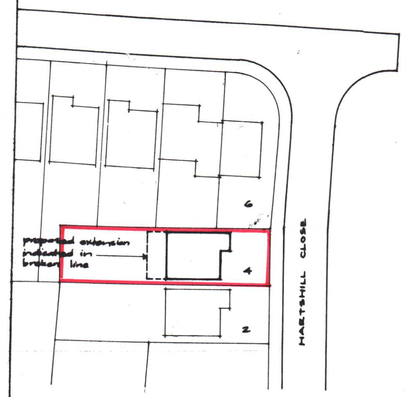

SITE PLAN - Scale 1:500

SCALE BAR - 1:500

0 5 10 20 30 40 Metres

LON BORO OF HILLINGDON
RECEIVED
2 8 MAY 2012
PLANNING & TRANSPORTATION GROUP

project
Proposed Single Storey Rear Extension at
4 Hartshill Close, Hillingdon, UB10 9LH
for Mr & Mrs M. Hinves

agent
Brian Cooke,
4 Merlewood Court, Lyon Avenue, New Milton,
Hampshire. BH25 6AP -=- 01425 615459

drg title
DETAILS OF PROPOSALS

scale at A1 size	drawn	date
1:50, 1:100, 1:500	BRC	Sept. 2011

drg no	rev.
1112 / 01	