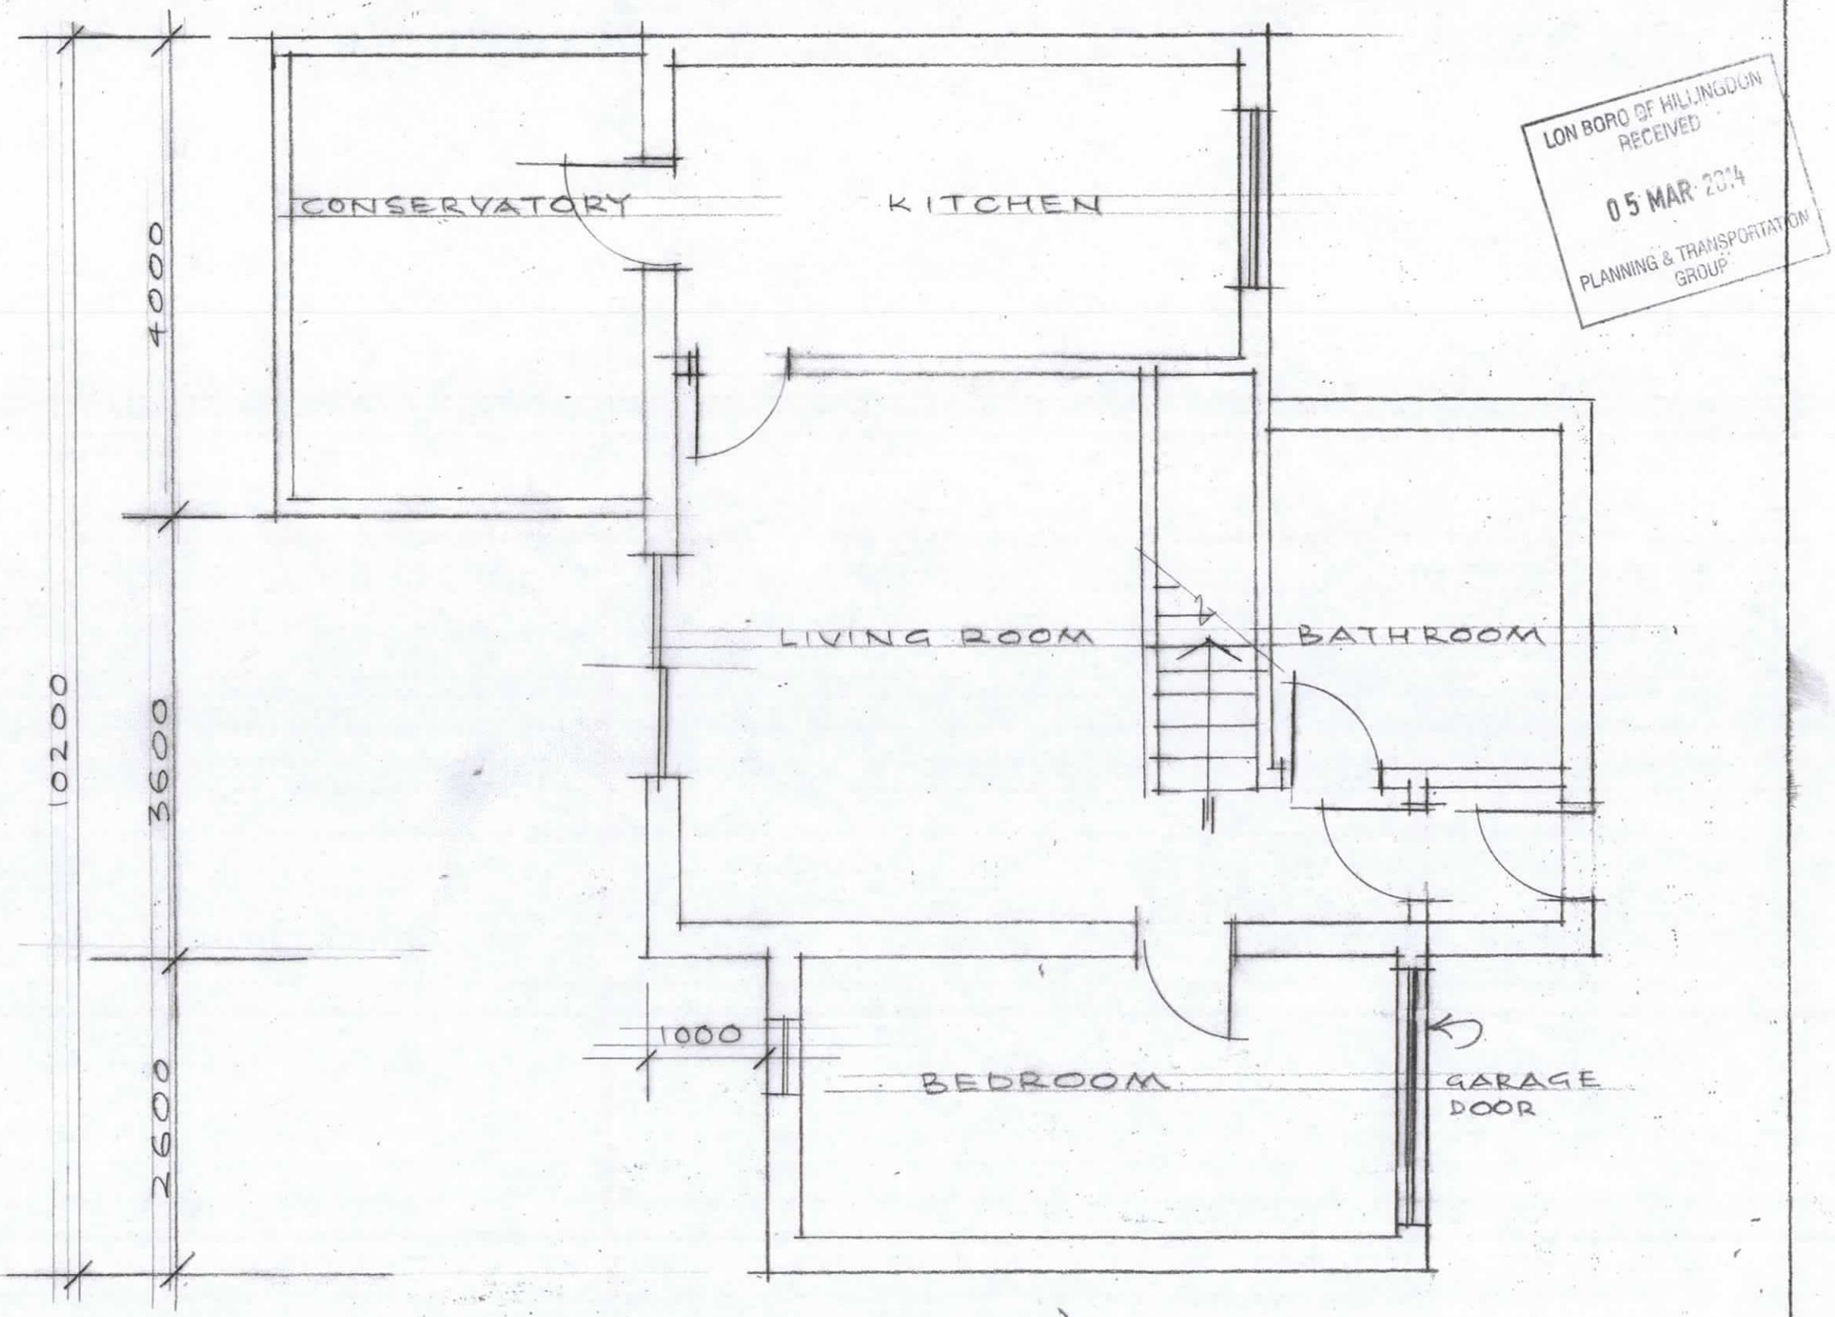


LON BORO OF HILLINGDON
RECEIVED
05 MAR 2014
PLANNING & TRANSPORTATION GROUP

GROUND FLOOR PLAN (EXISTING)

0 1 2 3 4 5
1:50 @ A3

SINGLE STOREY EXTENSION AT,
34 KINGSASH DRIVE, HAYES

SCALE: 1:50 · DATE: 01/14
2014/102/01