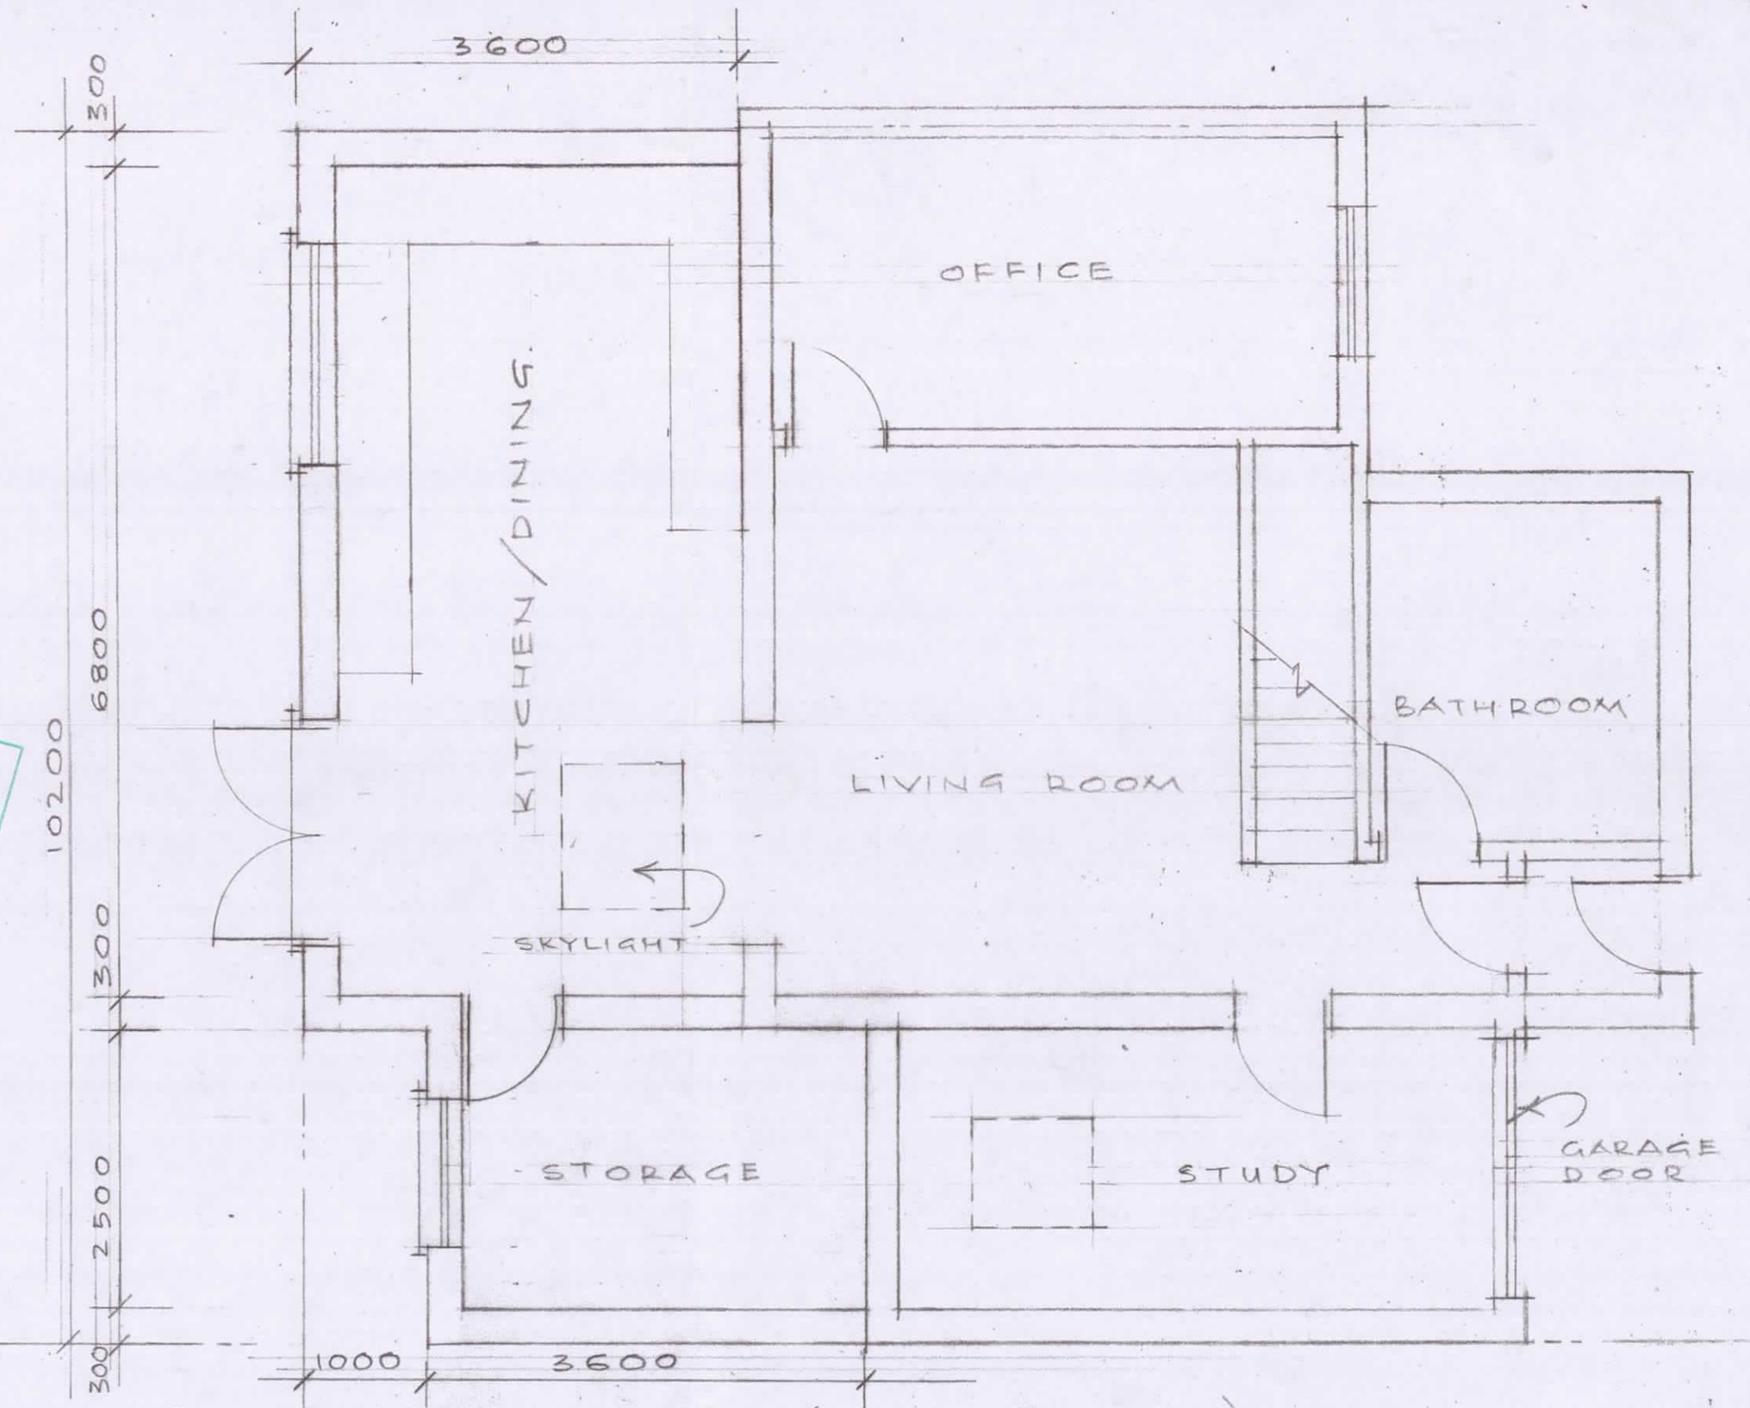


LON BURO OF HILLINGDON
RECEIVED
11 APR 2014
PLANNING & TRANSPORTATION GROUP

GROUND FLOOR PLAN (PROPOSED)

0 1 2 3 4 5
1:50 @ A3

SINGLE STOREY EXTENSION AT
34 KINGSASH DRIVE, HAYES

SCALE: 1:50. DATE: 01/14
2014/102/02