

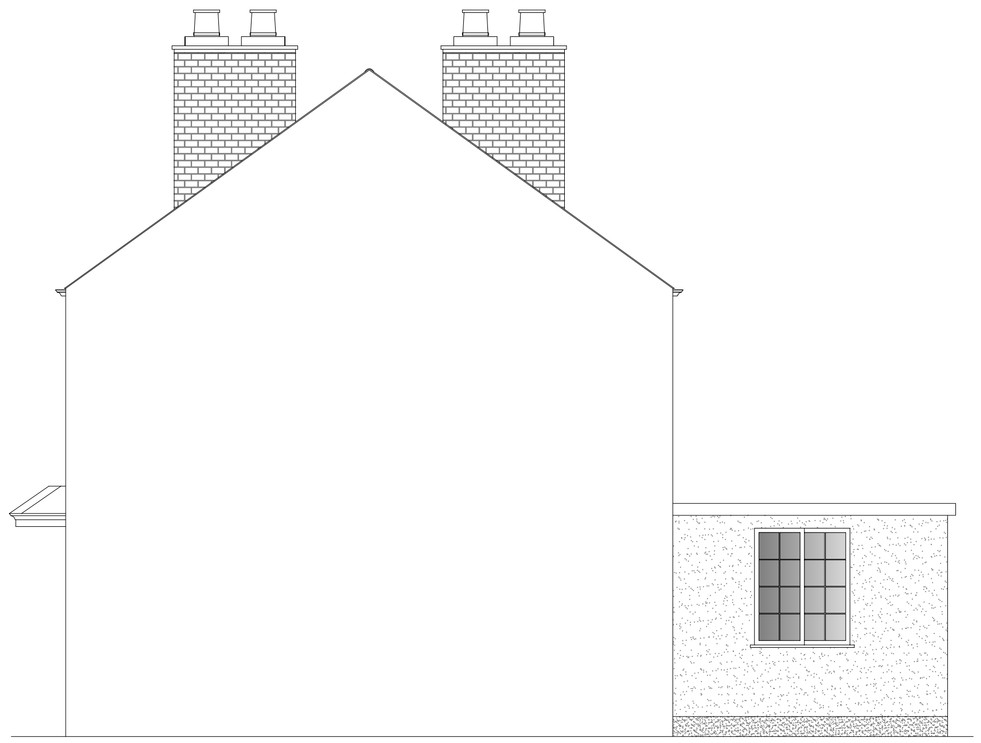



EXISTING SOUTH WEST (FLANK) ELEVATION
1:50@A1

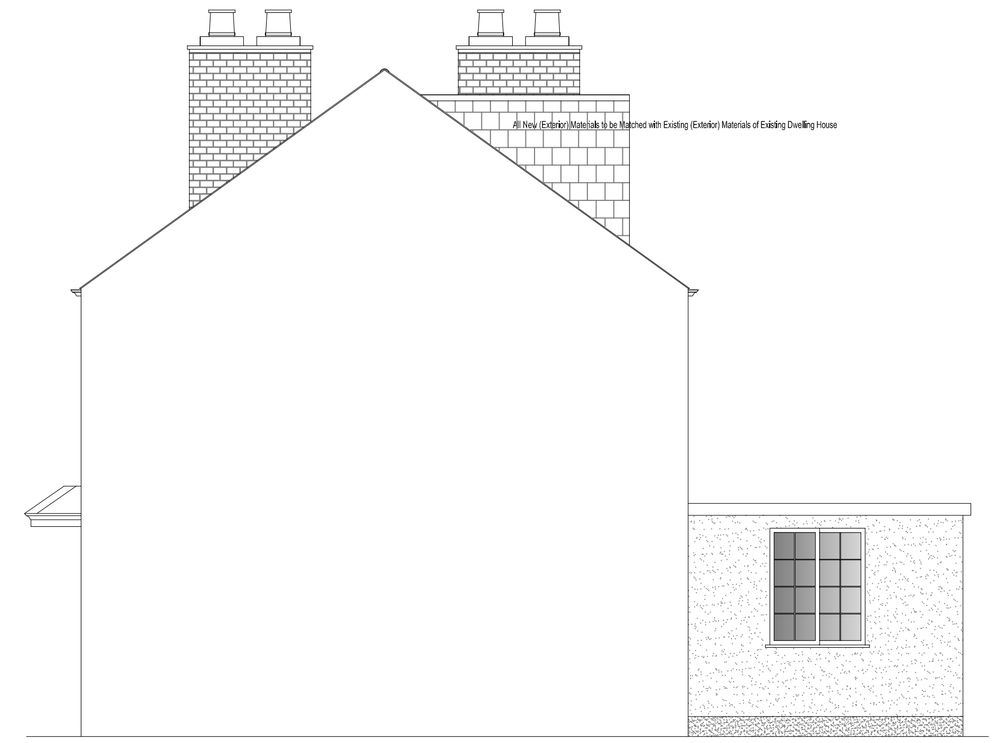

PROPOSED SOUTH WEST (FLANK) ELEVATION
1:50@A1

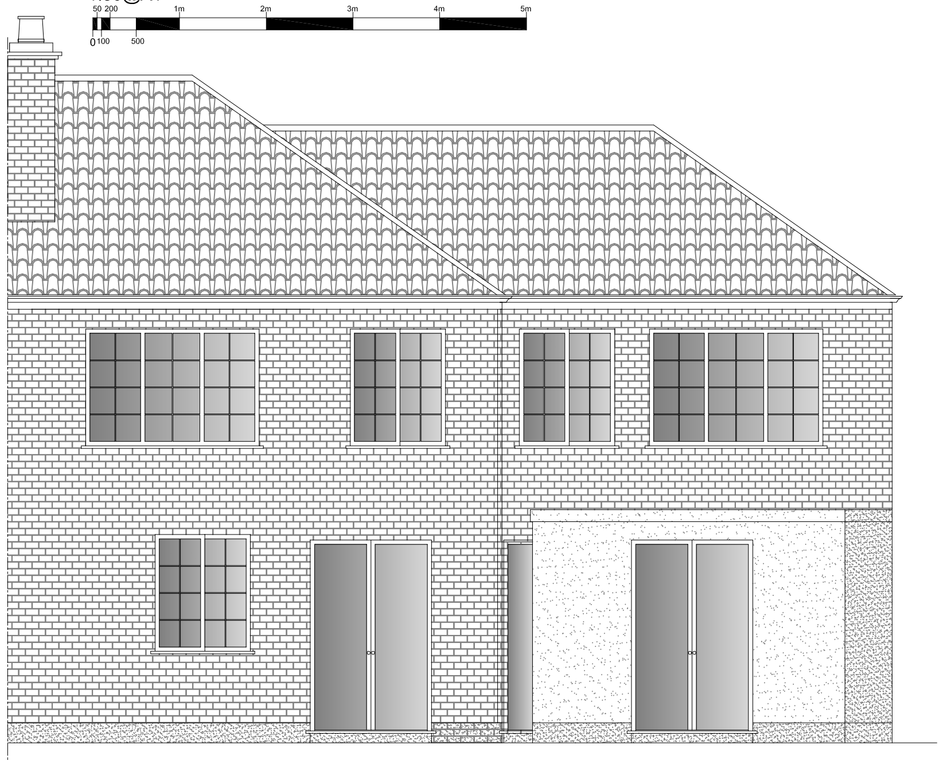


EXISTING REAR ELEVATION
1:50@A1

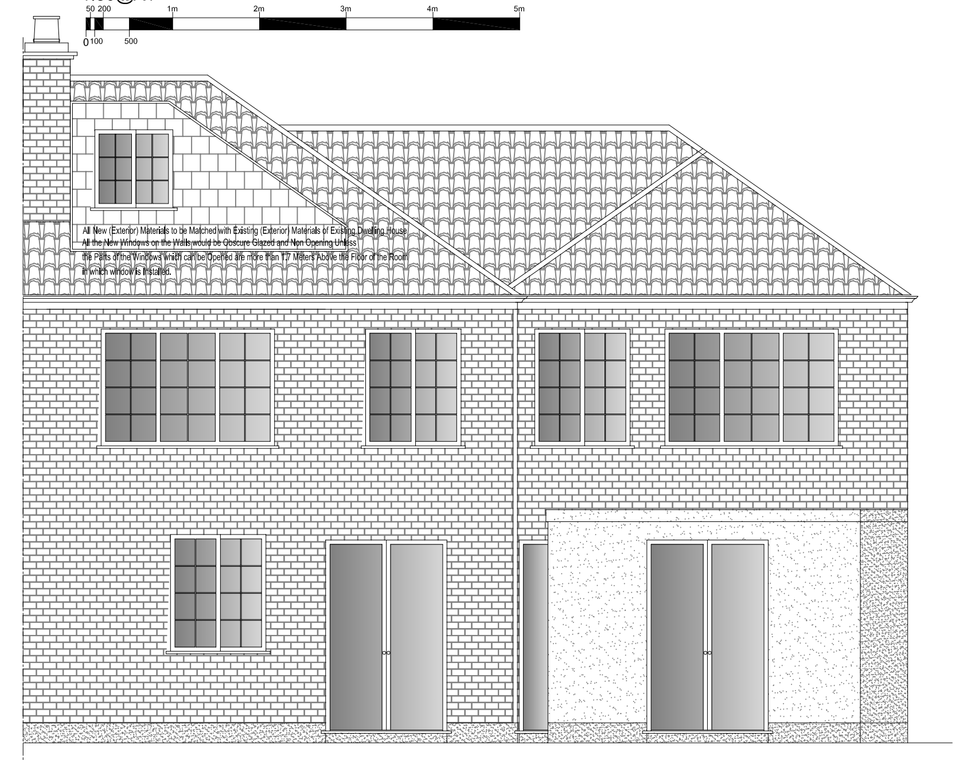

PROPOSED REAR ELEVATION
1:50@A1



EXISTING FRONT ELEVATION
1:50@A1

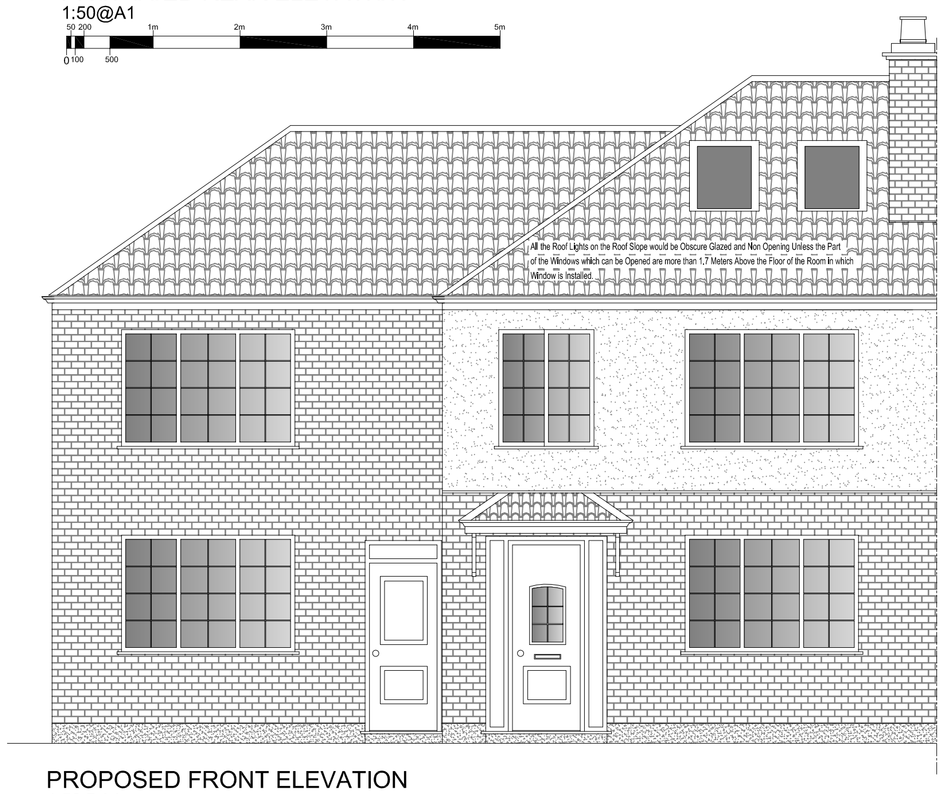

PROPOSED FRONT ELEVATION
1:50@A1

115

NOTES:

1	All New (Exterior) Materials to be Matched with Existing (Exterior) Materials of Existing Dwelling House
2	All the New Windows on the Walls would be Obscure Glazed and Non Opening Unless the Parts of the Windows which can be Opened are more than 1.7 Meters Above the Floor of the Room in which window is Installed.
3	All the Roof Lights on the Roof Slope would be Obscure Glazed and Non Opening Unless the Part of the Windows which can be Opened are more than 1.7 Meters Above the Floor of the Room in which Window is Installed.

JOB
54 Dale Drive Hayes UB4 8AU

TITLE
EXISTING & PROPOSED ELEVATIONS

DATE: MARCH 2019
DRAWN: SMTN
SCALE: 1:50 @ A1
CHECKED:

STAGE: PLANNING

DRAWING NR
115/PP/002c

DOTS
aRCHITECTURAL sERVICES ltd
from survey to planning to construction