
PROPOSED SINGLE STOREY REAR EXTENSION TO REPLACE EXISTING BUILDING AT 34 HINTON RD UXBRIDGE

04/2500

SCALE 1:500

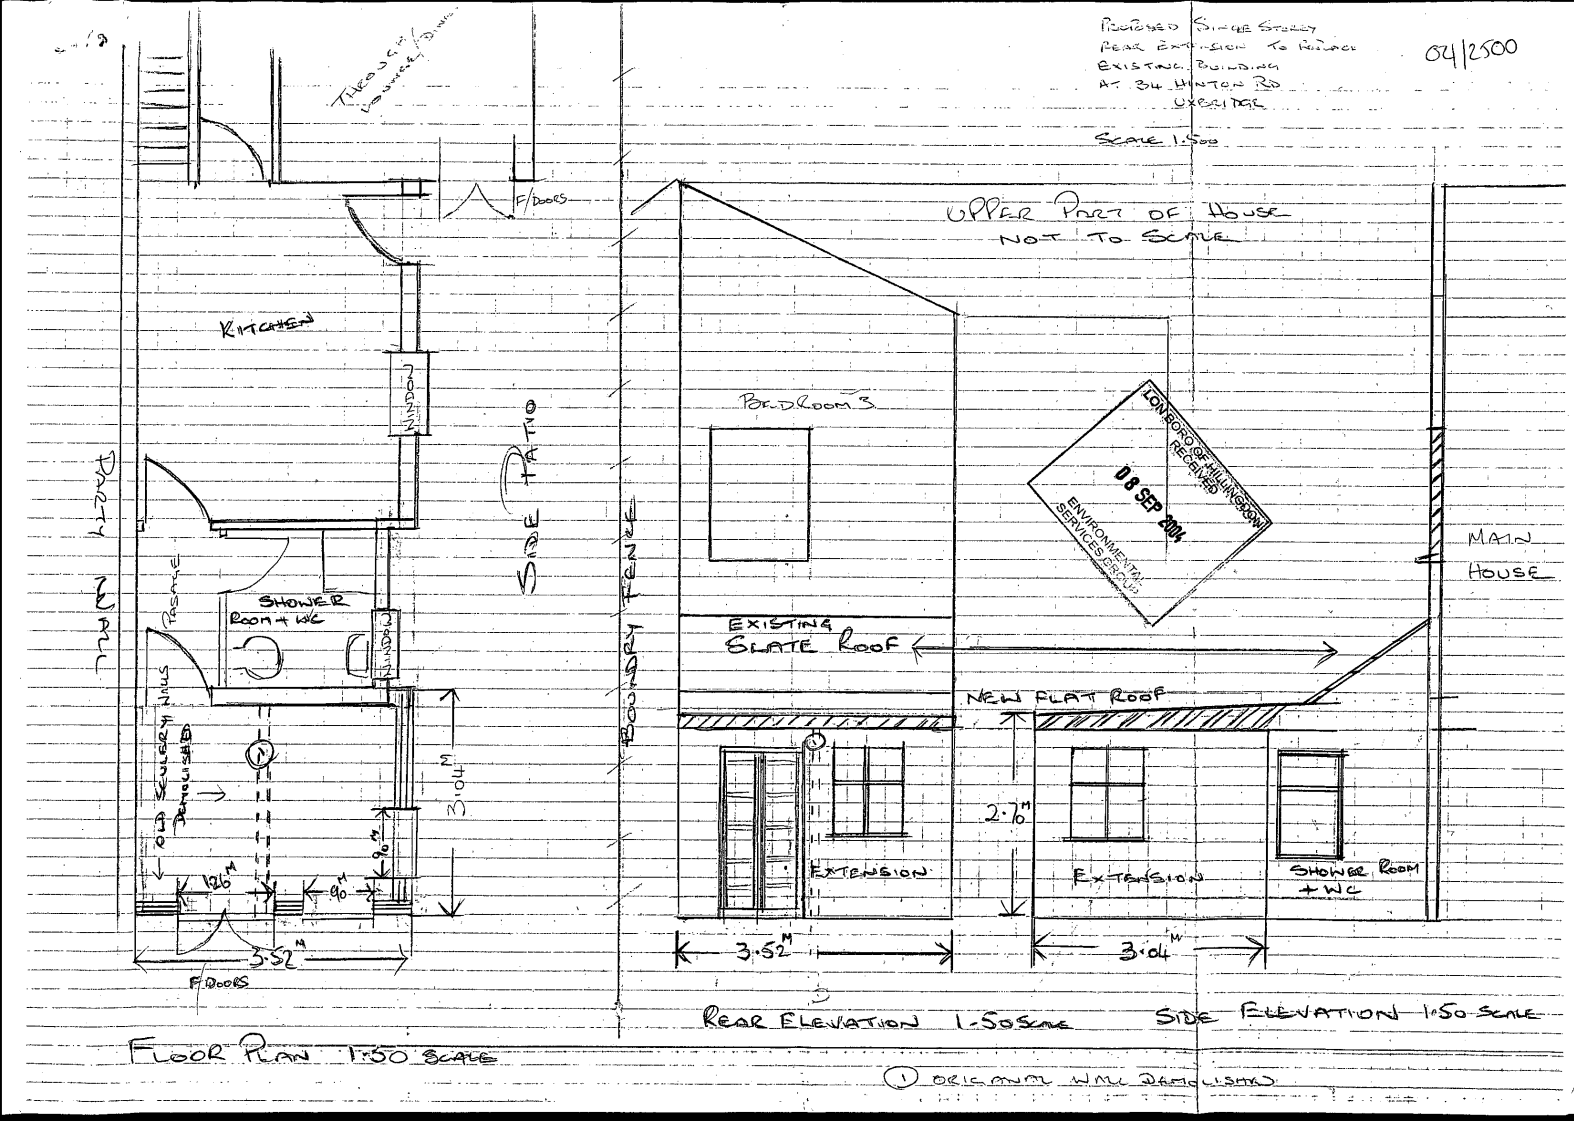

FLOOR PLAN 1:50 SCALE

REAR ELEVATION 1:50 SCALE

SIDE ELEVATION 1:50 SCALE

① ORIGINAL WALL DEMOLISHED